

300 mm


200

100


50

10 mm


0

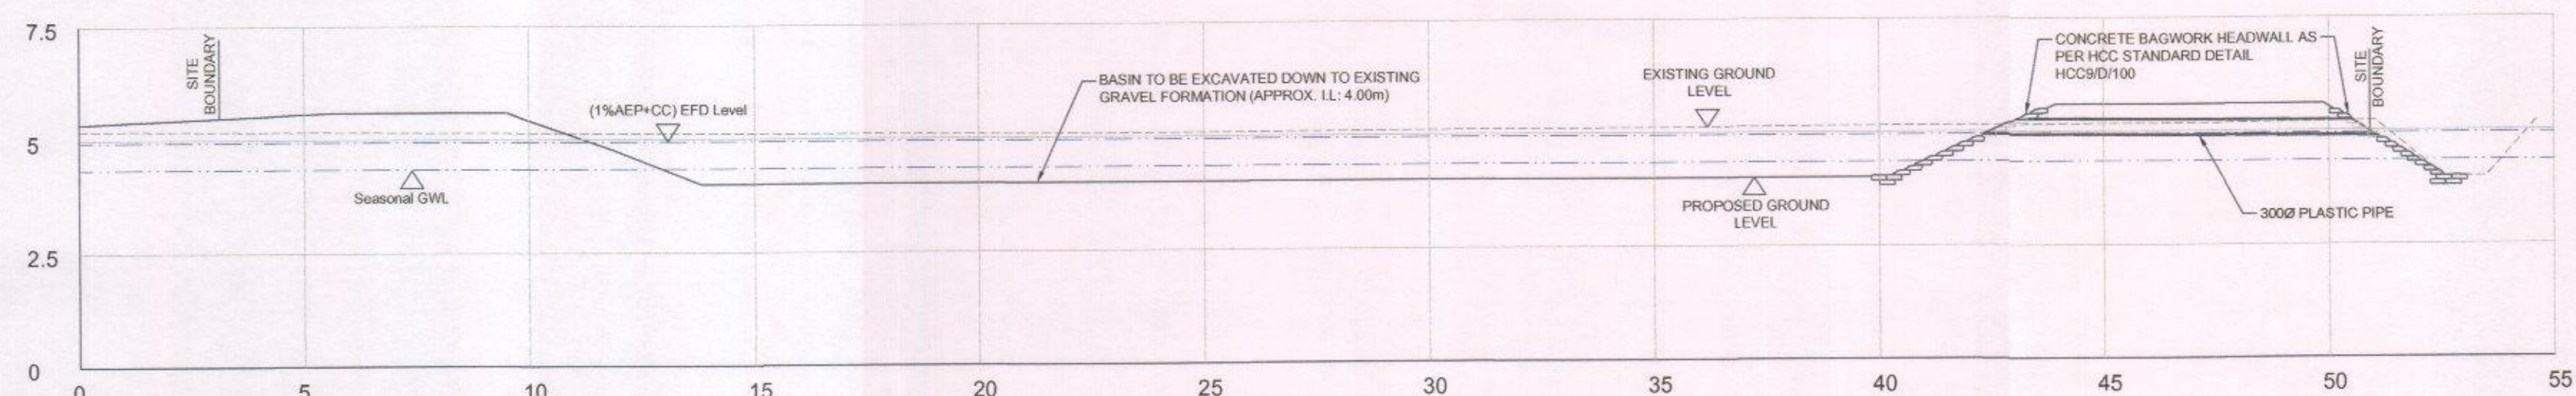

BASIN SECTION B-B
Scale 1:125

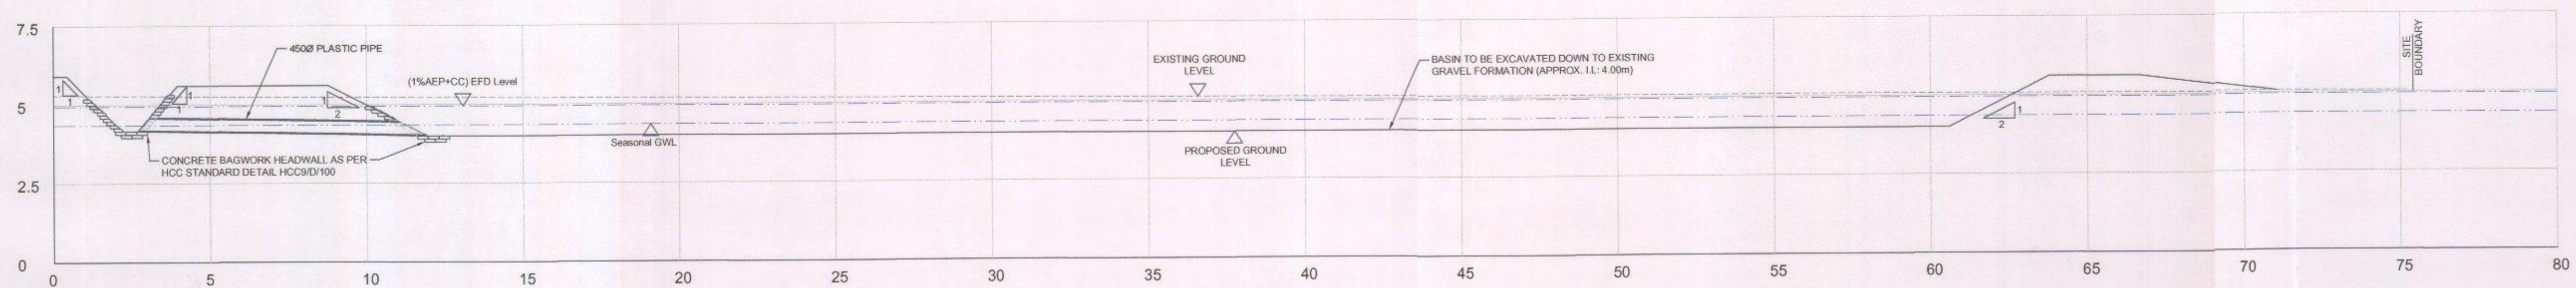

BASIN SECTION A-A
Scale 1:125

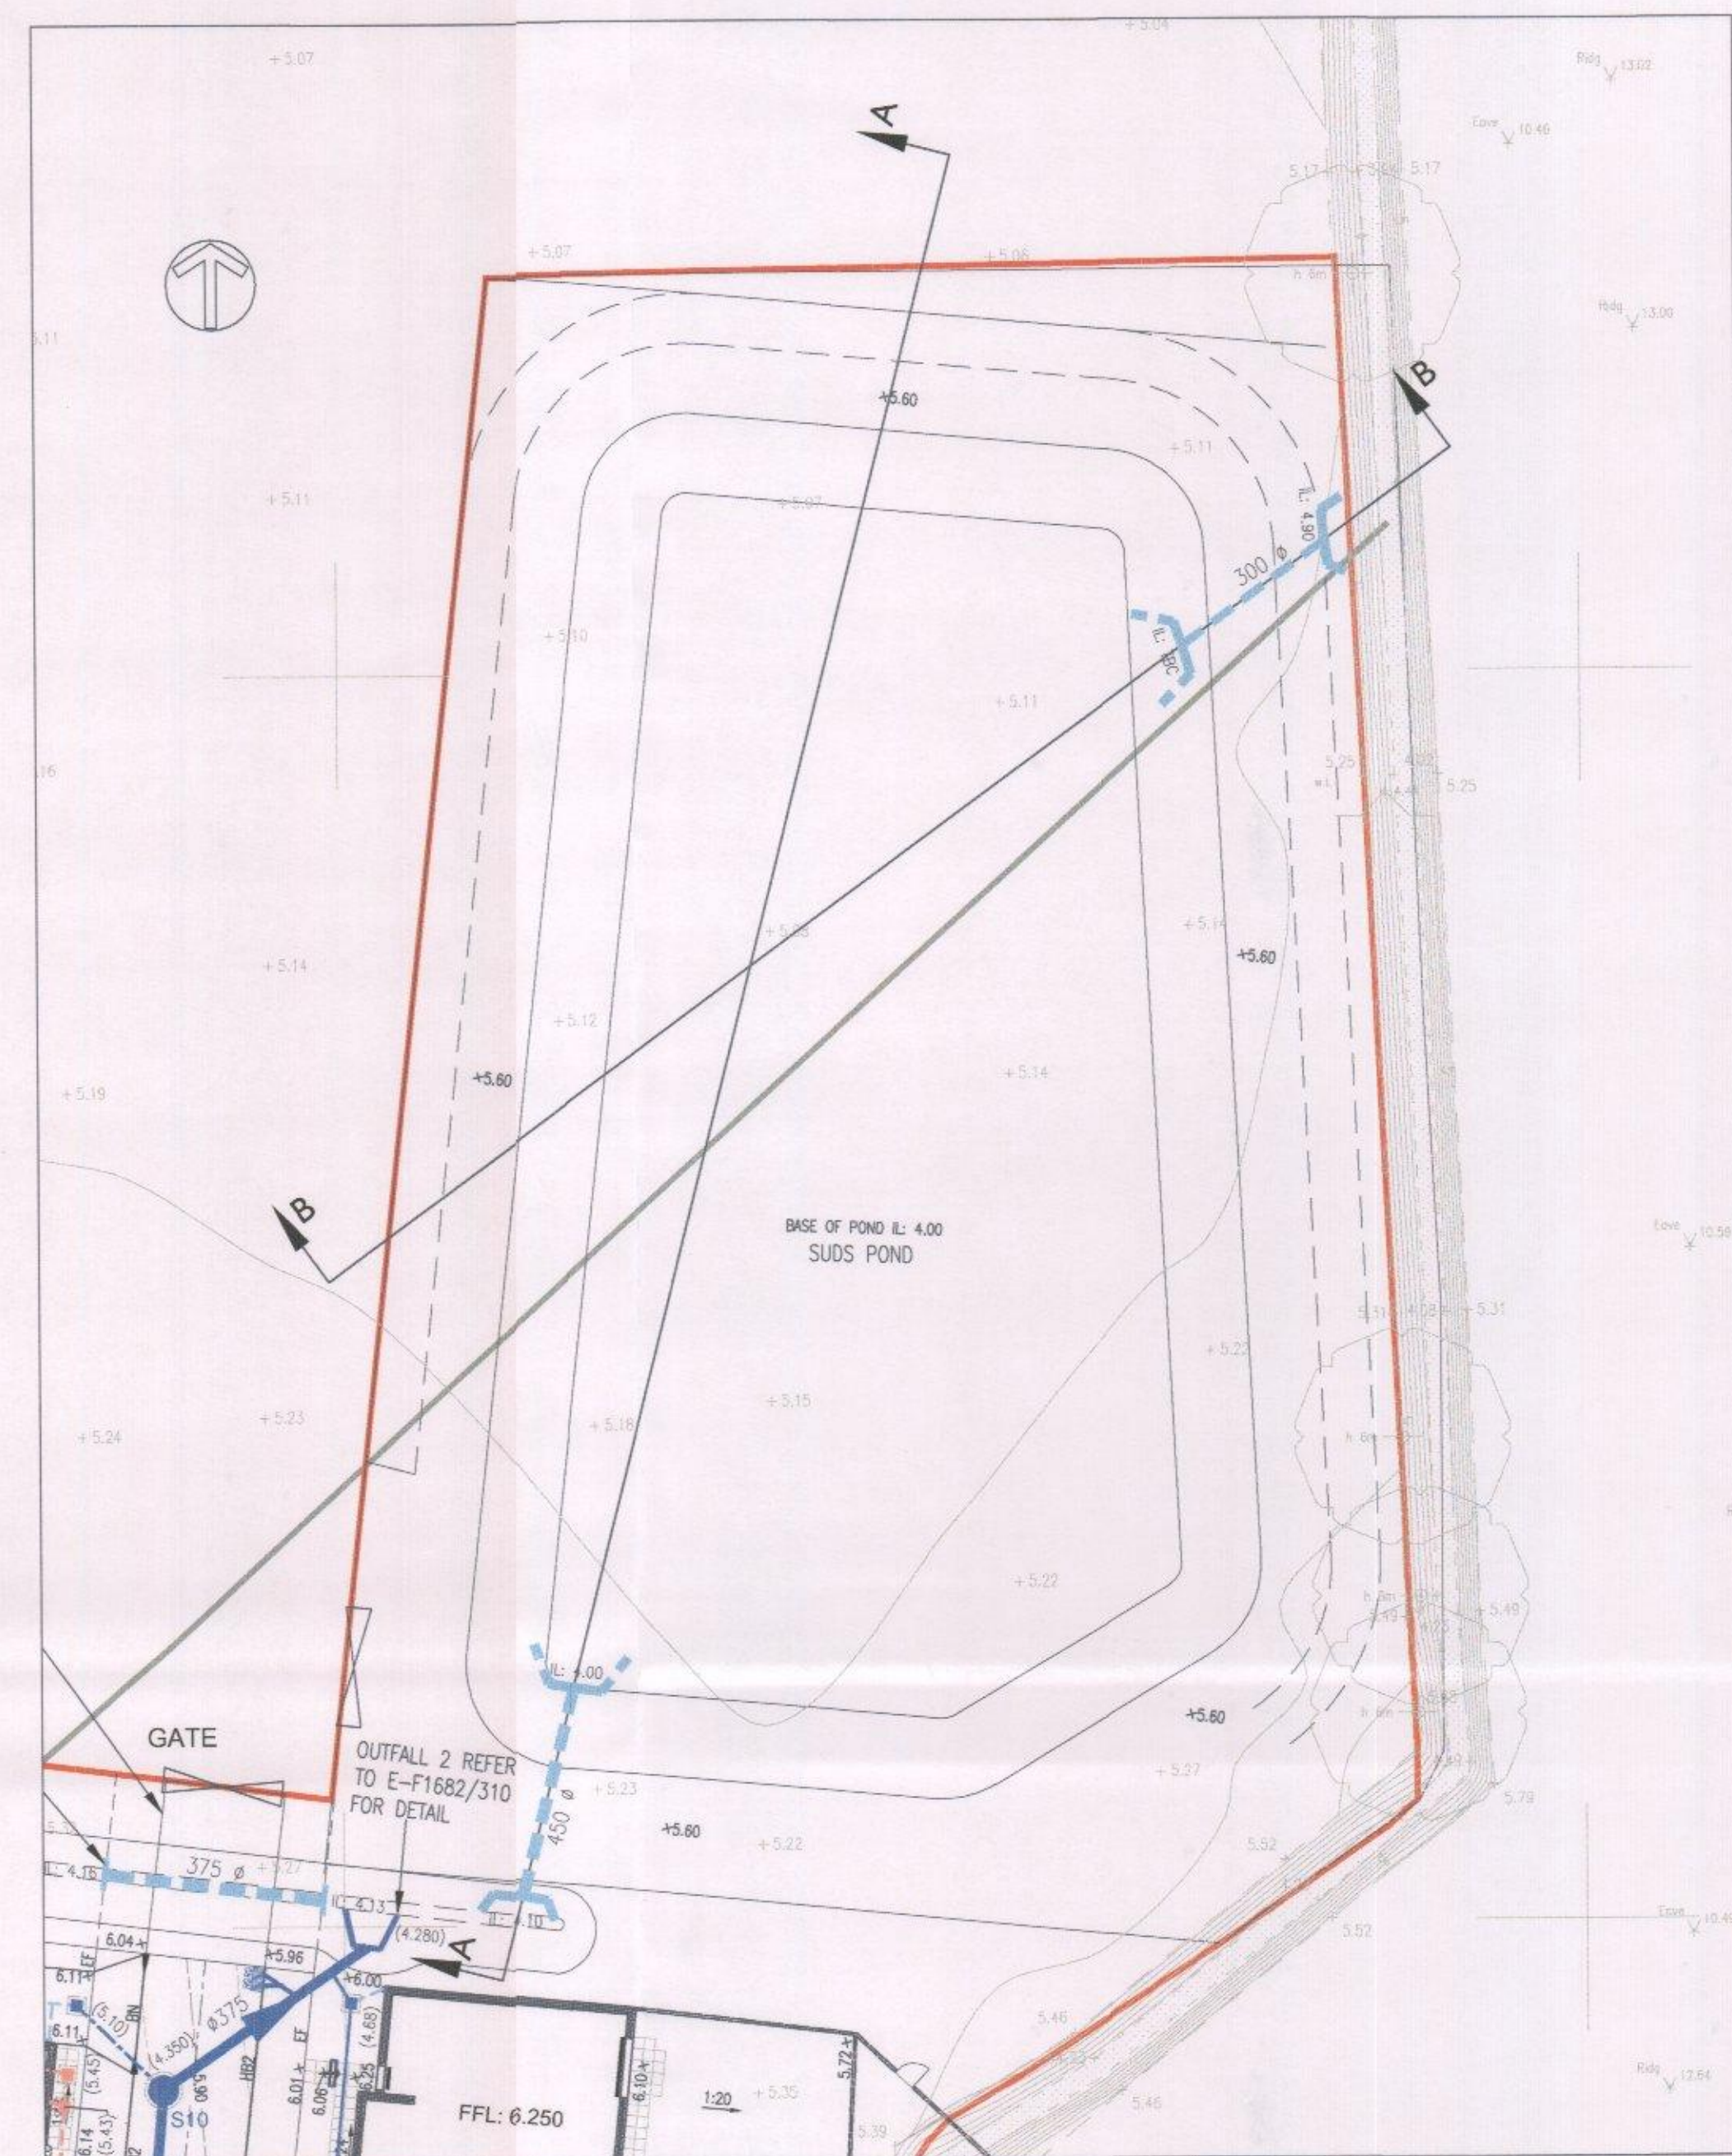

HAVANT B
COU
05 JAN 2016
RECEIVED

CONSTRUCTION

Revision	Amendment	Approved	Revision Date
R2	CONSTRUCTION ISSUE	CAA	11.12.2015
T1	GROUNDWORK ISSUE	CAA	13.11.2015
P1	FIRST ISSUE	CAA	11.11.2015



Drawn: CAA
Designed: APT
Approved: DLS
Revision Date: 11.11.2015
Project No: FA E-F1682.00
Scale: 1:250

Modulus House,
Salters Lane, Fareham
Hampshire PO16 0QS

Project:
STATION ROAD,
HAYLING ISLAND
Sheet:
BASIN DESIGN

Drawing No: 303
Sheet No: 1 OF 1
Revision: R2

1:1 @ A1
1:2 @ A3
0 10 20 30 40 50 60 70 80 90 100 mm