



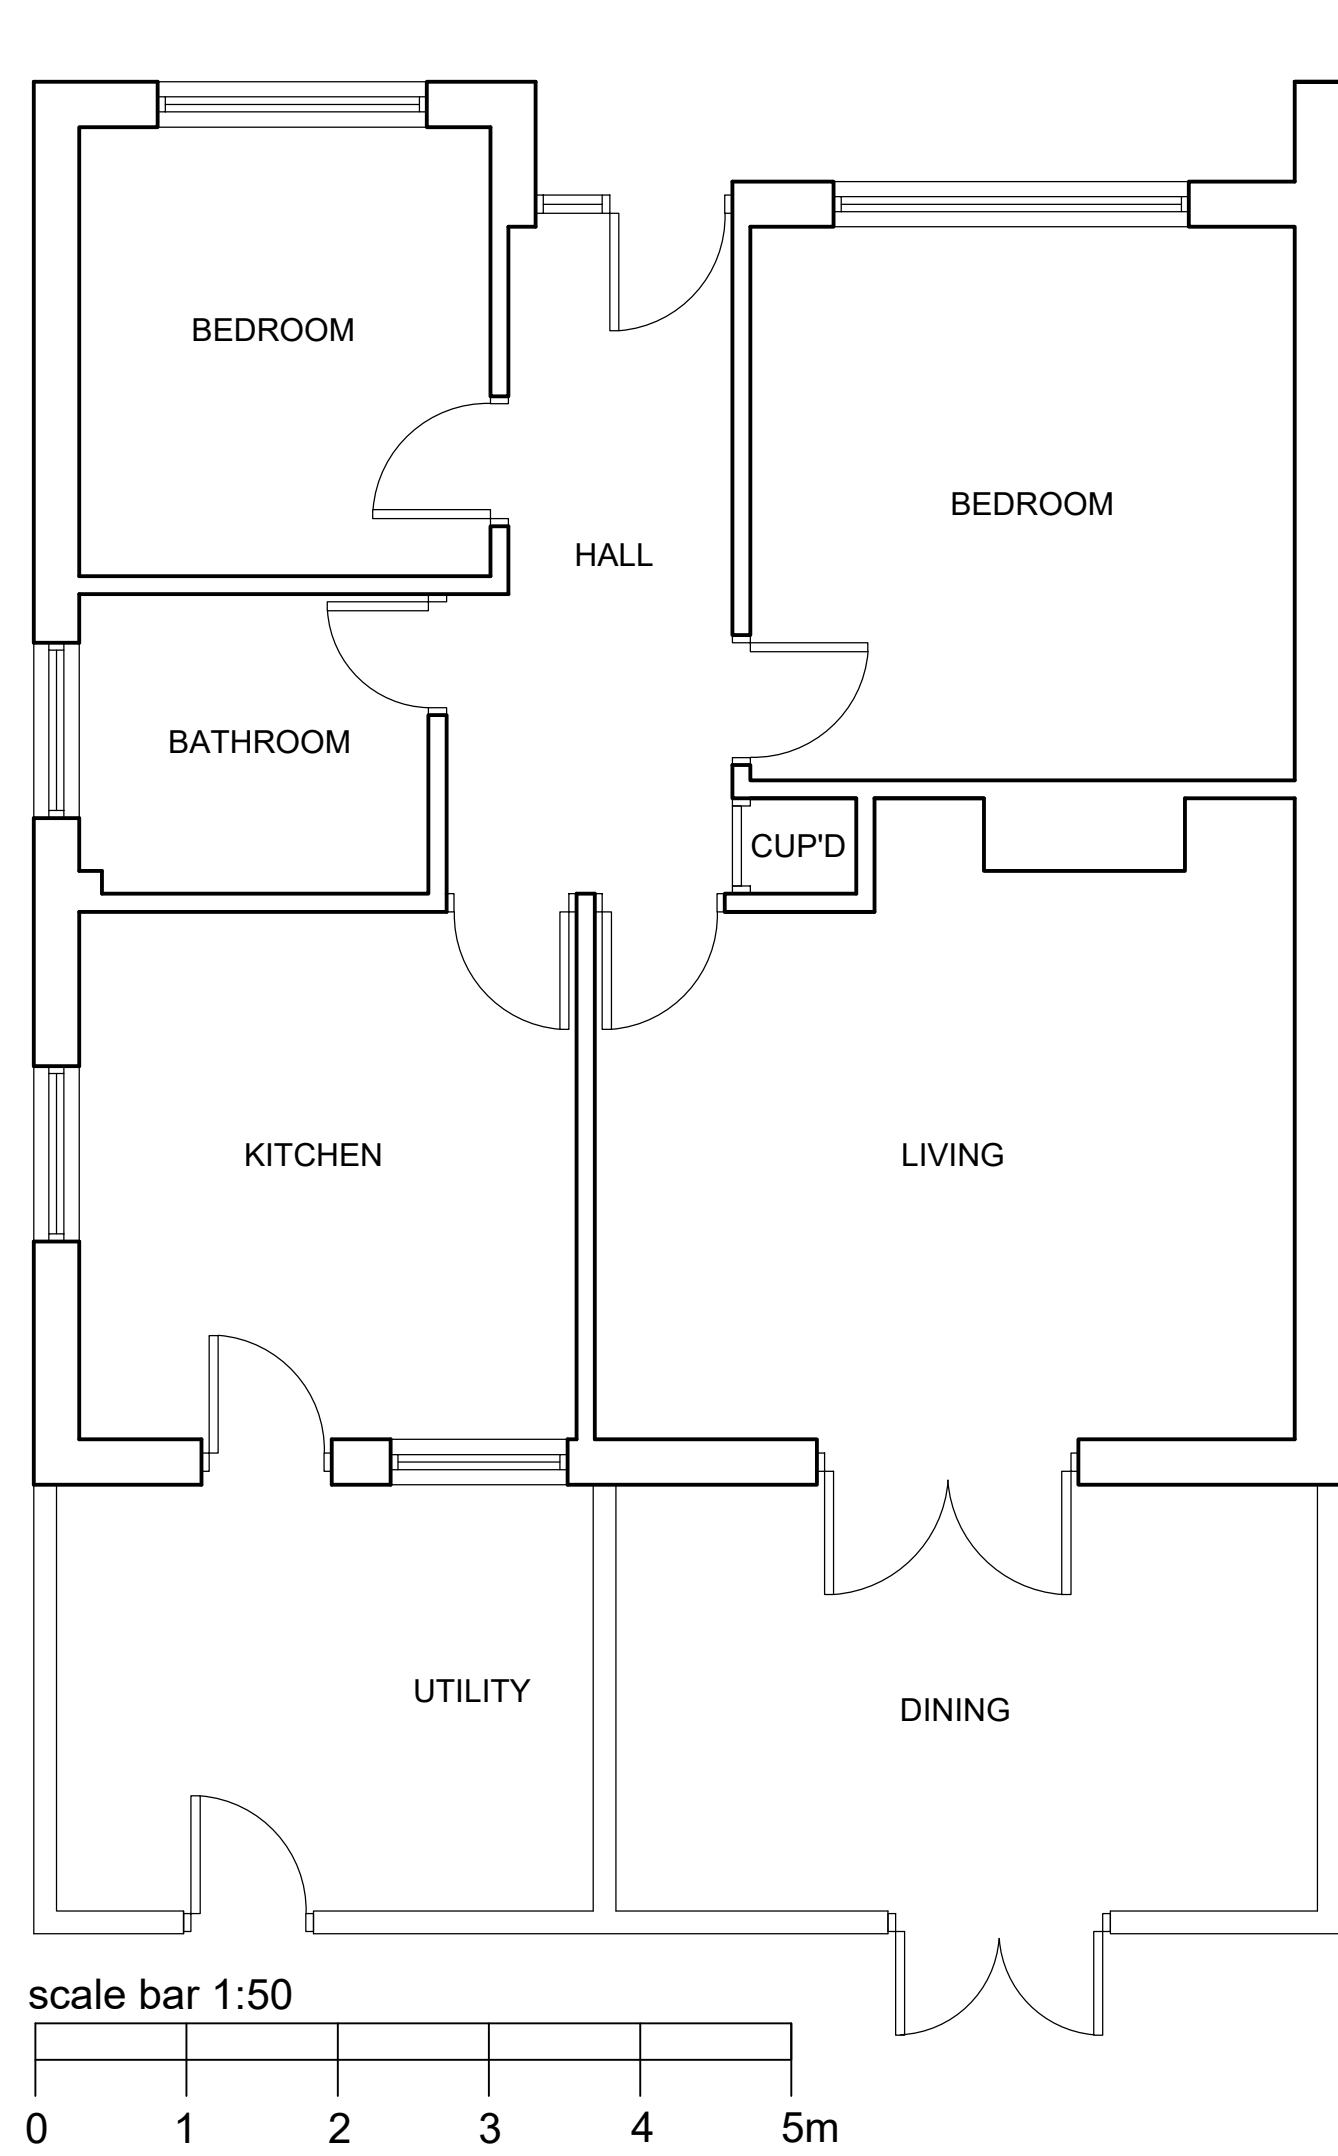


EXISTING GROUND
FLOOR PLAN 1:50




LOCATION PLAN 1:1250
scale bar 1:1250
0 10 20 30 40 50m
Licence number 100020449

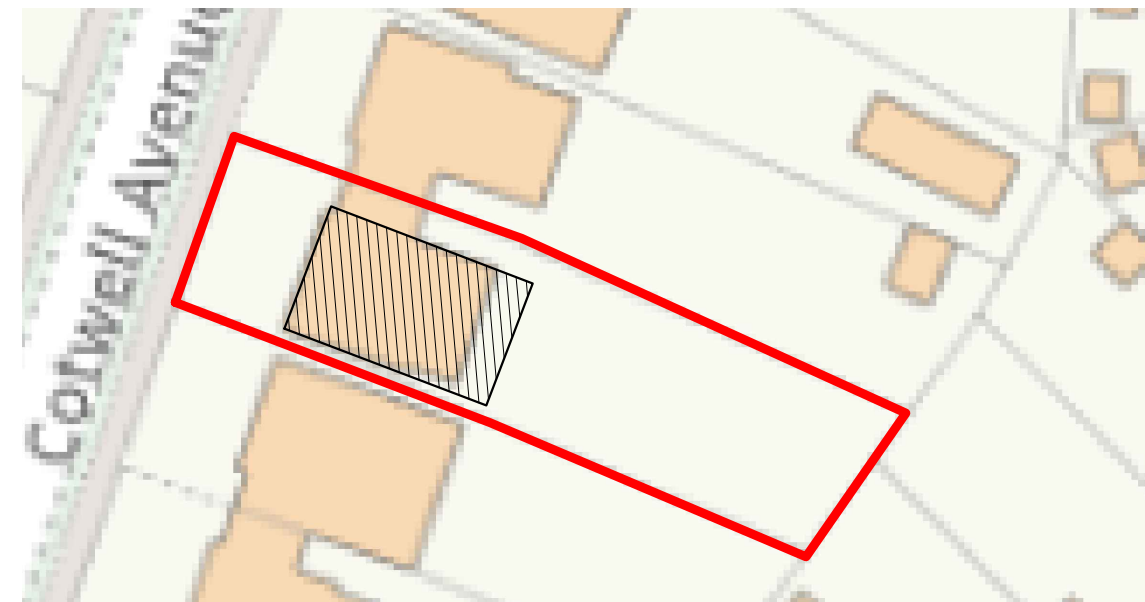


BLOCK PLAN 1:500
scale bar 1:500
0 5 10 15 20 25m

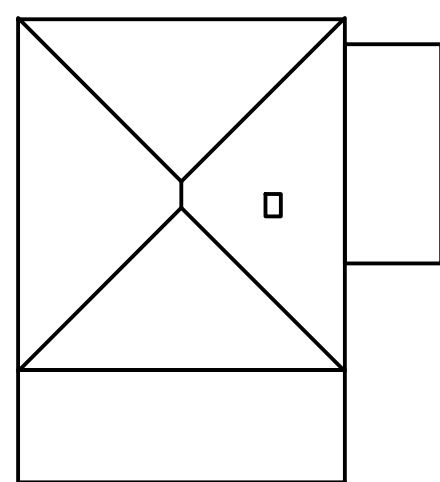


EXISTING ROOF
PLAN 1:200

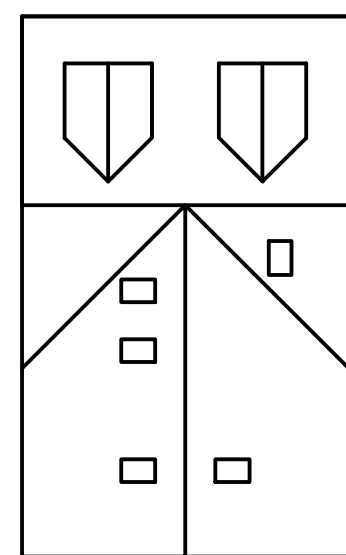


PROPSOED ROOF
PLAN 1:200

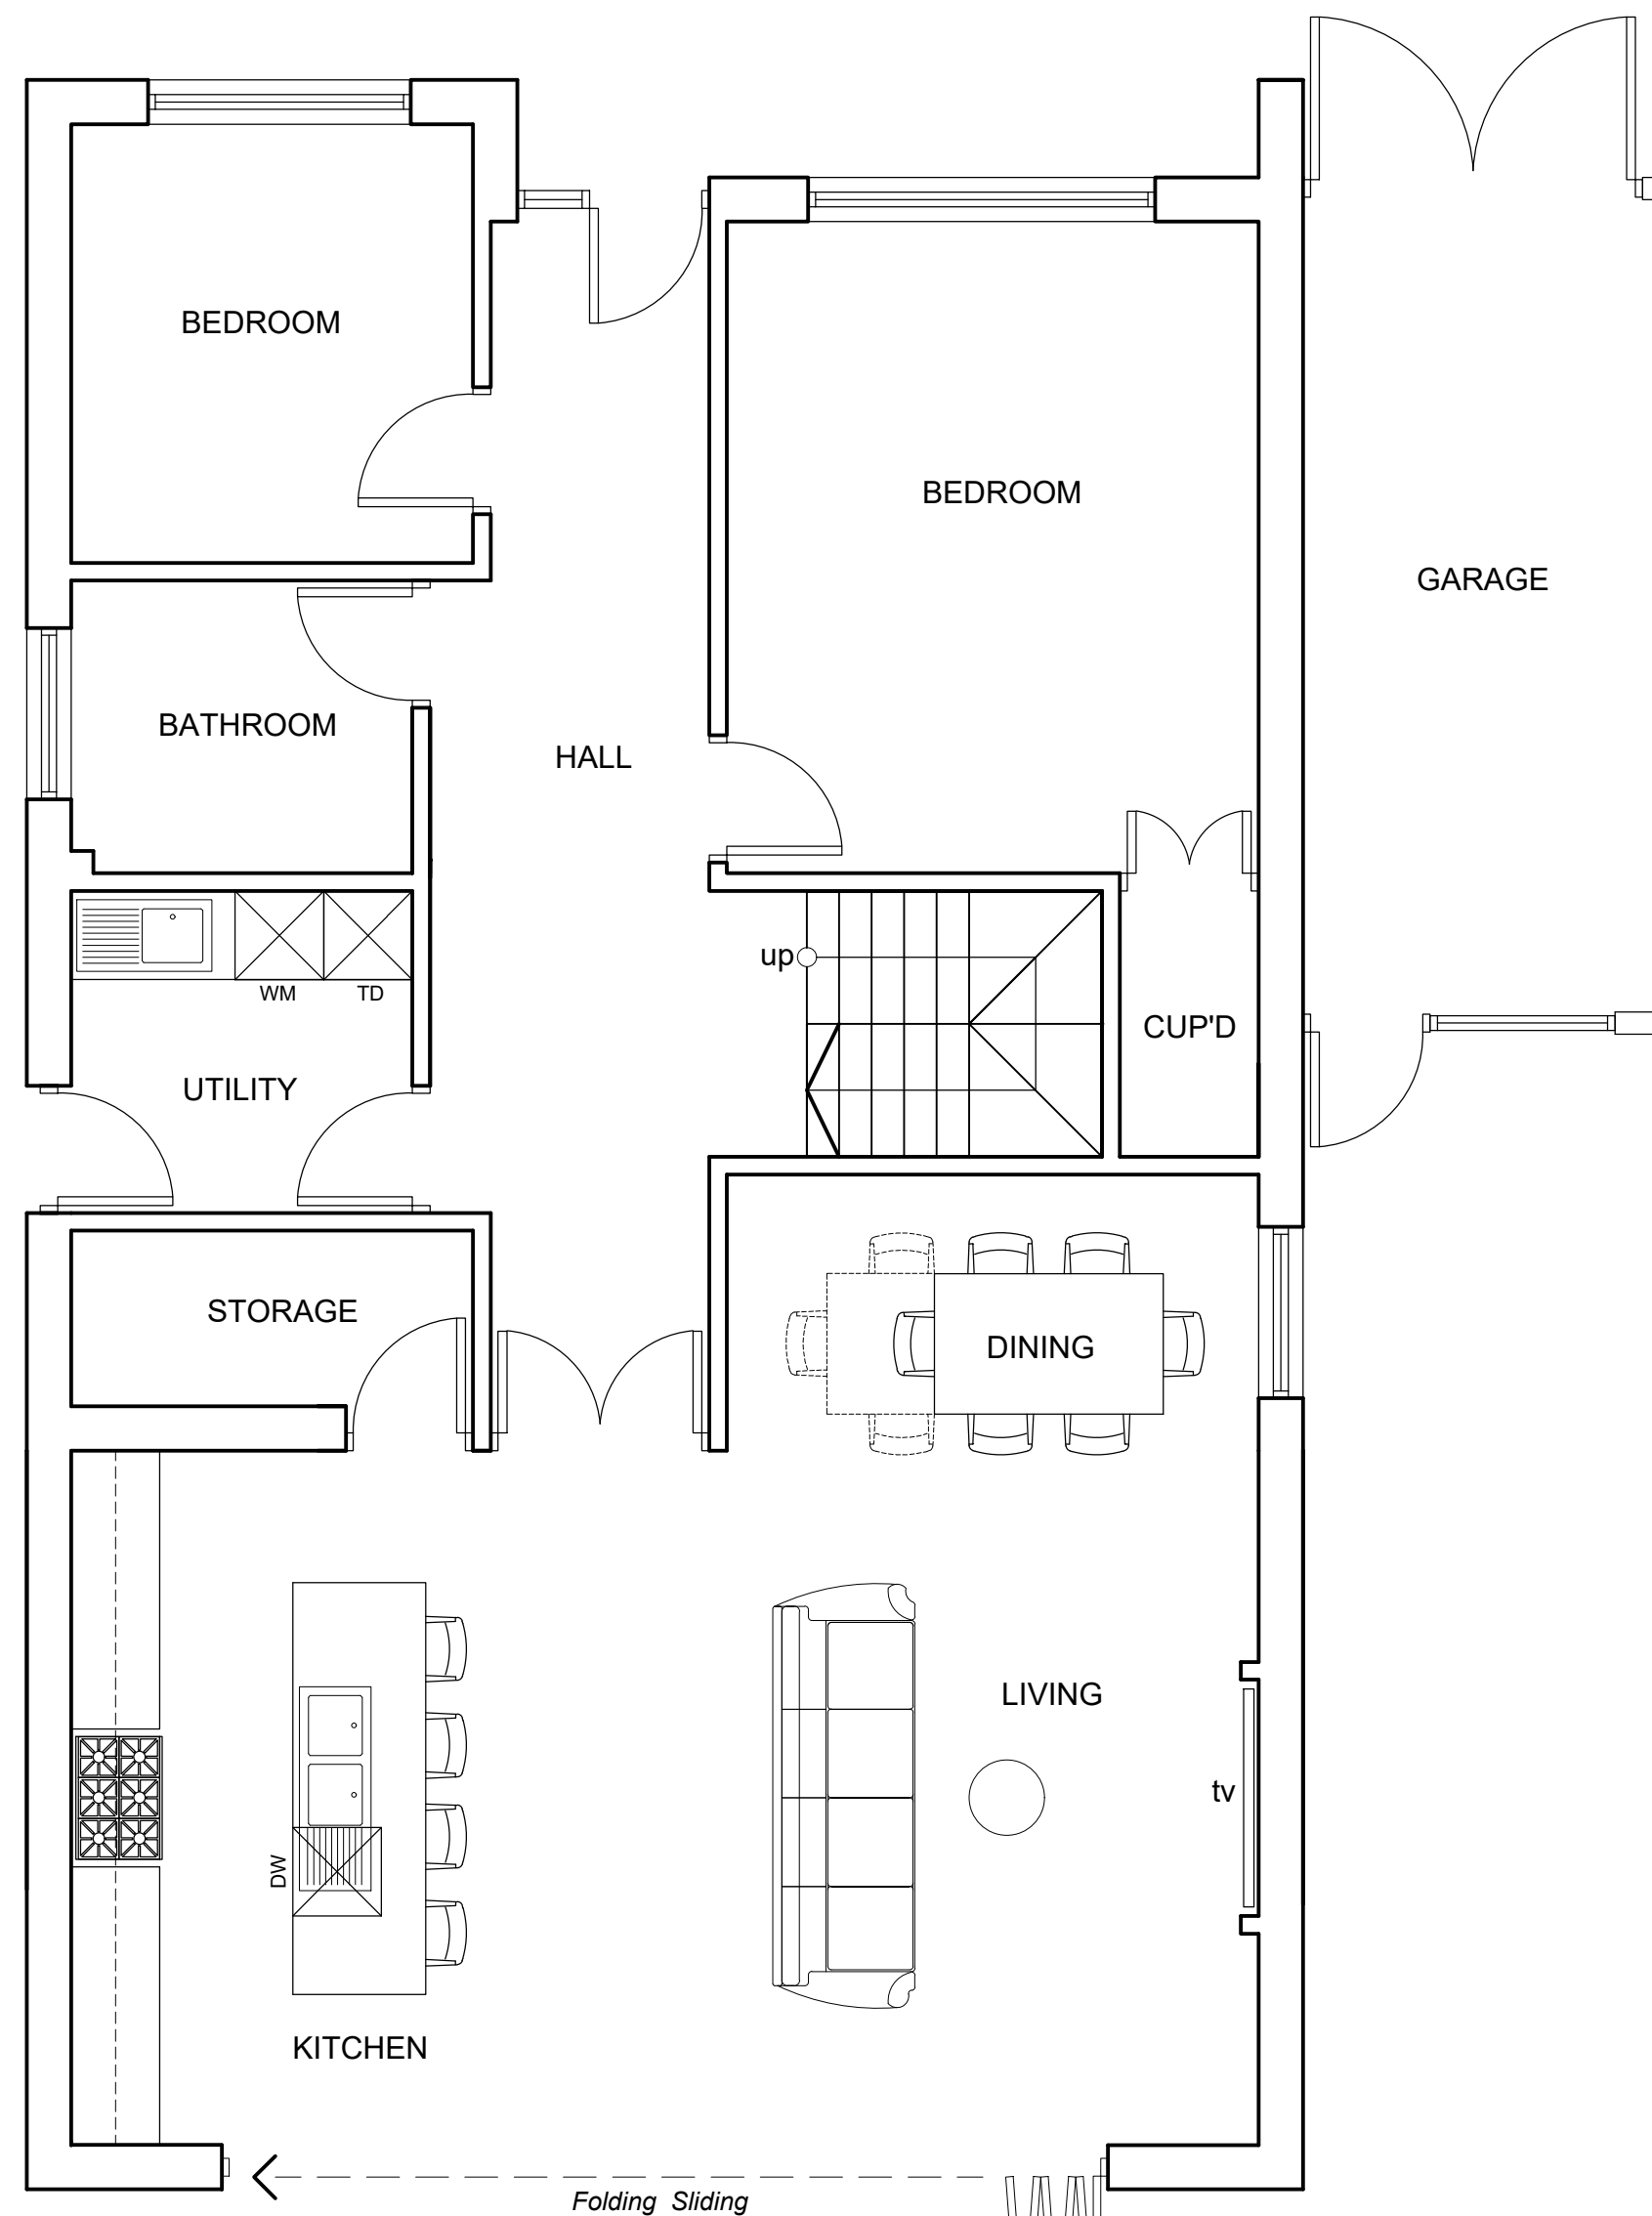

PROPOSED GROUND
FLOOR PLAN 1:50

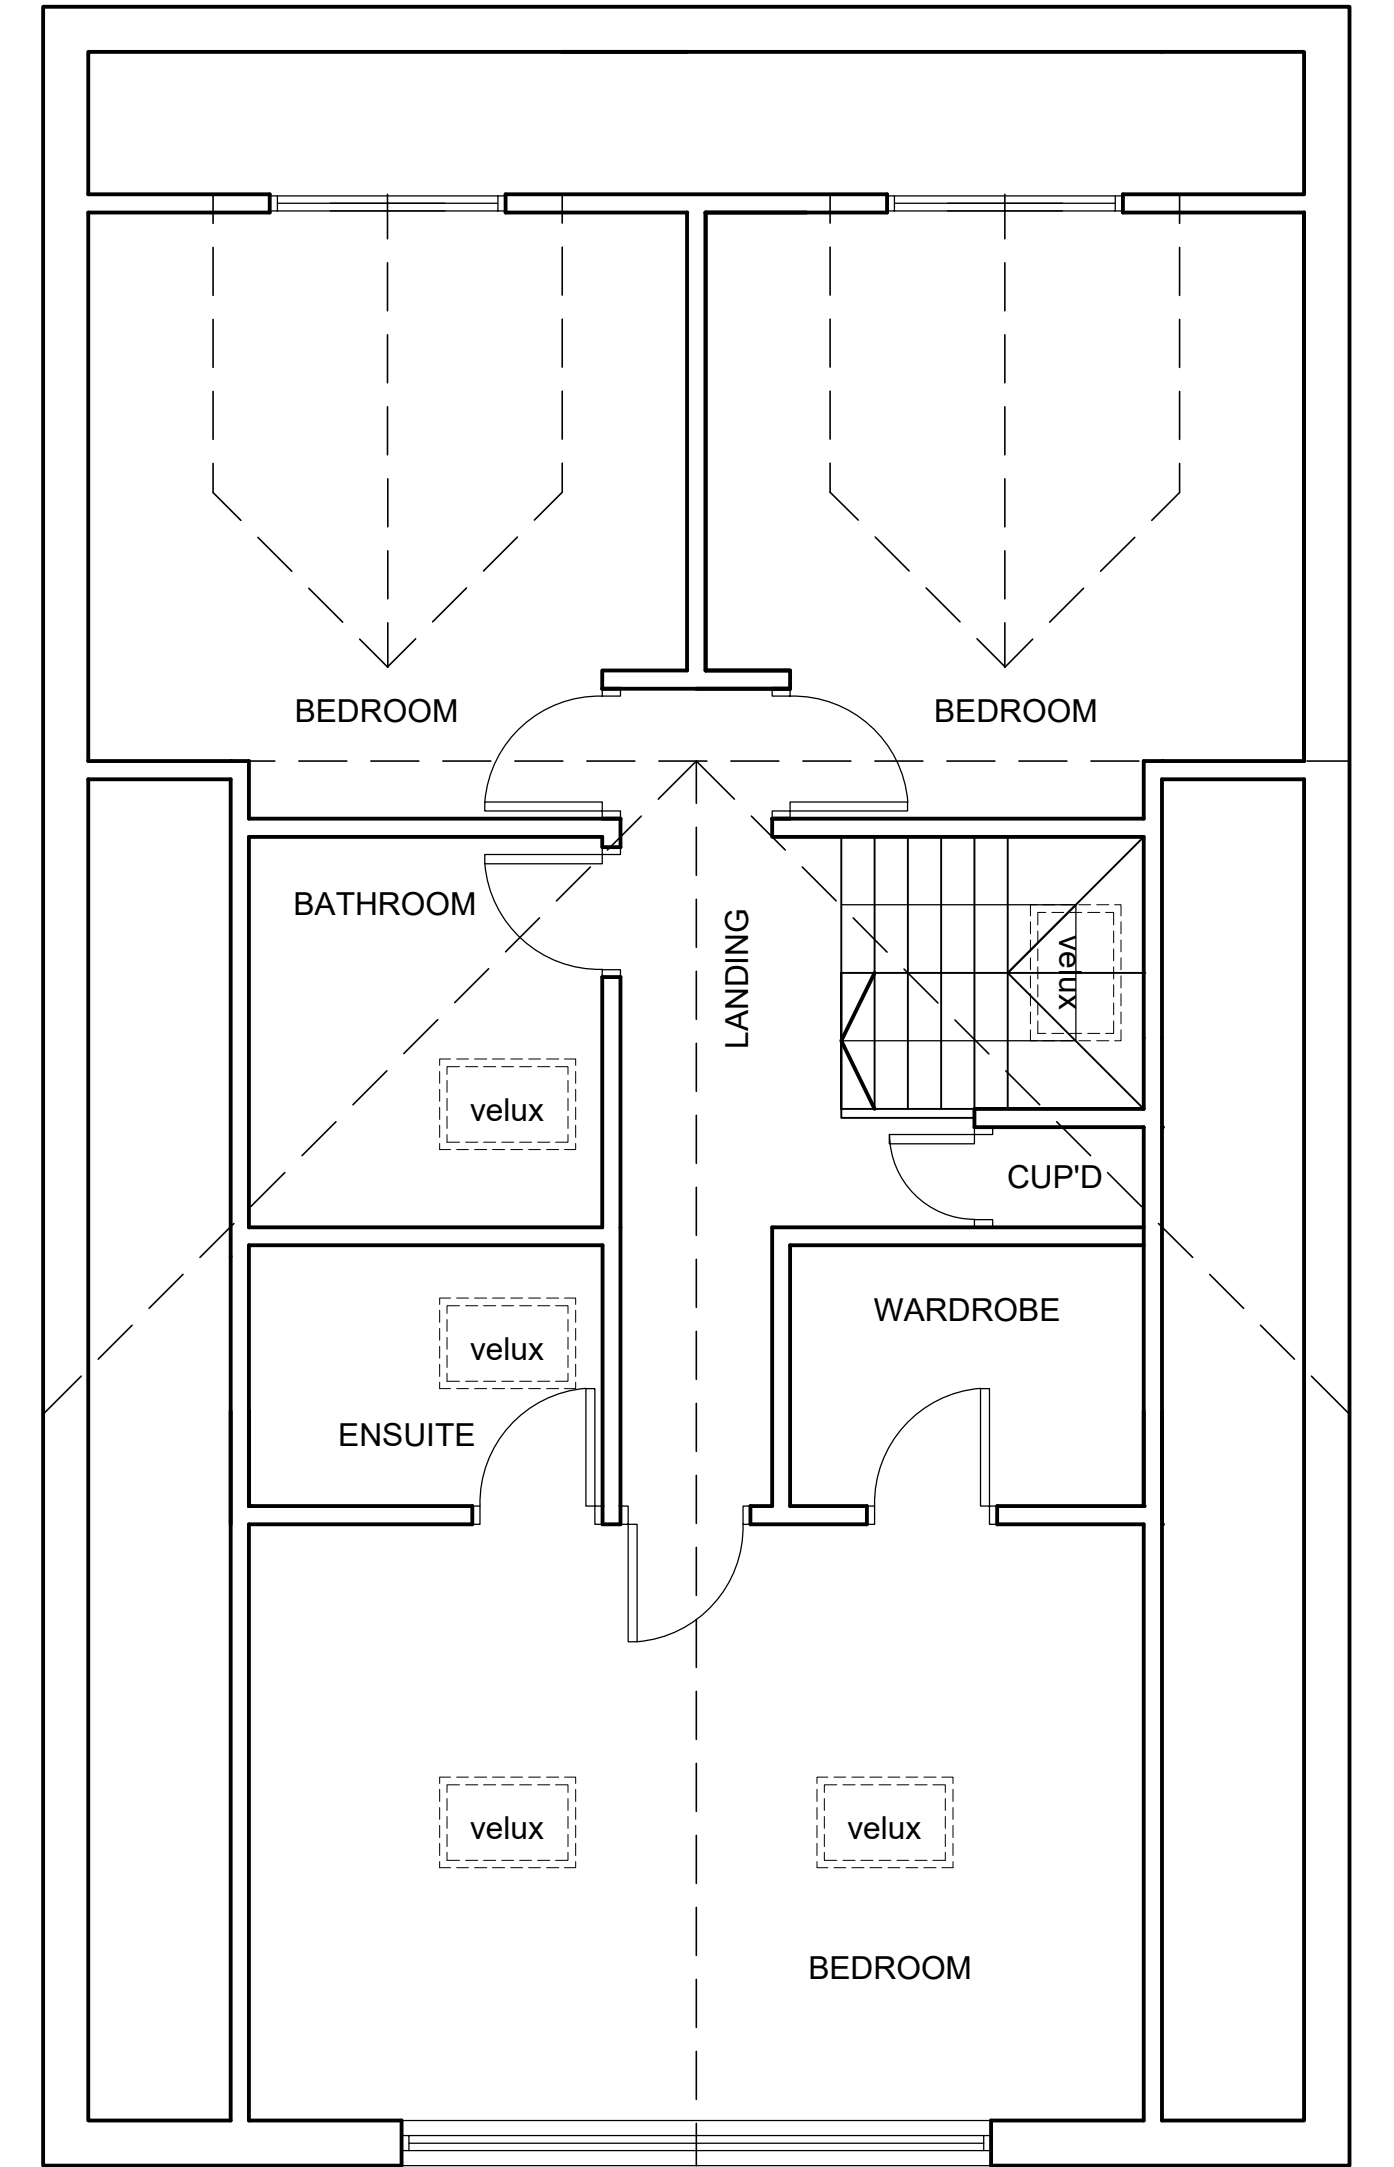

PROPOSED FIRST
FLOOR PLAN 1:50

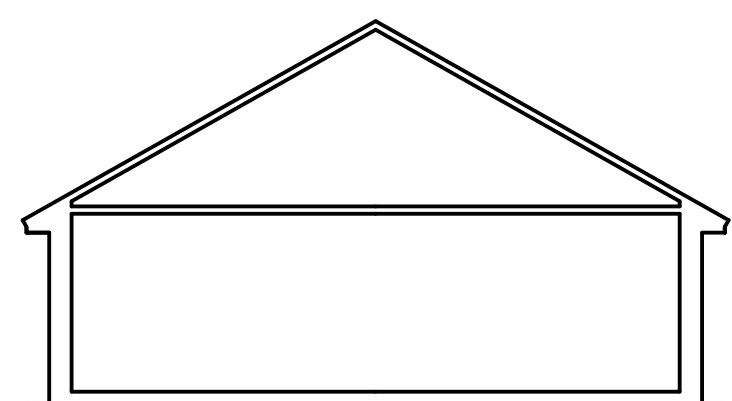

EXISTING SECTION 1:100




EXISTING FRONT ELEVATION 1:100




EXISTING SIDE ELEVATION 1:100



EXISTING REAR ELEVATION 1:100

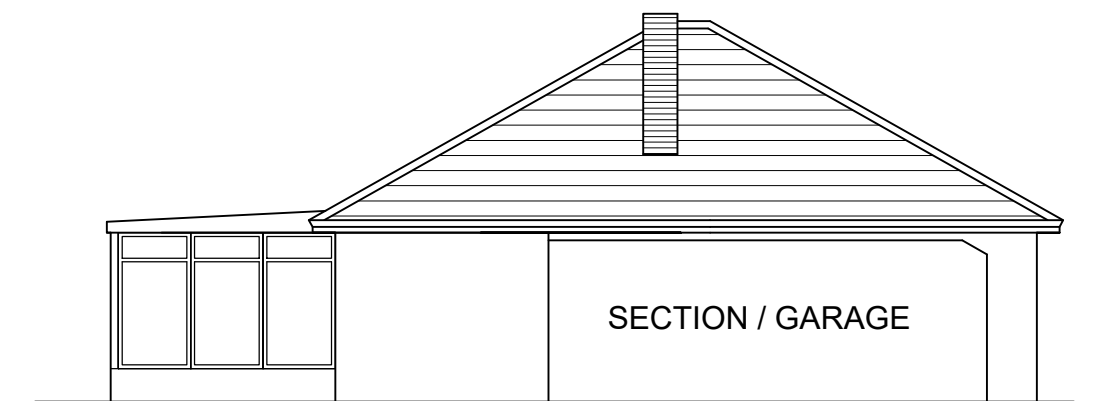

EXISTING SIDE ELEVATION 1:100

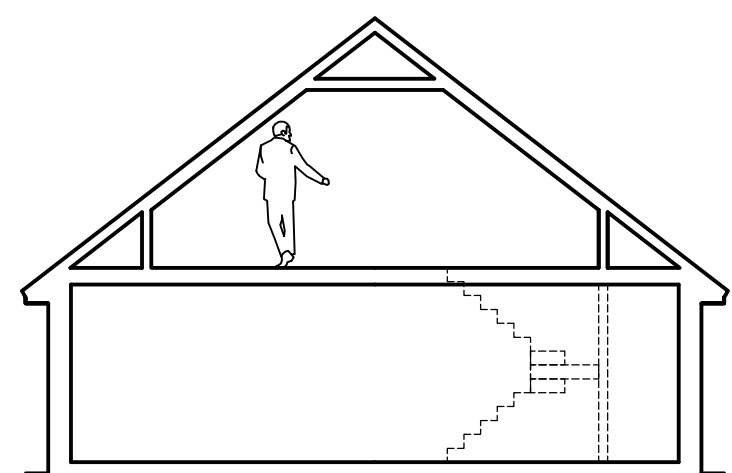

PROPOSED SECTION 1:100



PROPOSED FRONT ELEVATION 1:100



PROPOSED SIDE ELEVATION 1:100



PROPOSED REAR ELEVATION 1:100



PROPOSED SIDE ELEVATION 1:100