


Location Plan

Site Address: 10, Nore Farm Avenue, Emsworth, PO10 7NA

Date Produced: 22-Nov-2025

Scale: 1:1250 @A4

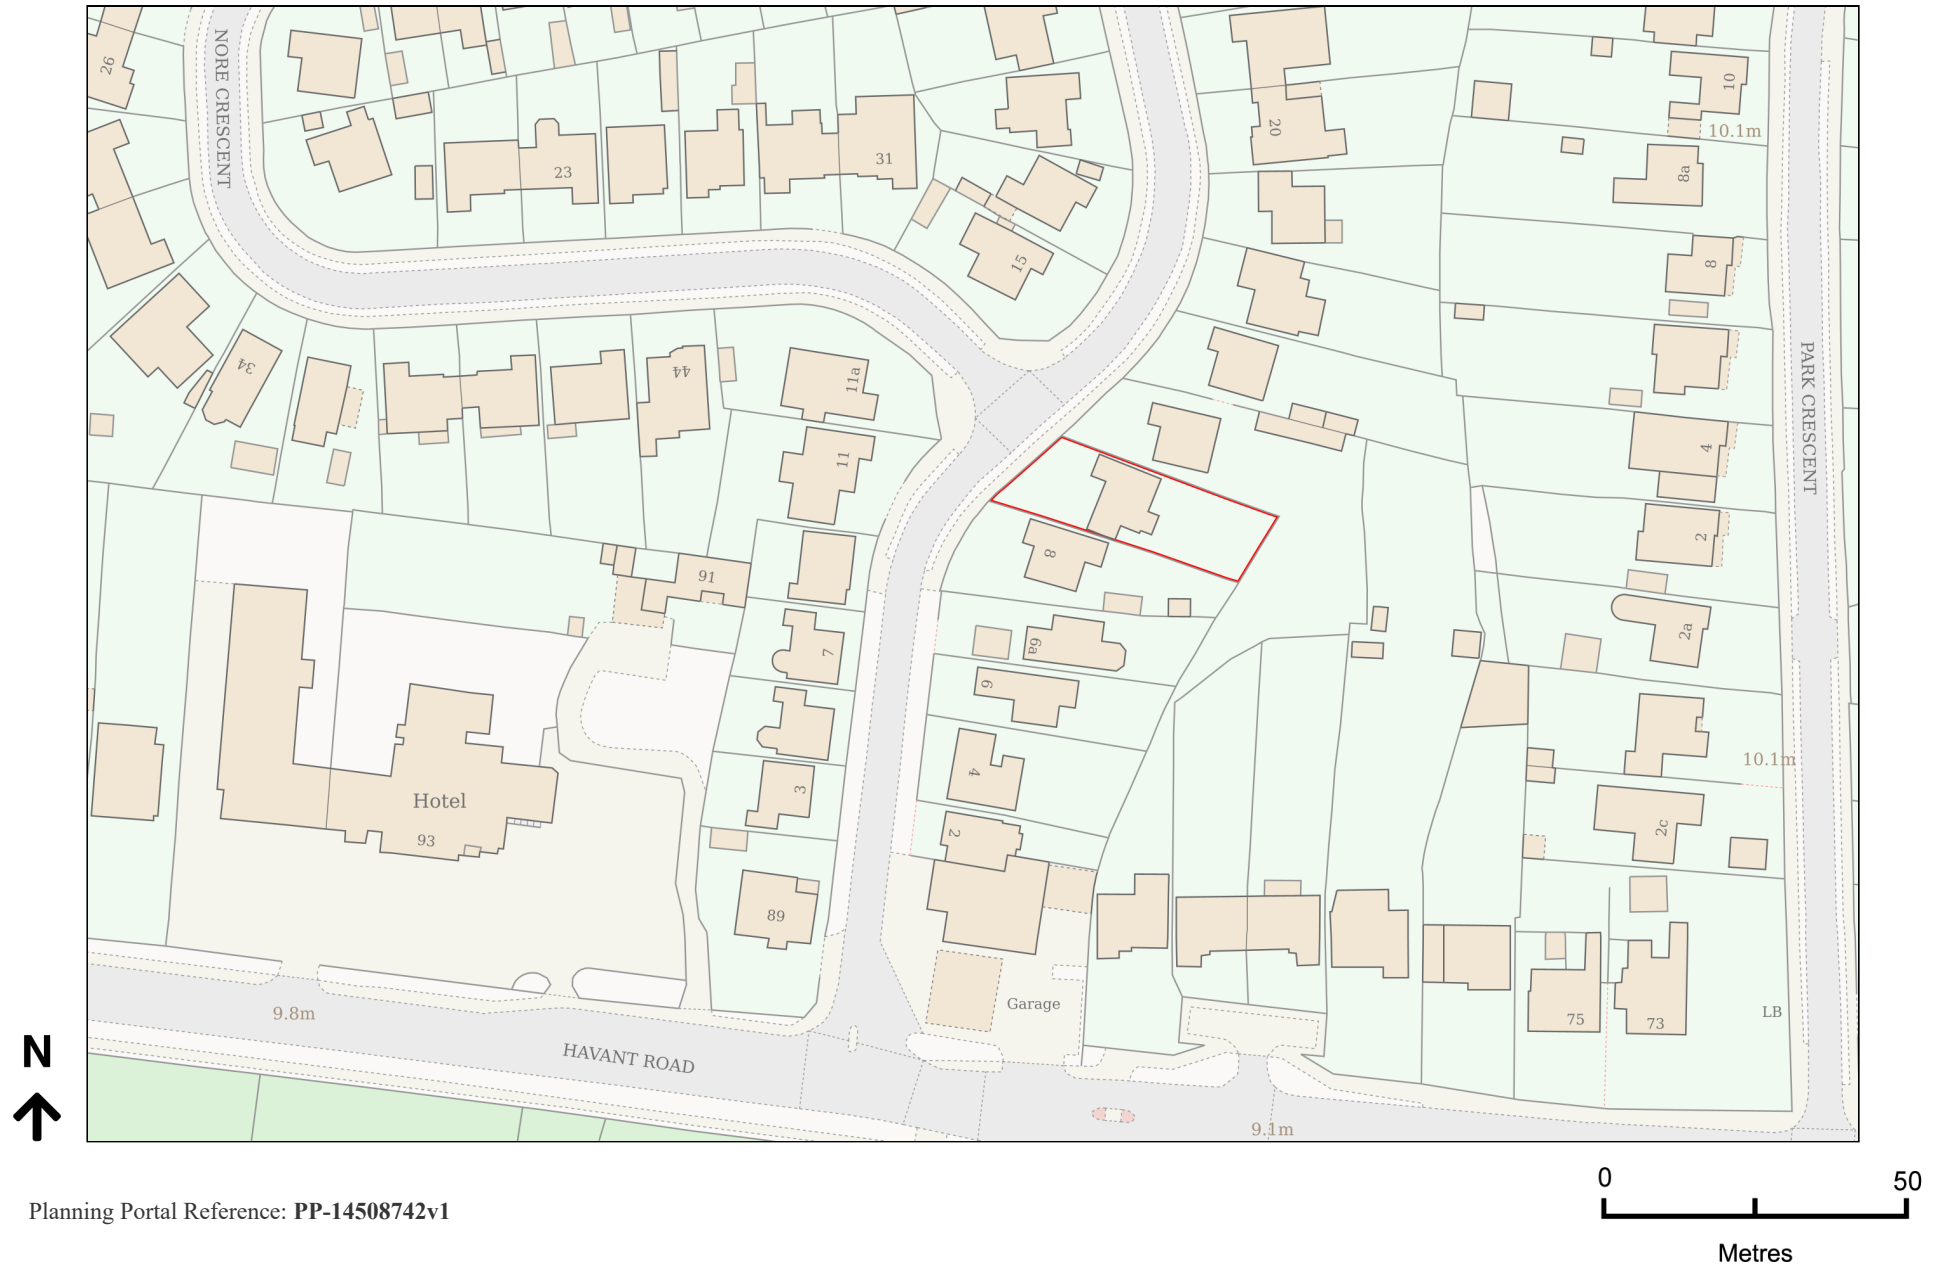

Planning Portal Reference: PP-14508742v1