


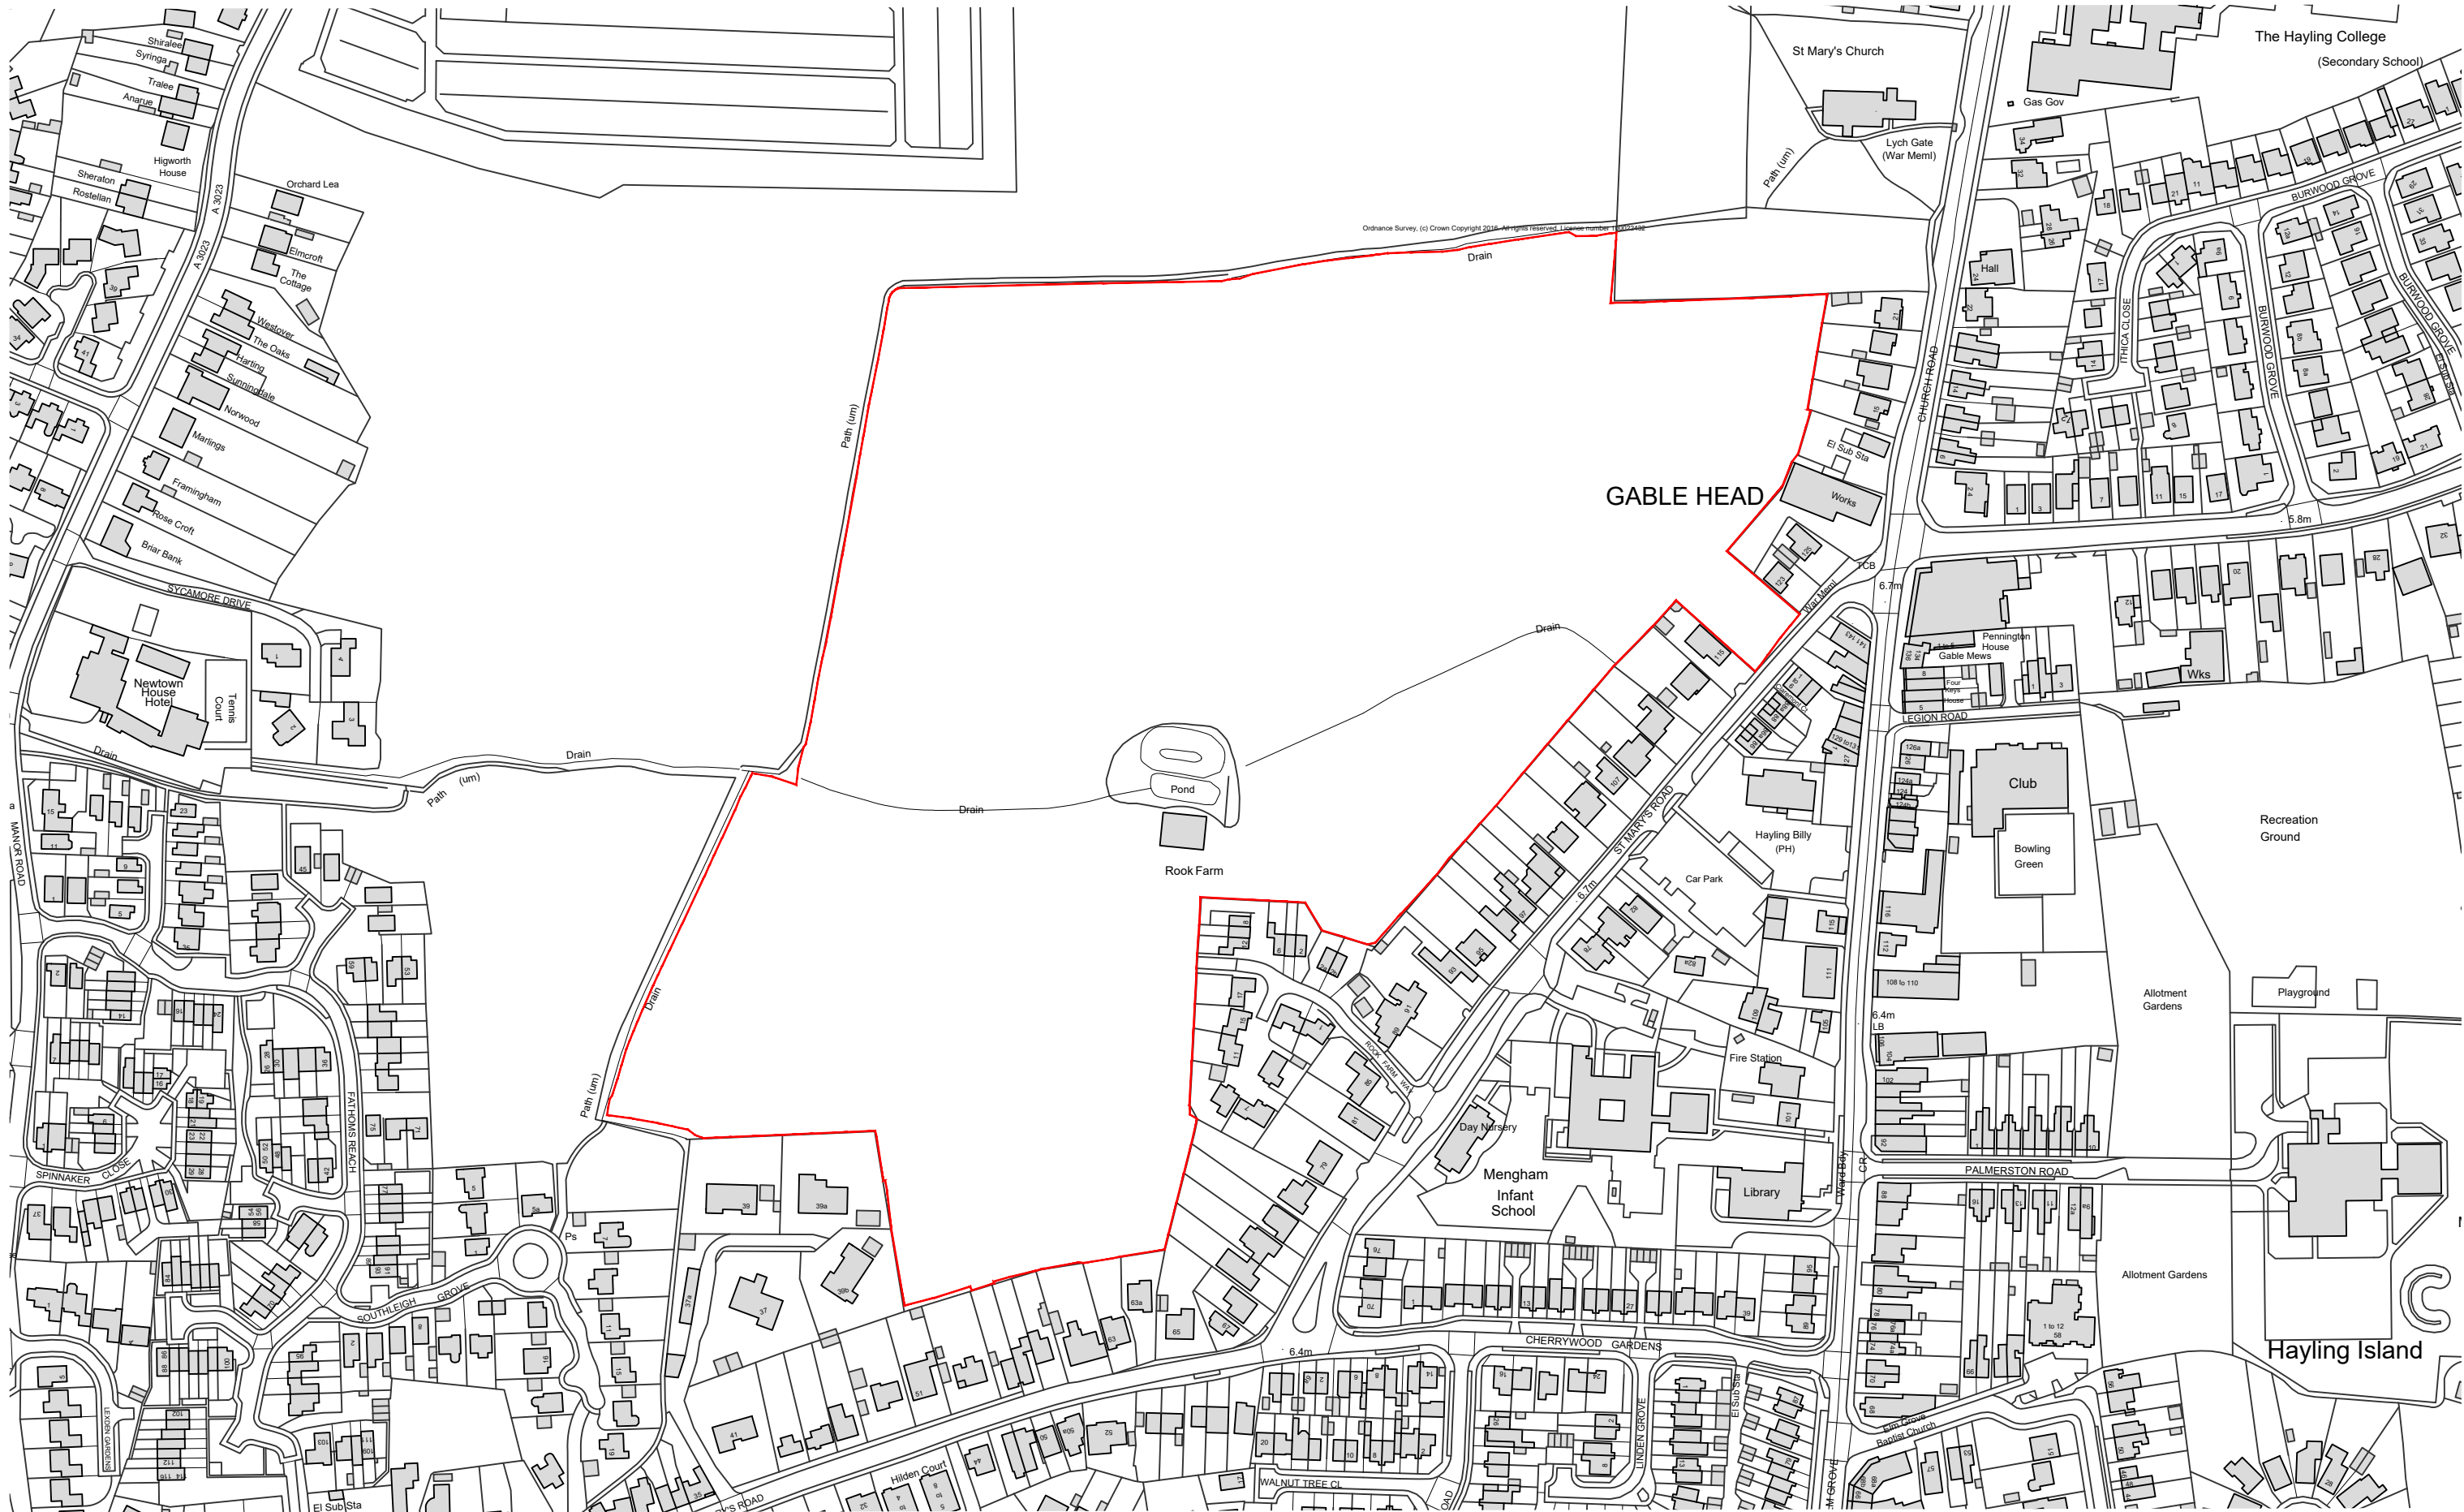

Gladman Developments Ltd
Land off St Mary's Road
Hayling Island

LOCATION PLAN

1:2500 @ A3
October 2025 SJD
7478-L-05 rev **D**

masterplanning
environmental assessment
landscape design
urban design
ecology
architecture
arboriculture

FPCR Environment and Design Ltd
Lockington Hall
Derby DE74 2RH

t: 01509 672772
f: 01509 674565
e: mail@fpcr.co.uk
w: www.fpcr.co.uk