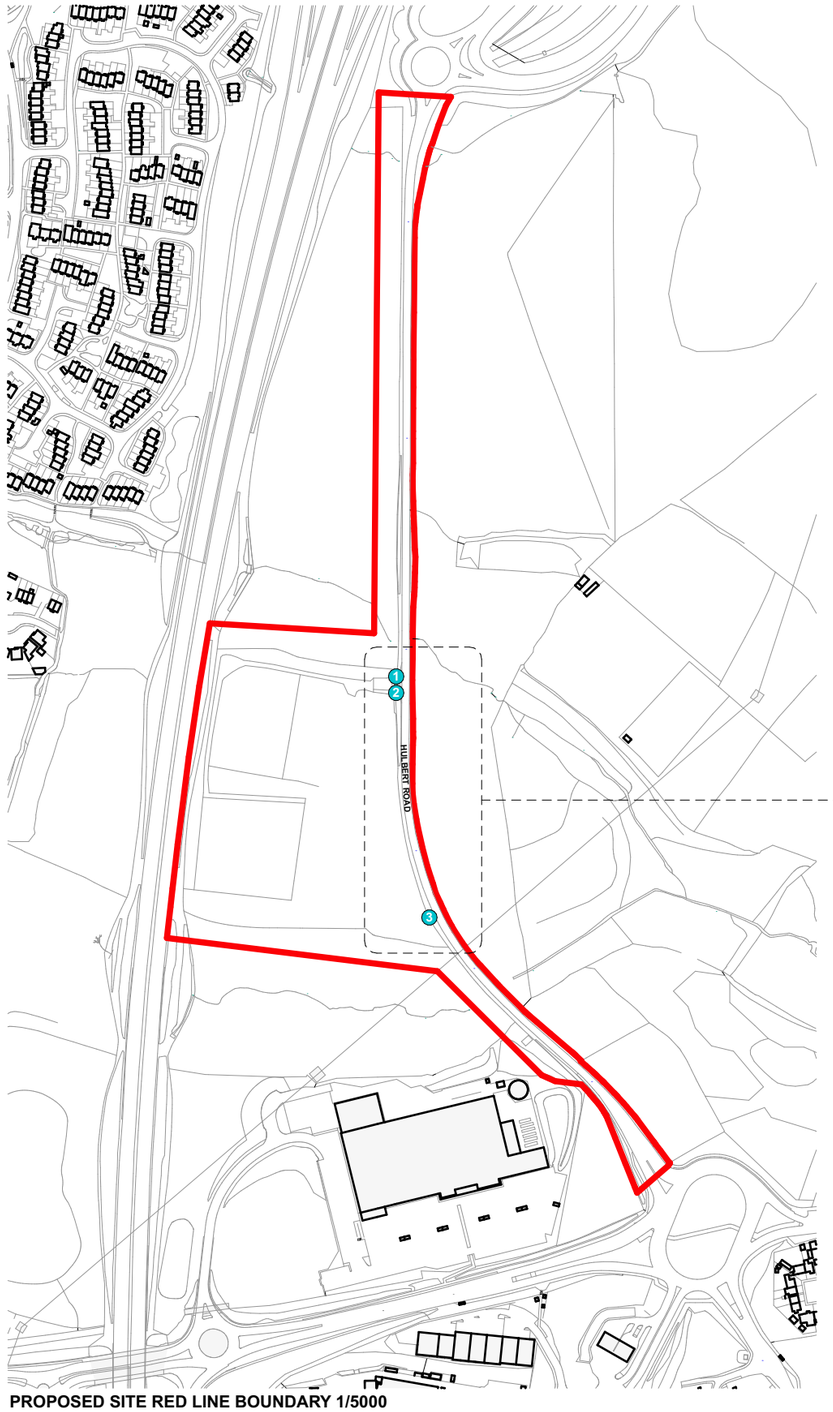

PROPOSED SITE RED LINE BOUNDARY 1/5000

Ordnance Survey © Crown Copyright 2024.
All rights reserved. Licence number 100022432

SIGNAGE LOCATION 1/1000

LOCATION 1
Sign - 2.44m Wide x 1.22m High. Top of sign 3m from ground

LOCATION 2
Sign - 2.44m Wide x 1.22m High. Top of sign 3m from ground

LOCATION 3
Sign - 2.44m Wide x 1.22m High. Top of sign 3m from ground

Please Note:

This drawing can only be scaled for planning purposes. Dimensions to be checked on site and any discrepancies are to be highlighted to the Architect prior to construction.

Topographical / Ordnance Survey information shown has been prepared by a third party, HGP accept no responsibility for accuracy or completeness of the survey.

This drawing is to be read in conjunction with all other project drawings, construction notes and / or project specifications including those by other project consultants and specialists. All discrepancies should be reported immediately.

Design subject to detail development / approval. Measurements and accommodation schedules are subject to amendments following coordinated input by others. Costings cannot be finalised until approval / confirmation by relevant authorities and client

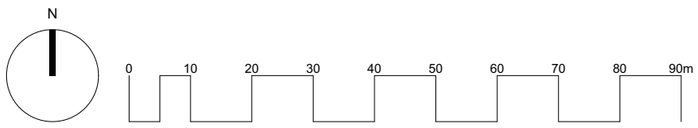

BRiCS DEVELOPMENT

Rev	Description	Date	DB	CB

Hulbert Road, Havant
Signage Location Plan

PROJECT	JOB NO
Hulbert Road, Havant	23.121
SCALE	**DATE**
VARIES@ A3	Nov 2025
DRAWN BY / CHECKED BY	**REVISION**
TIM / CK	
DWG#	
23.121.SK060	For Planning

hgp

© HGP Architects Ltd.
Furzehall Farm, Wickham Road,
Fareham, Hapmshire, P016 7JH

01329 283 225
email@hgp-architects.co.uk
hgp-architects.co.uk