


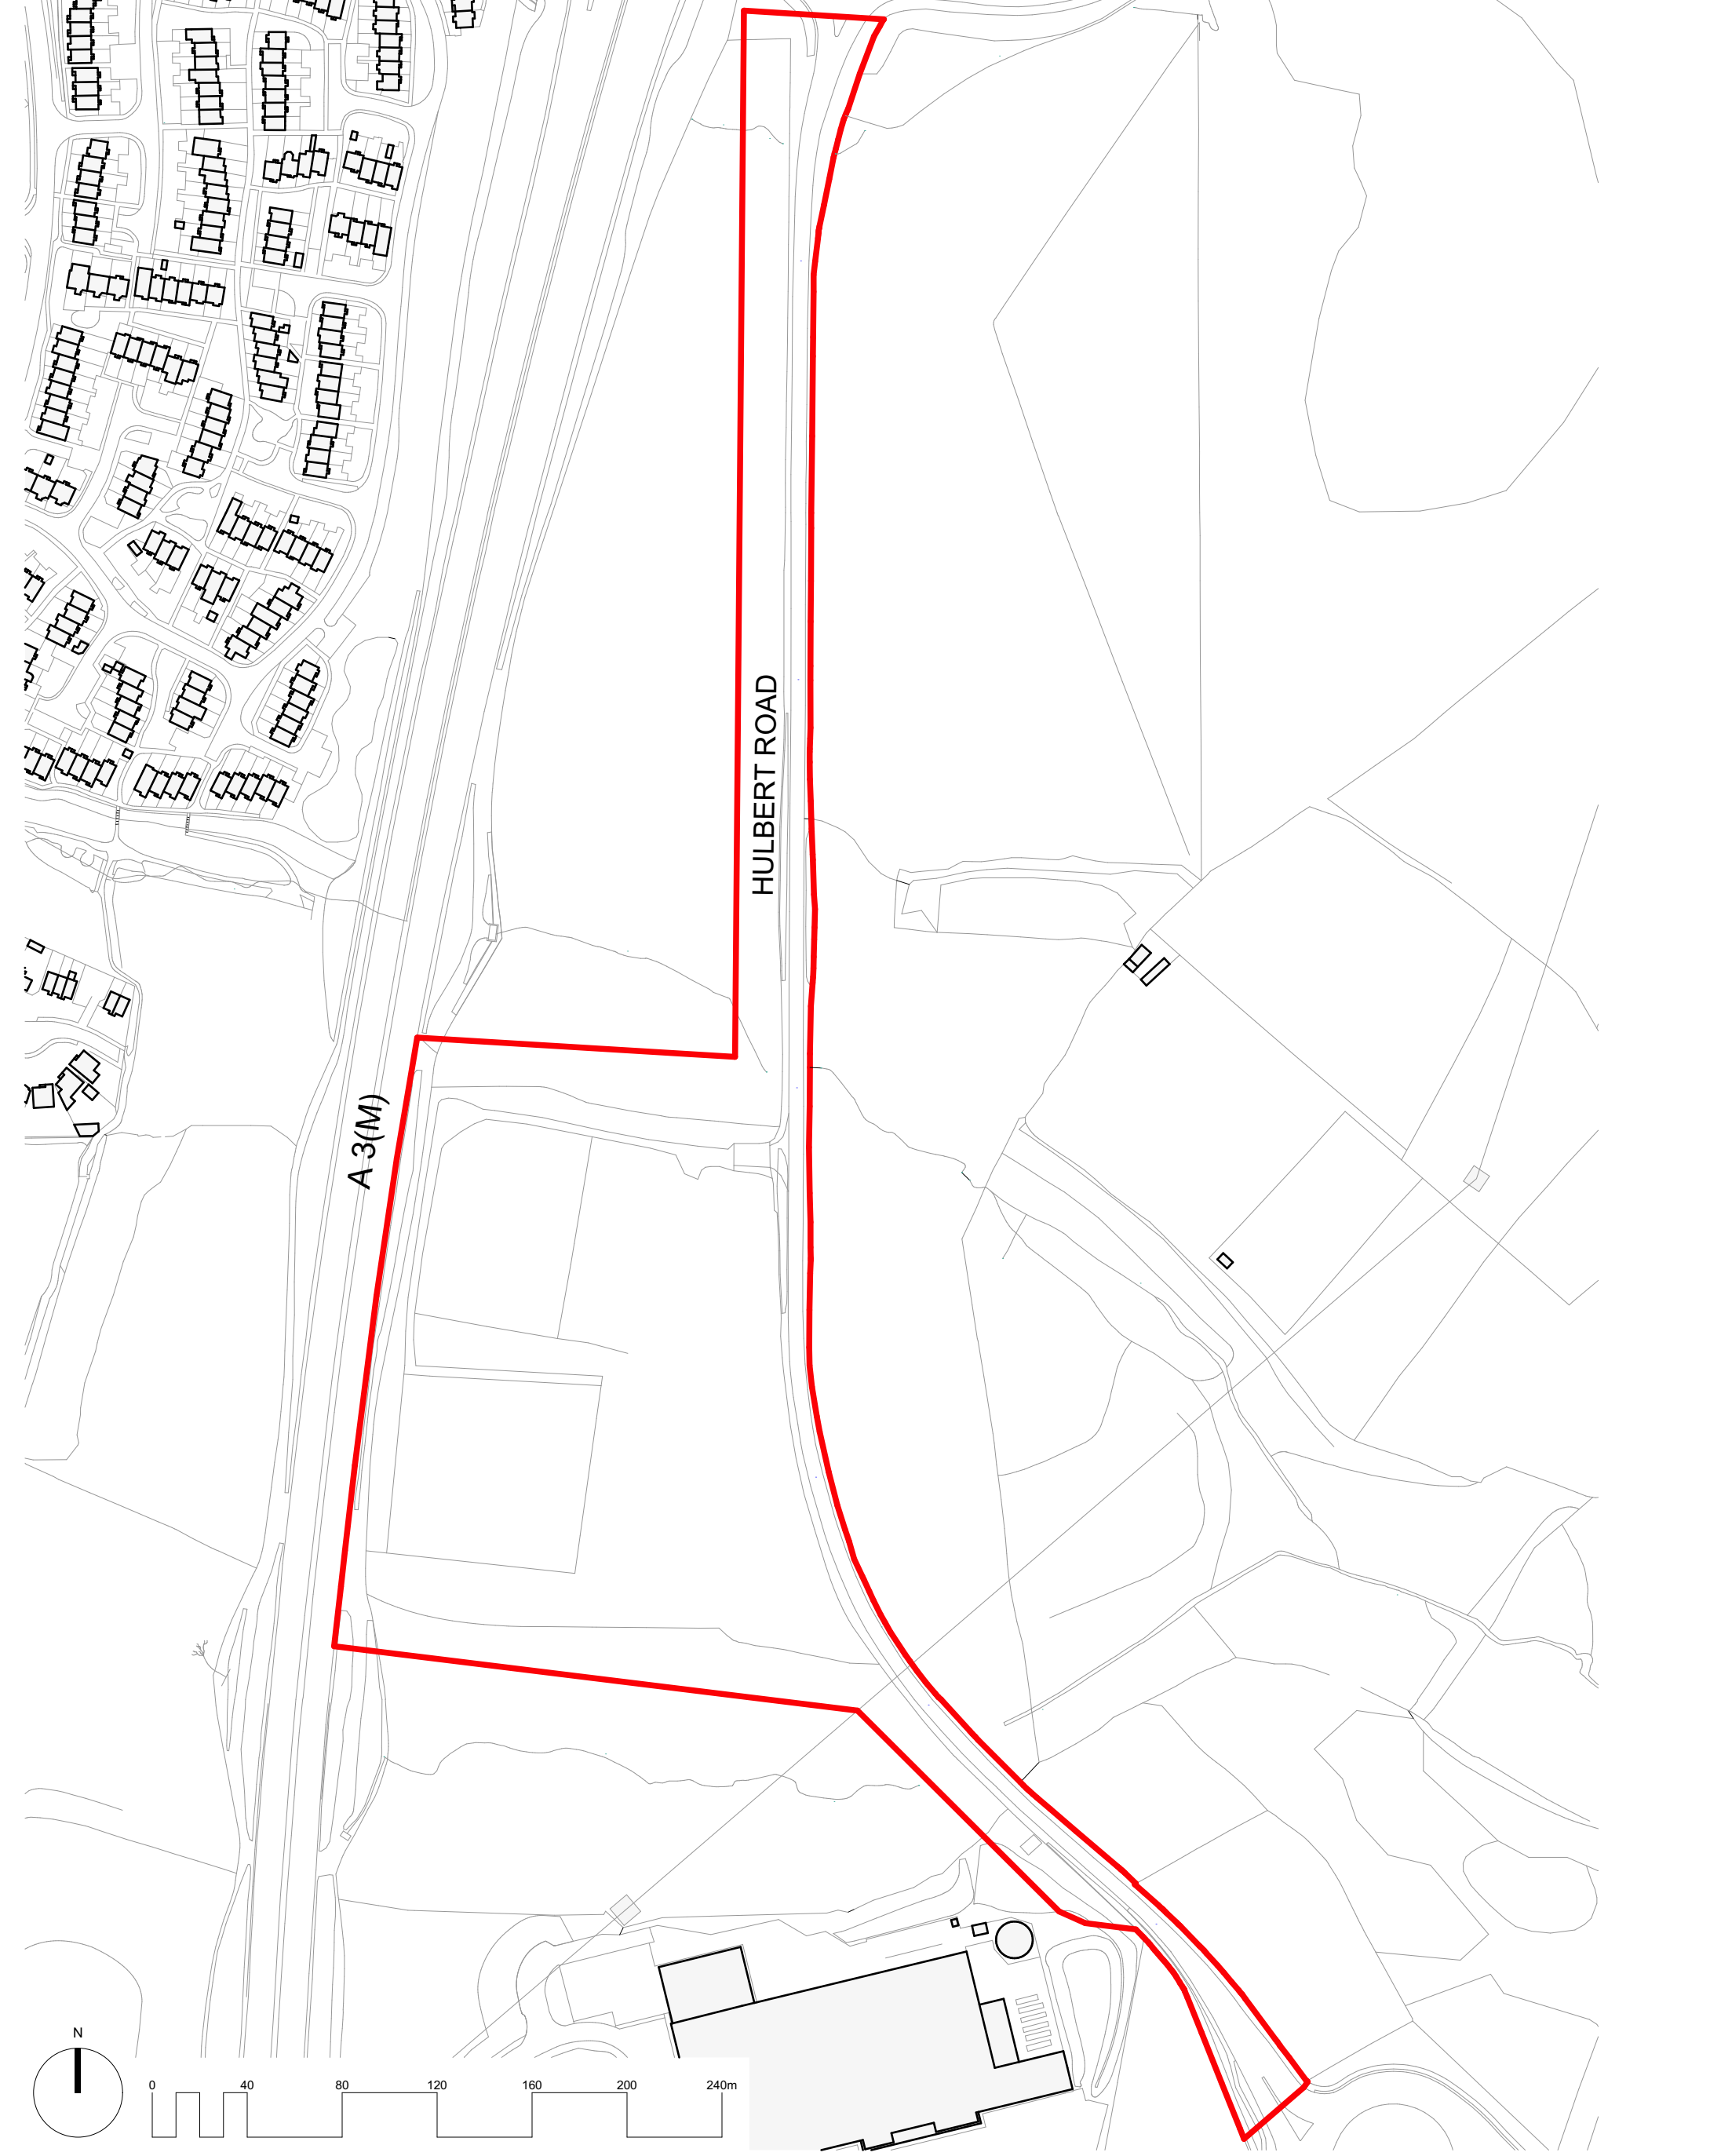

Please Note:

This drawing can only be scaled for planning purposes. Dimensions to be checked on site and any discrepancies are to be highlighted to the Architect prior to construction.

Topographical / Ordnance Survey information shown has been prepared by a third party, HGP accept no responsibility for accuracy or completeness of the survey.

This drawing is to be read in conjunction with all other project drawings, construction notes and / or project specifications including those by other project consultants and specialists. All discrepancies should be reported immediately.

Design subject to detail development / approval. Measurements and accommodation schedules are subject to amendments following coordinated input by others. Costings cannot be finalised until approval / confirmation by relevant authorities and client



P1	Issued for Planning	040625	TIM	CK
Rev	Description	Date	DB	CB

Hulbert Road, Havant
Site Location Plan

PROJECT	JOB NO
Hulbert Road, Havant	23.121
SCALE	DATE
1/2500@ A3	June 2025
DRAWN BY / CHECKED BY	REVISION
TIM / CK	P1
DWG#	
23.121.001	For Planning

