
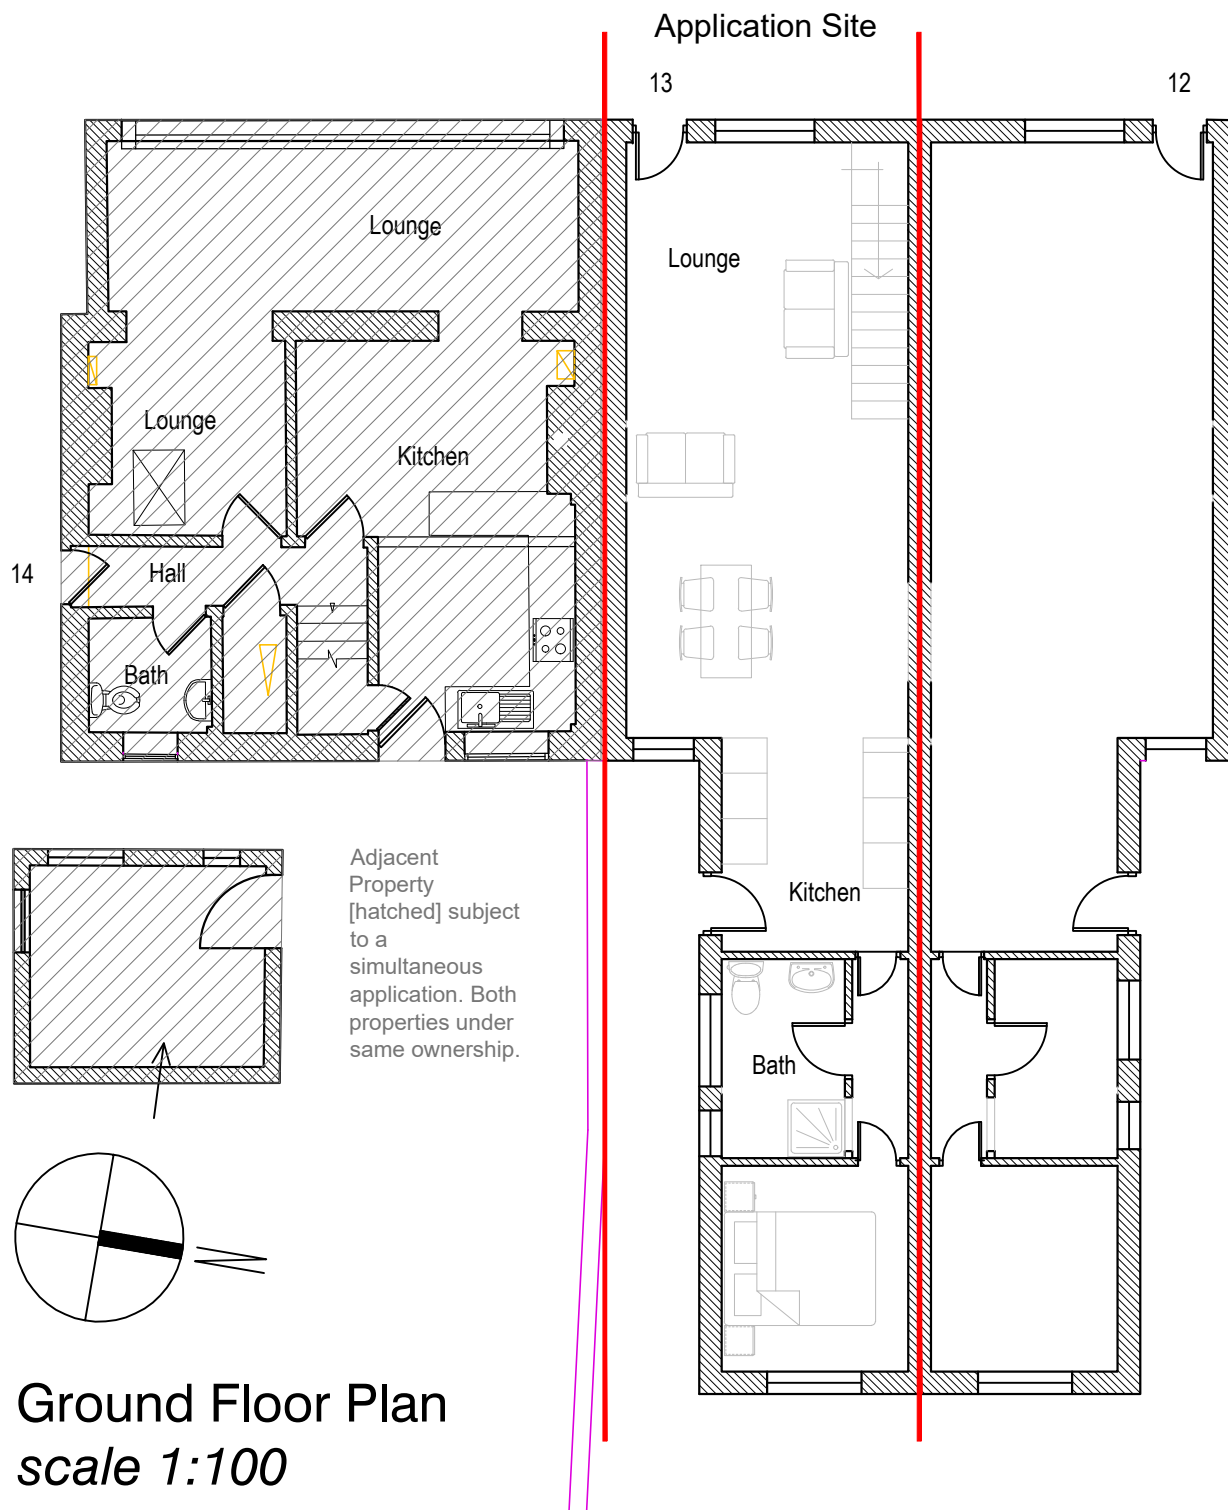
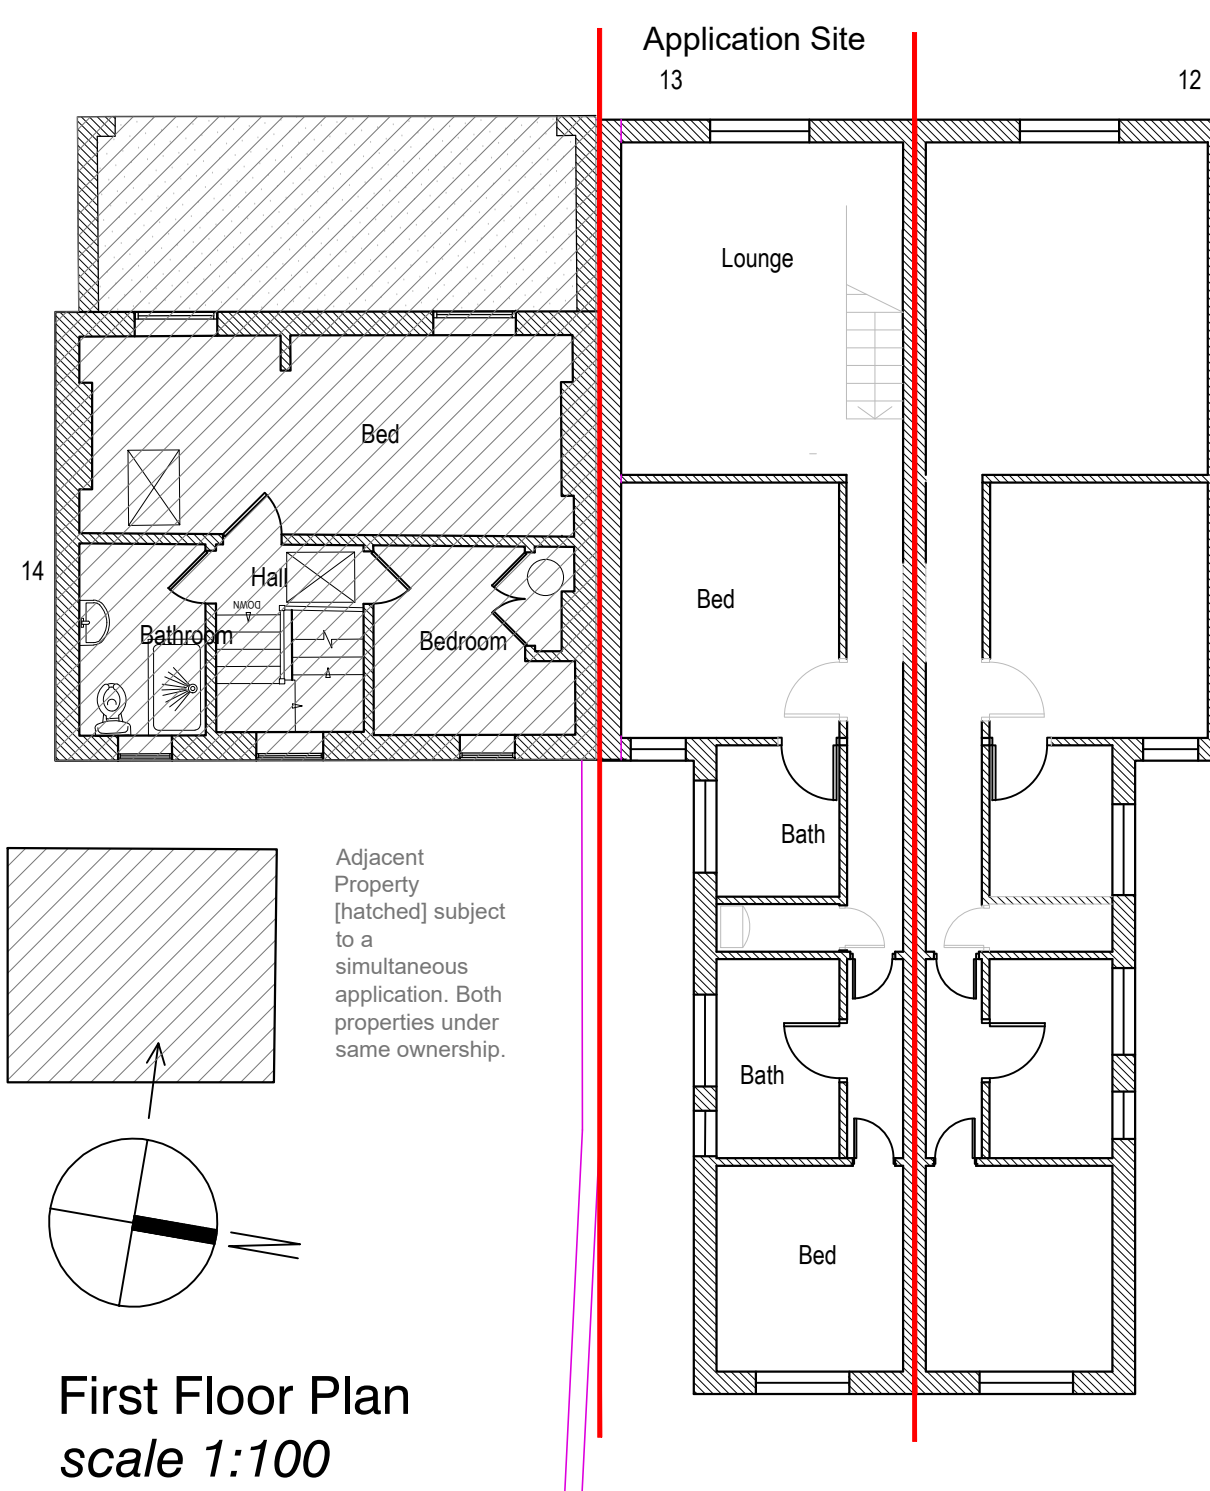
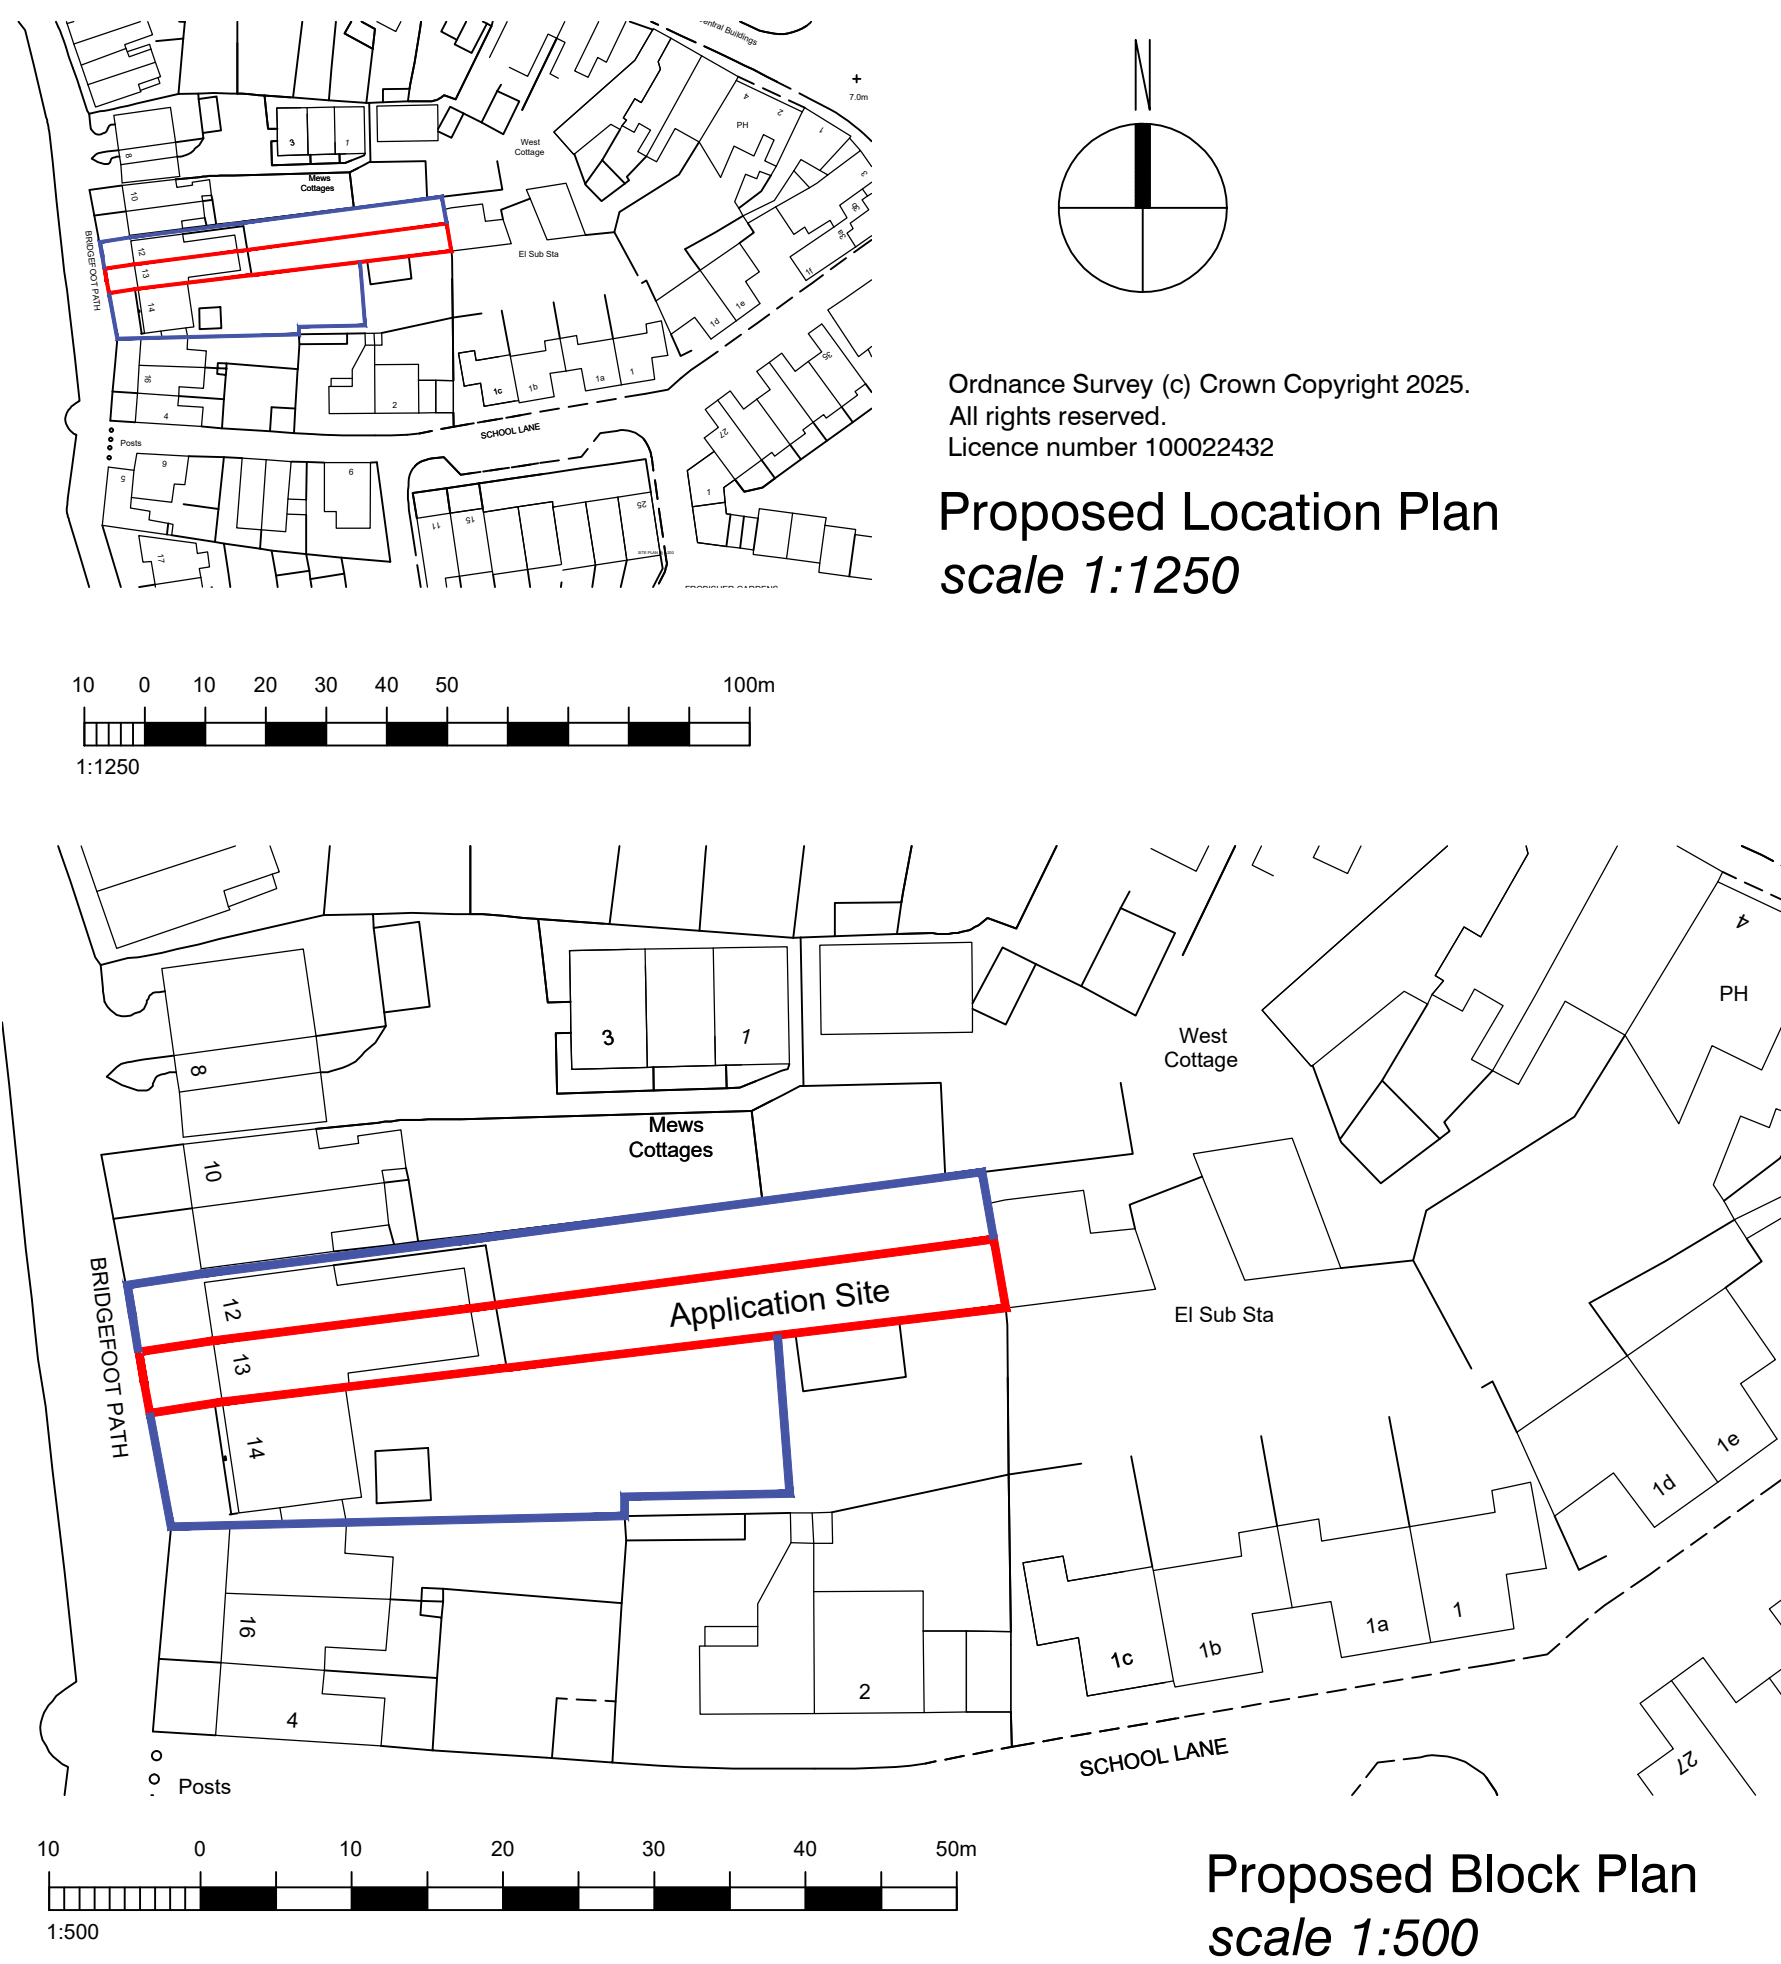
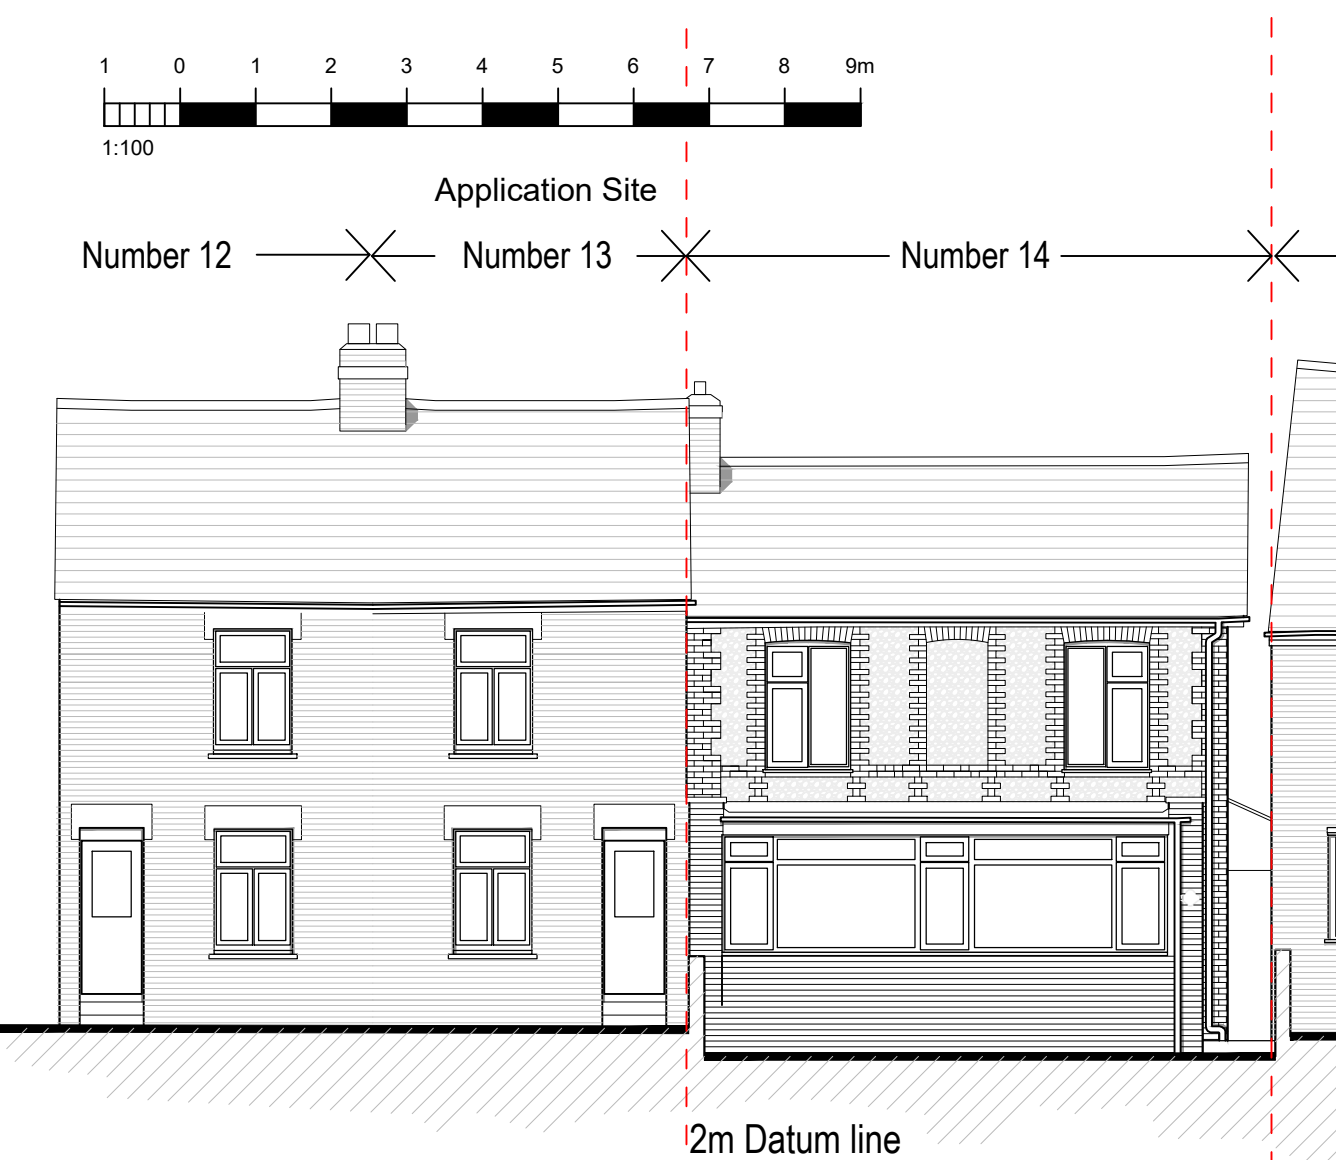
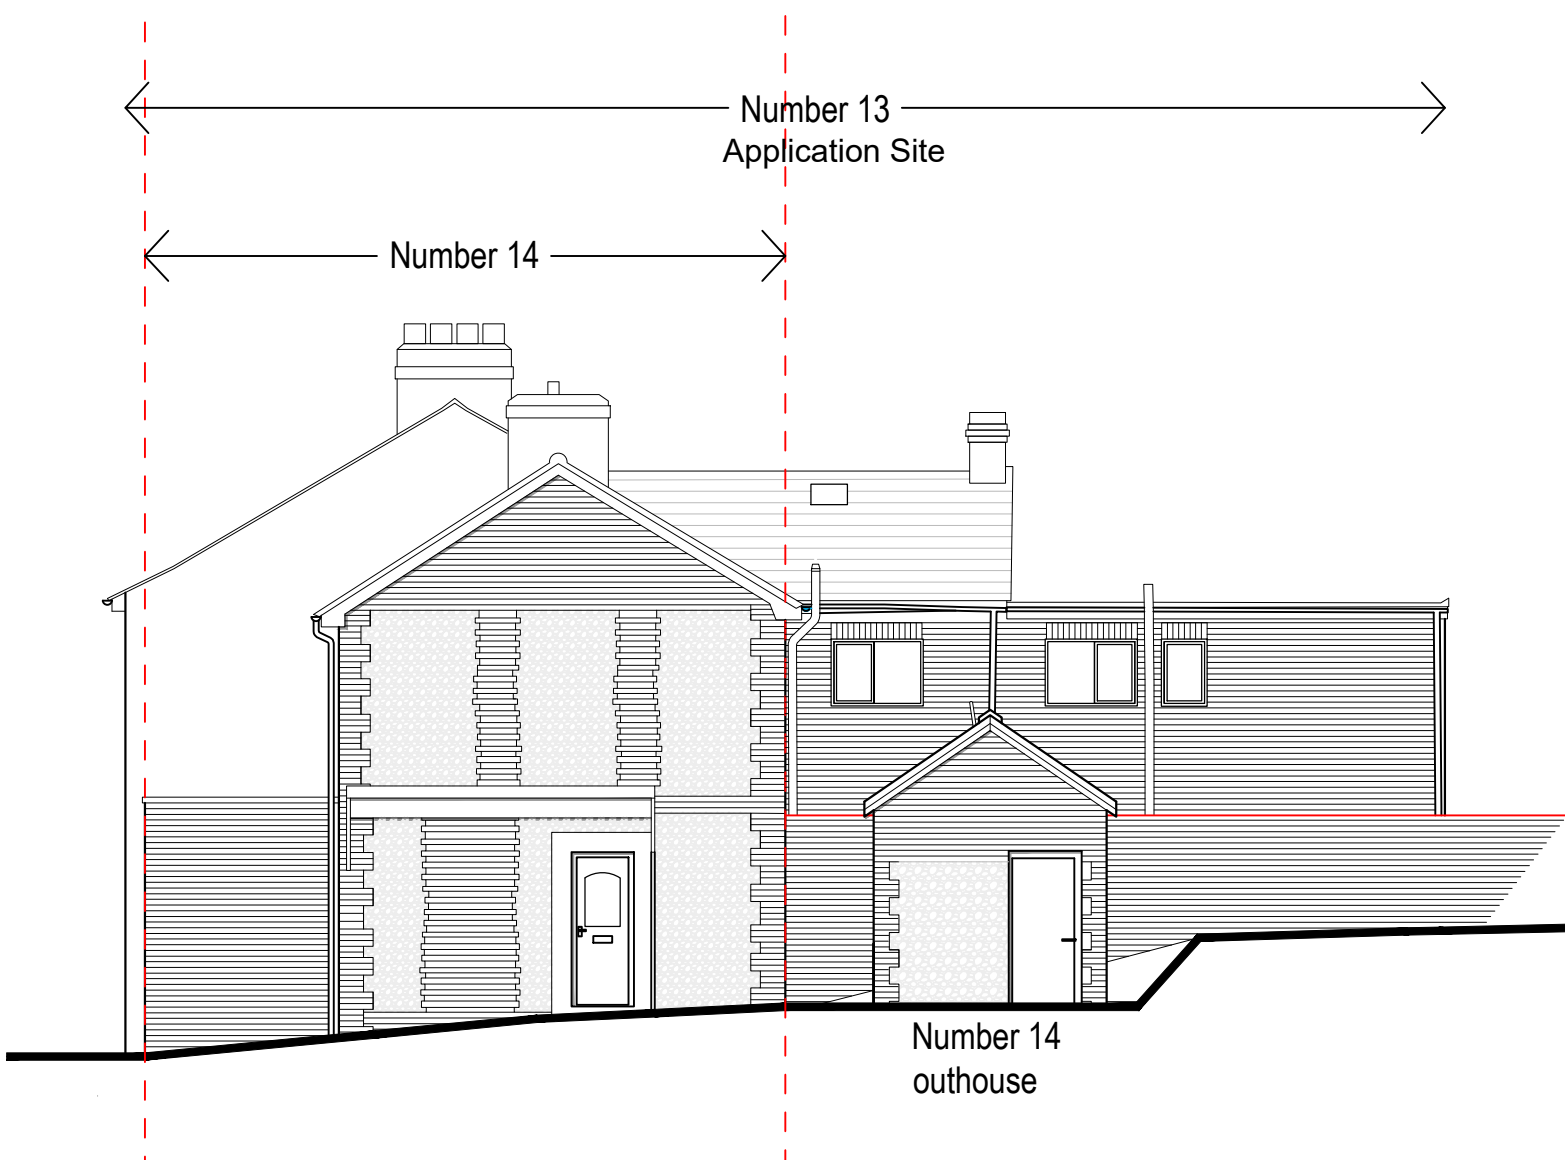


13 Bridgefoot Path

EXISTING

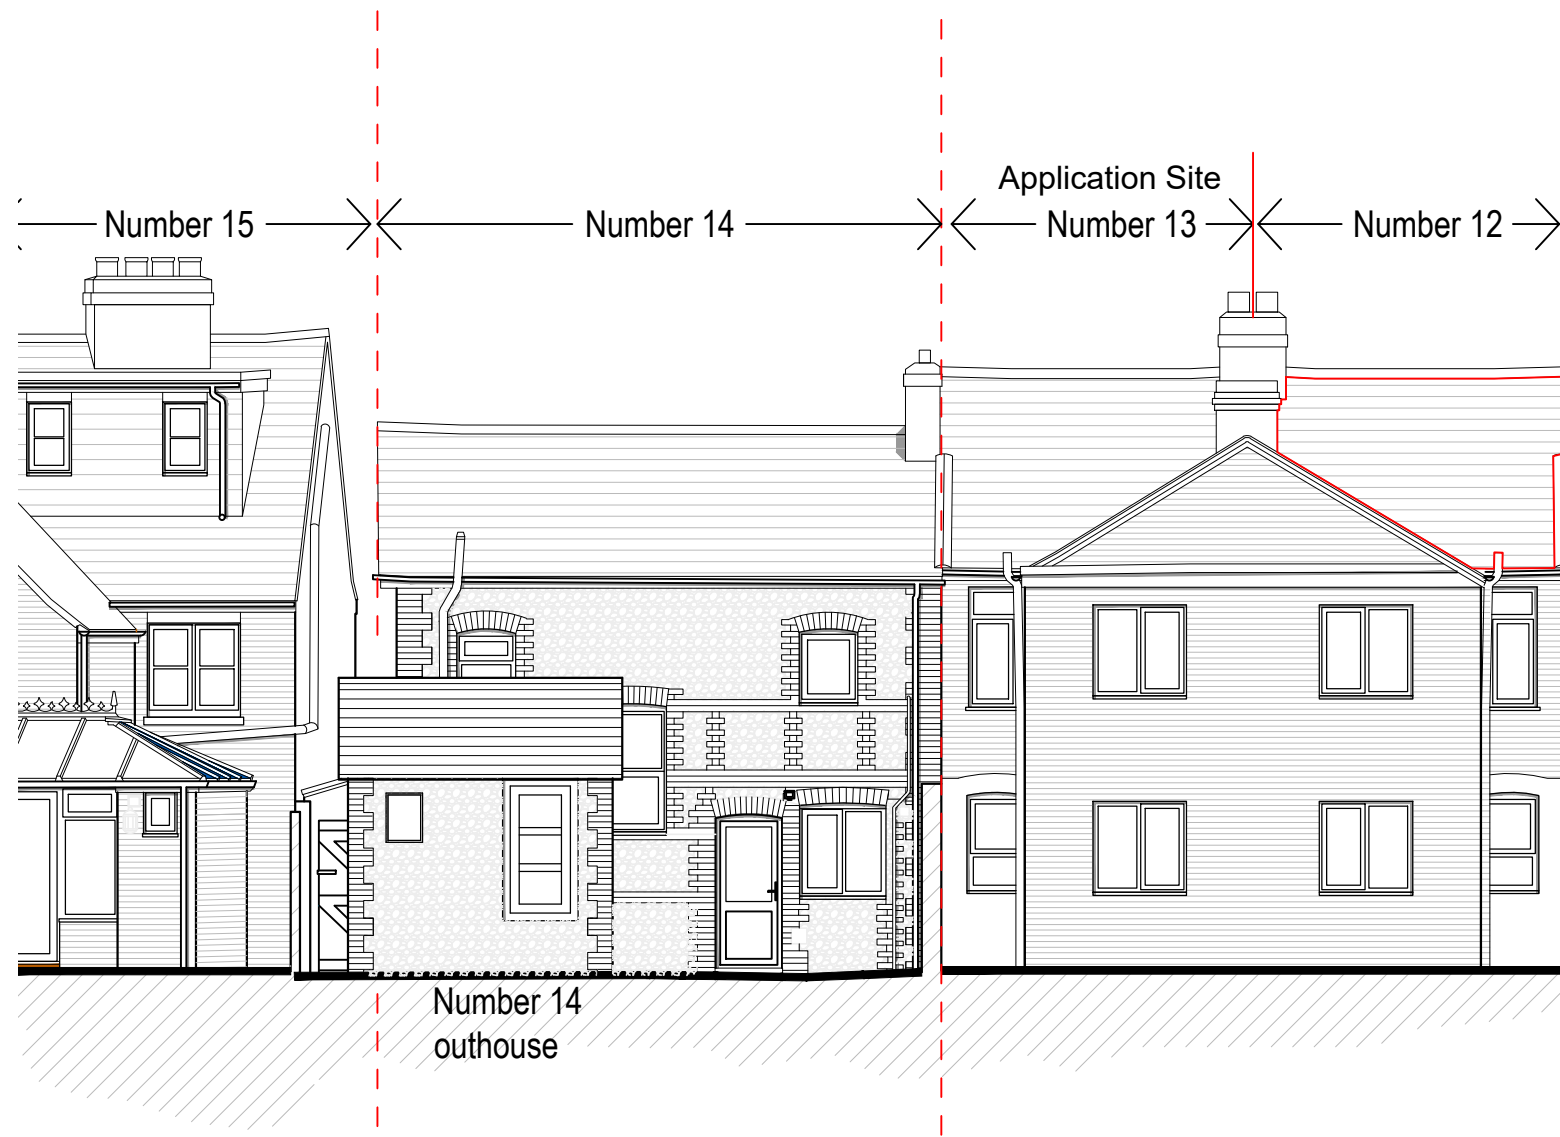

GENERAL NOTES

Dimensions to be checked on site before commencing work. Any discrepancies shall be reported to the architect immediately.

Do not scale from these drawings except for planning purposes. Use figured dimensions only.

ACCOMPANYING DOCUMENTATION

All details shown on Helyer Davies Architects drawings are to be read in conjunction with the project specification and other consultants drawings and details.

REV	DATE	AMENDMENT	DRAWN
-----	------	-----------	-------

 Helyer Davies Architects

www.hdarchitects.co.uk
mail@hdarchitects.co.uk
01243 370 715

Unit 1 The Old Flour Mill . Queen St
Emsworth . PO10 7BT

PROJECT
13 Bridgefoot Path

DRAWING
EXISTING
.

SCALE
As noted @A1

DATE	DRAWN
Nov-25	EW
<hr/>	
DRAWING No.	REV
25007 - 13-001 - Existing	