



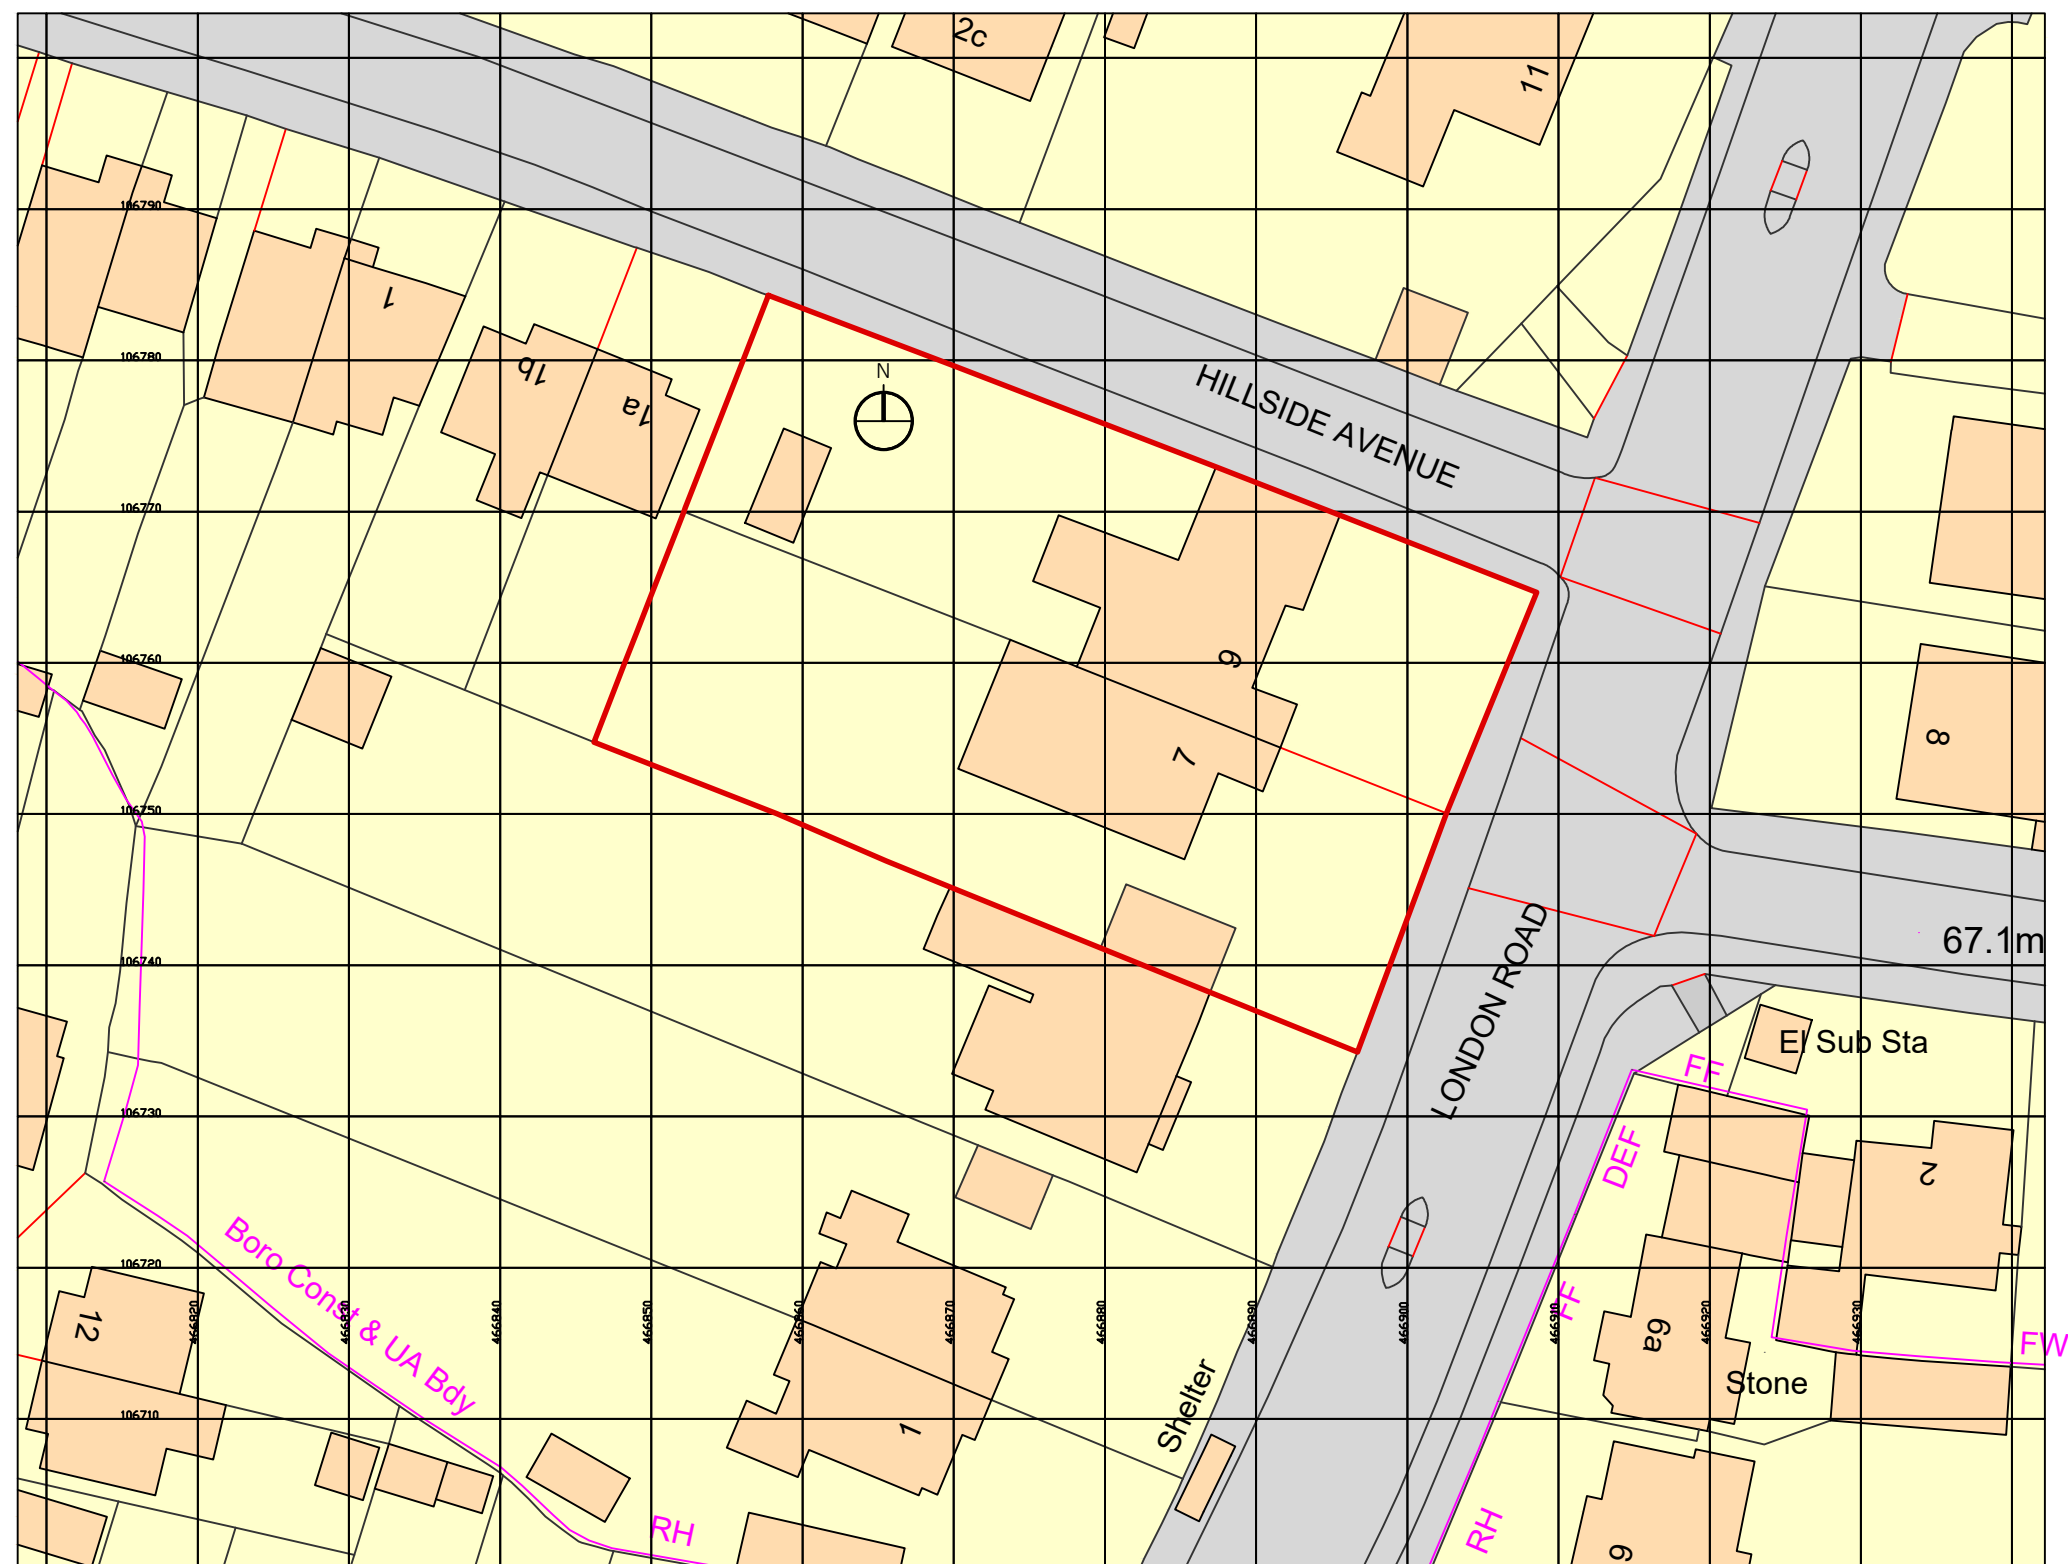

LOCATION PLAN

SCALE 1:500

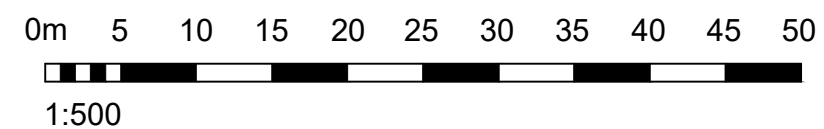

No.	Date	Description	Drwn/Chkd By
CLIENT			

HAVANT BOROUGH COUNCIL

PROJECT

7-9 LONDON ROAD
PO7 5AT

TITLE

LOCATION PLAN

DRAWING STATUS

PLANNING

DRAWN	SS	CHECKED	PB
-------	----	---------	----

SCALE 1:500 @ A3

DATE 5 NOVEMBER 2025



Project	Orig.	Volume	Level	Type	Role	Number	Revision
58016	MAC	ZZ	00	DR	A	P-112	