
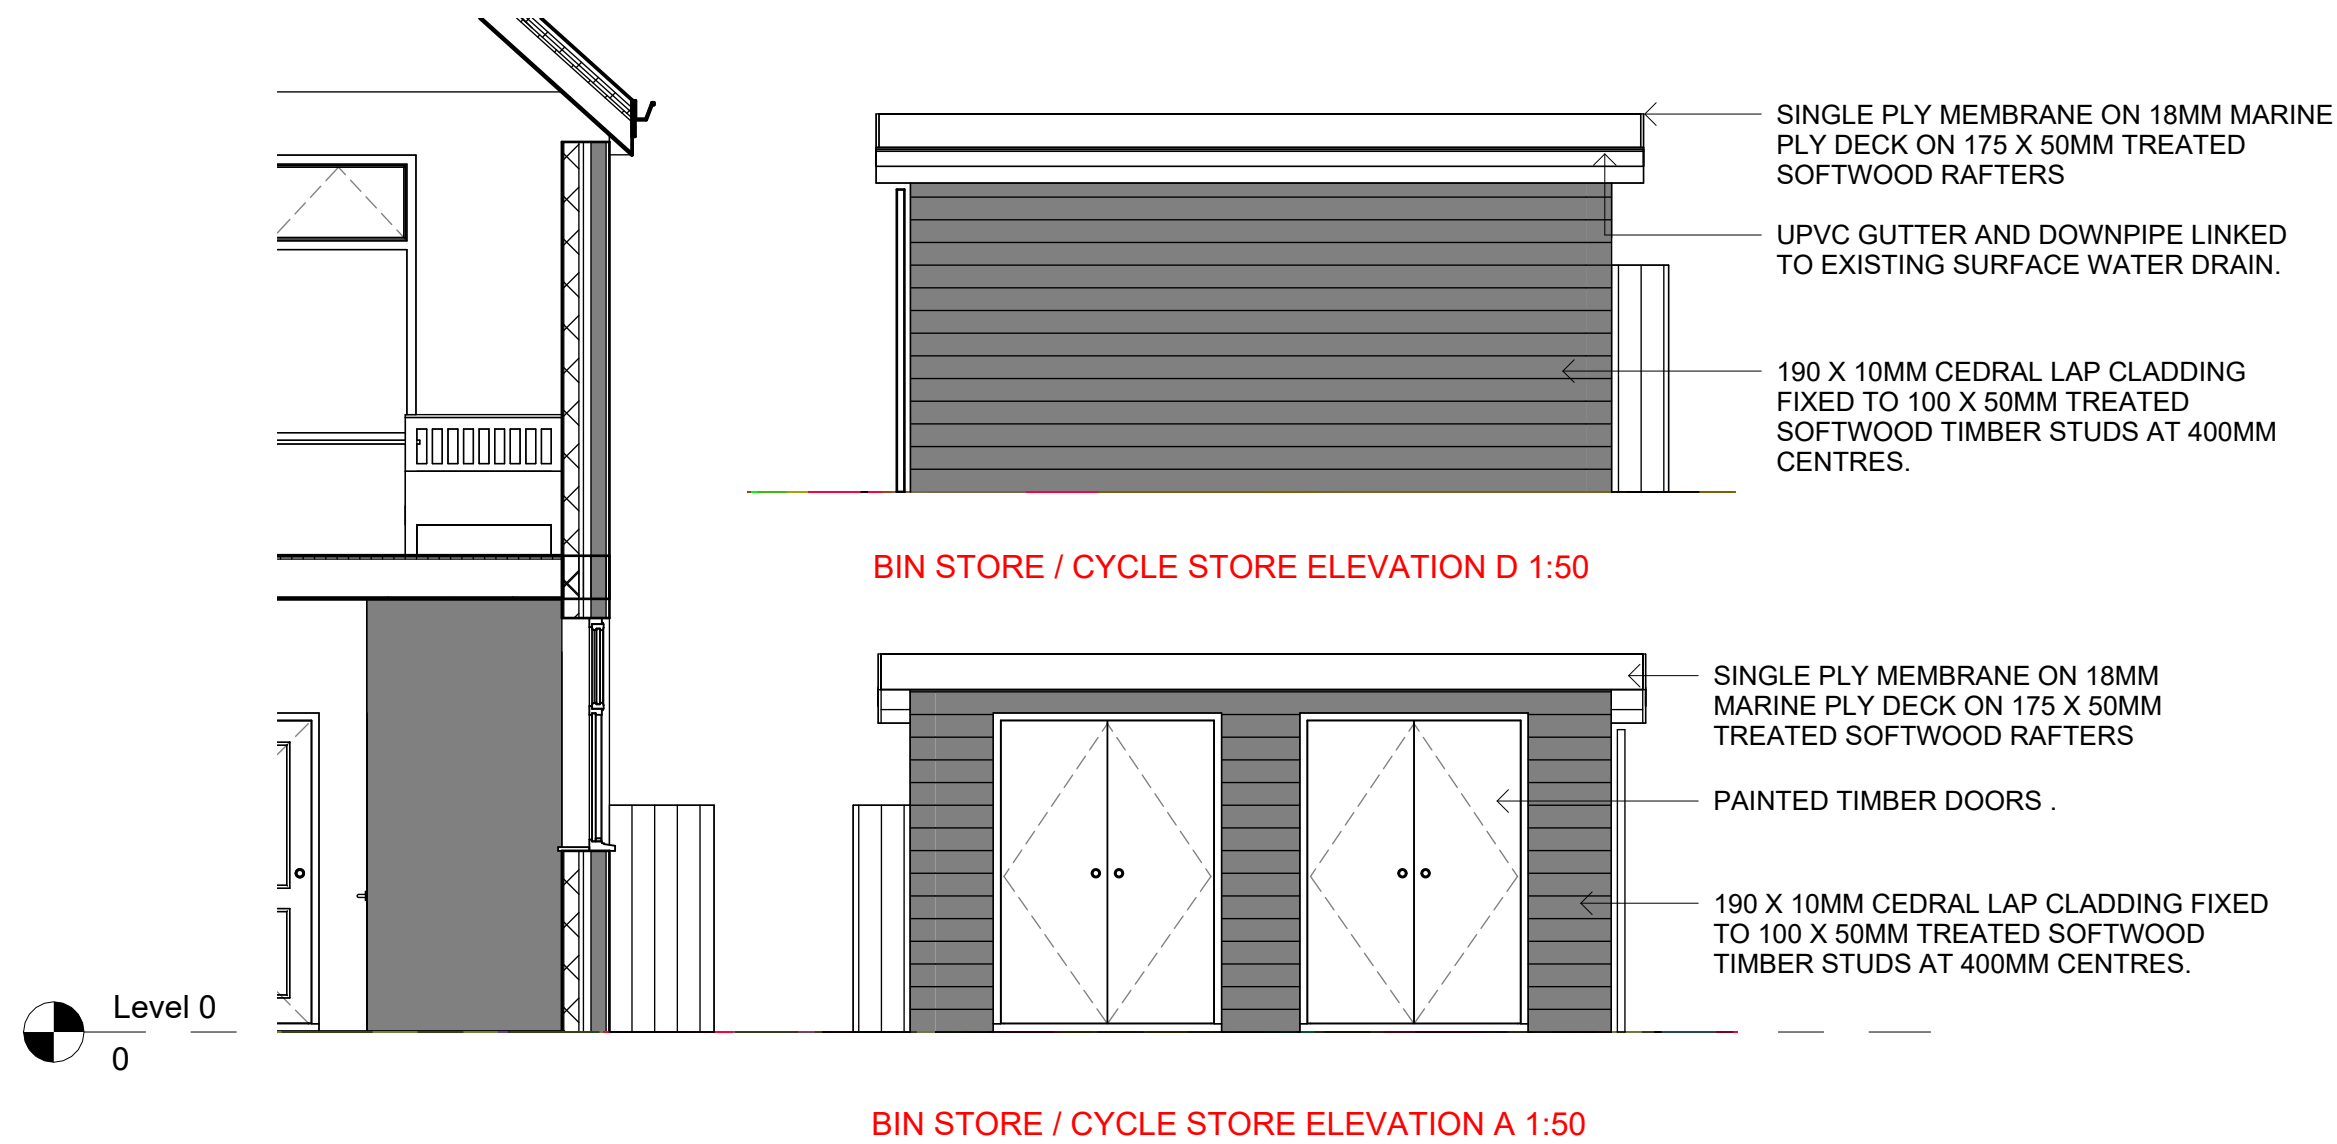
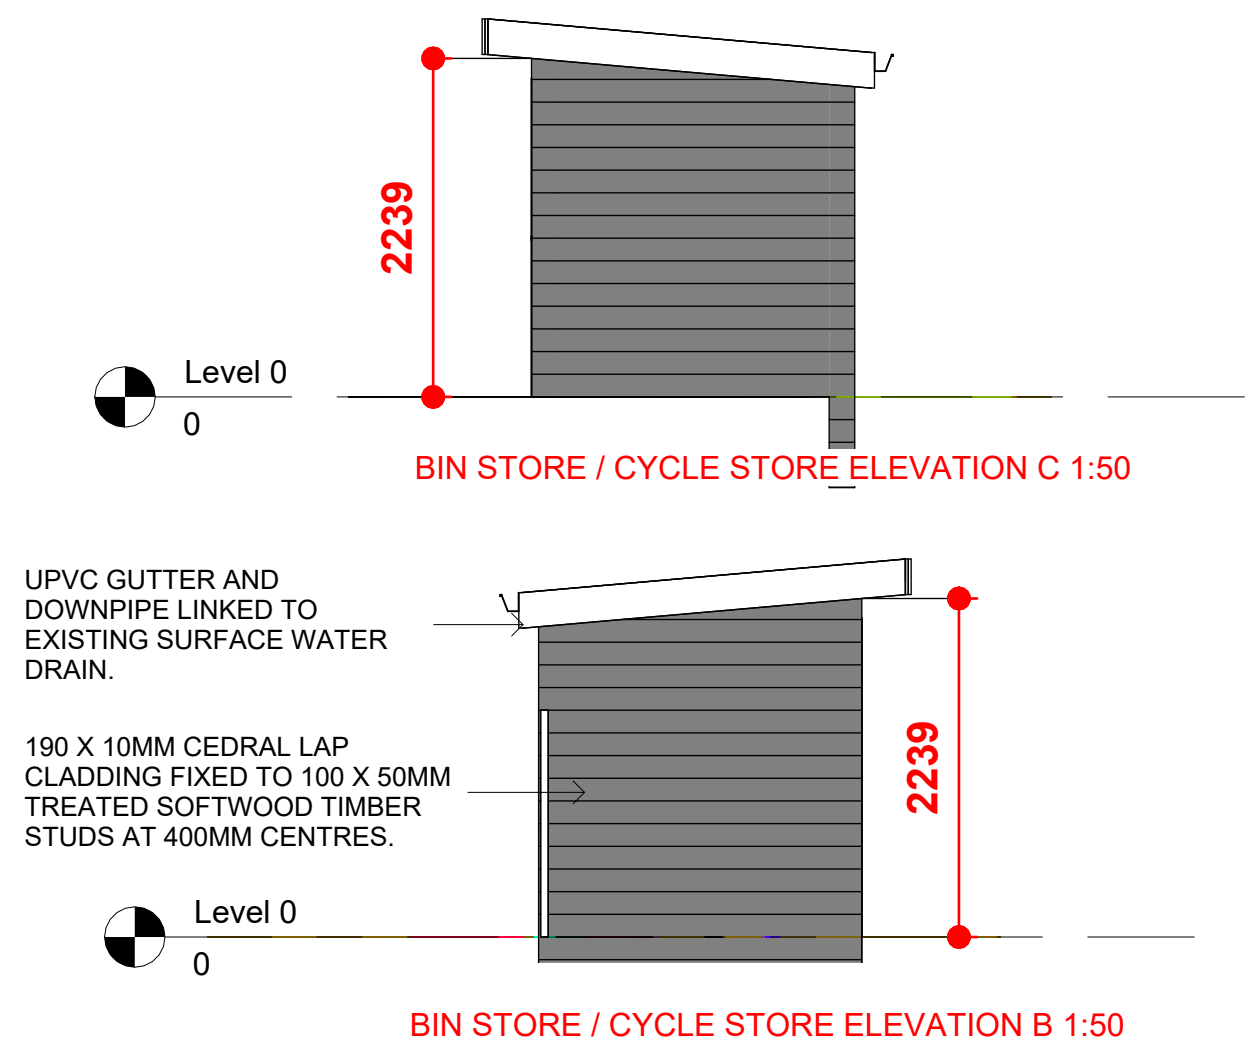


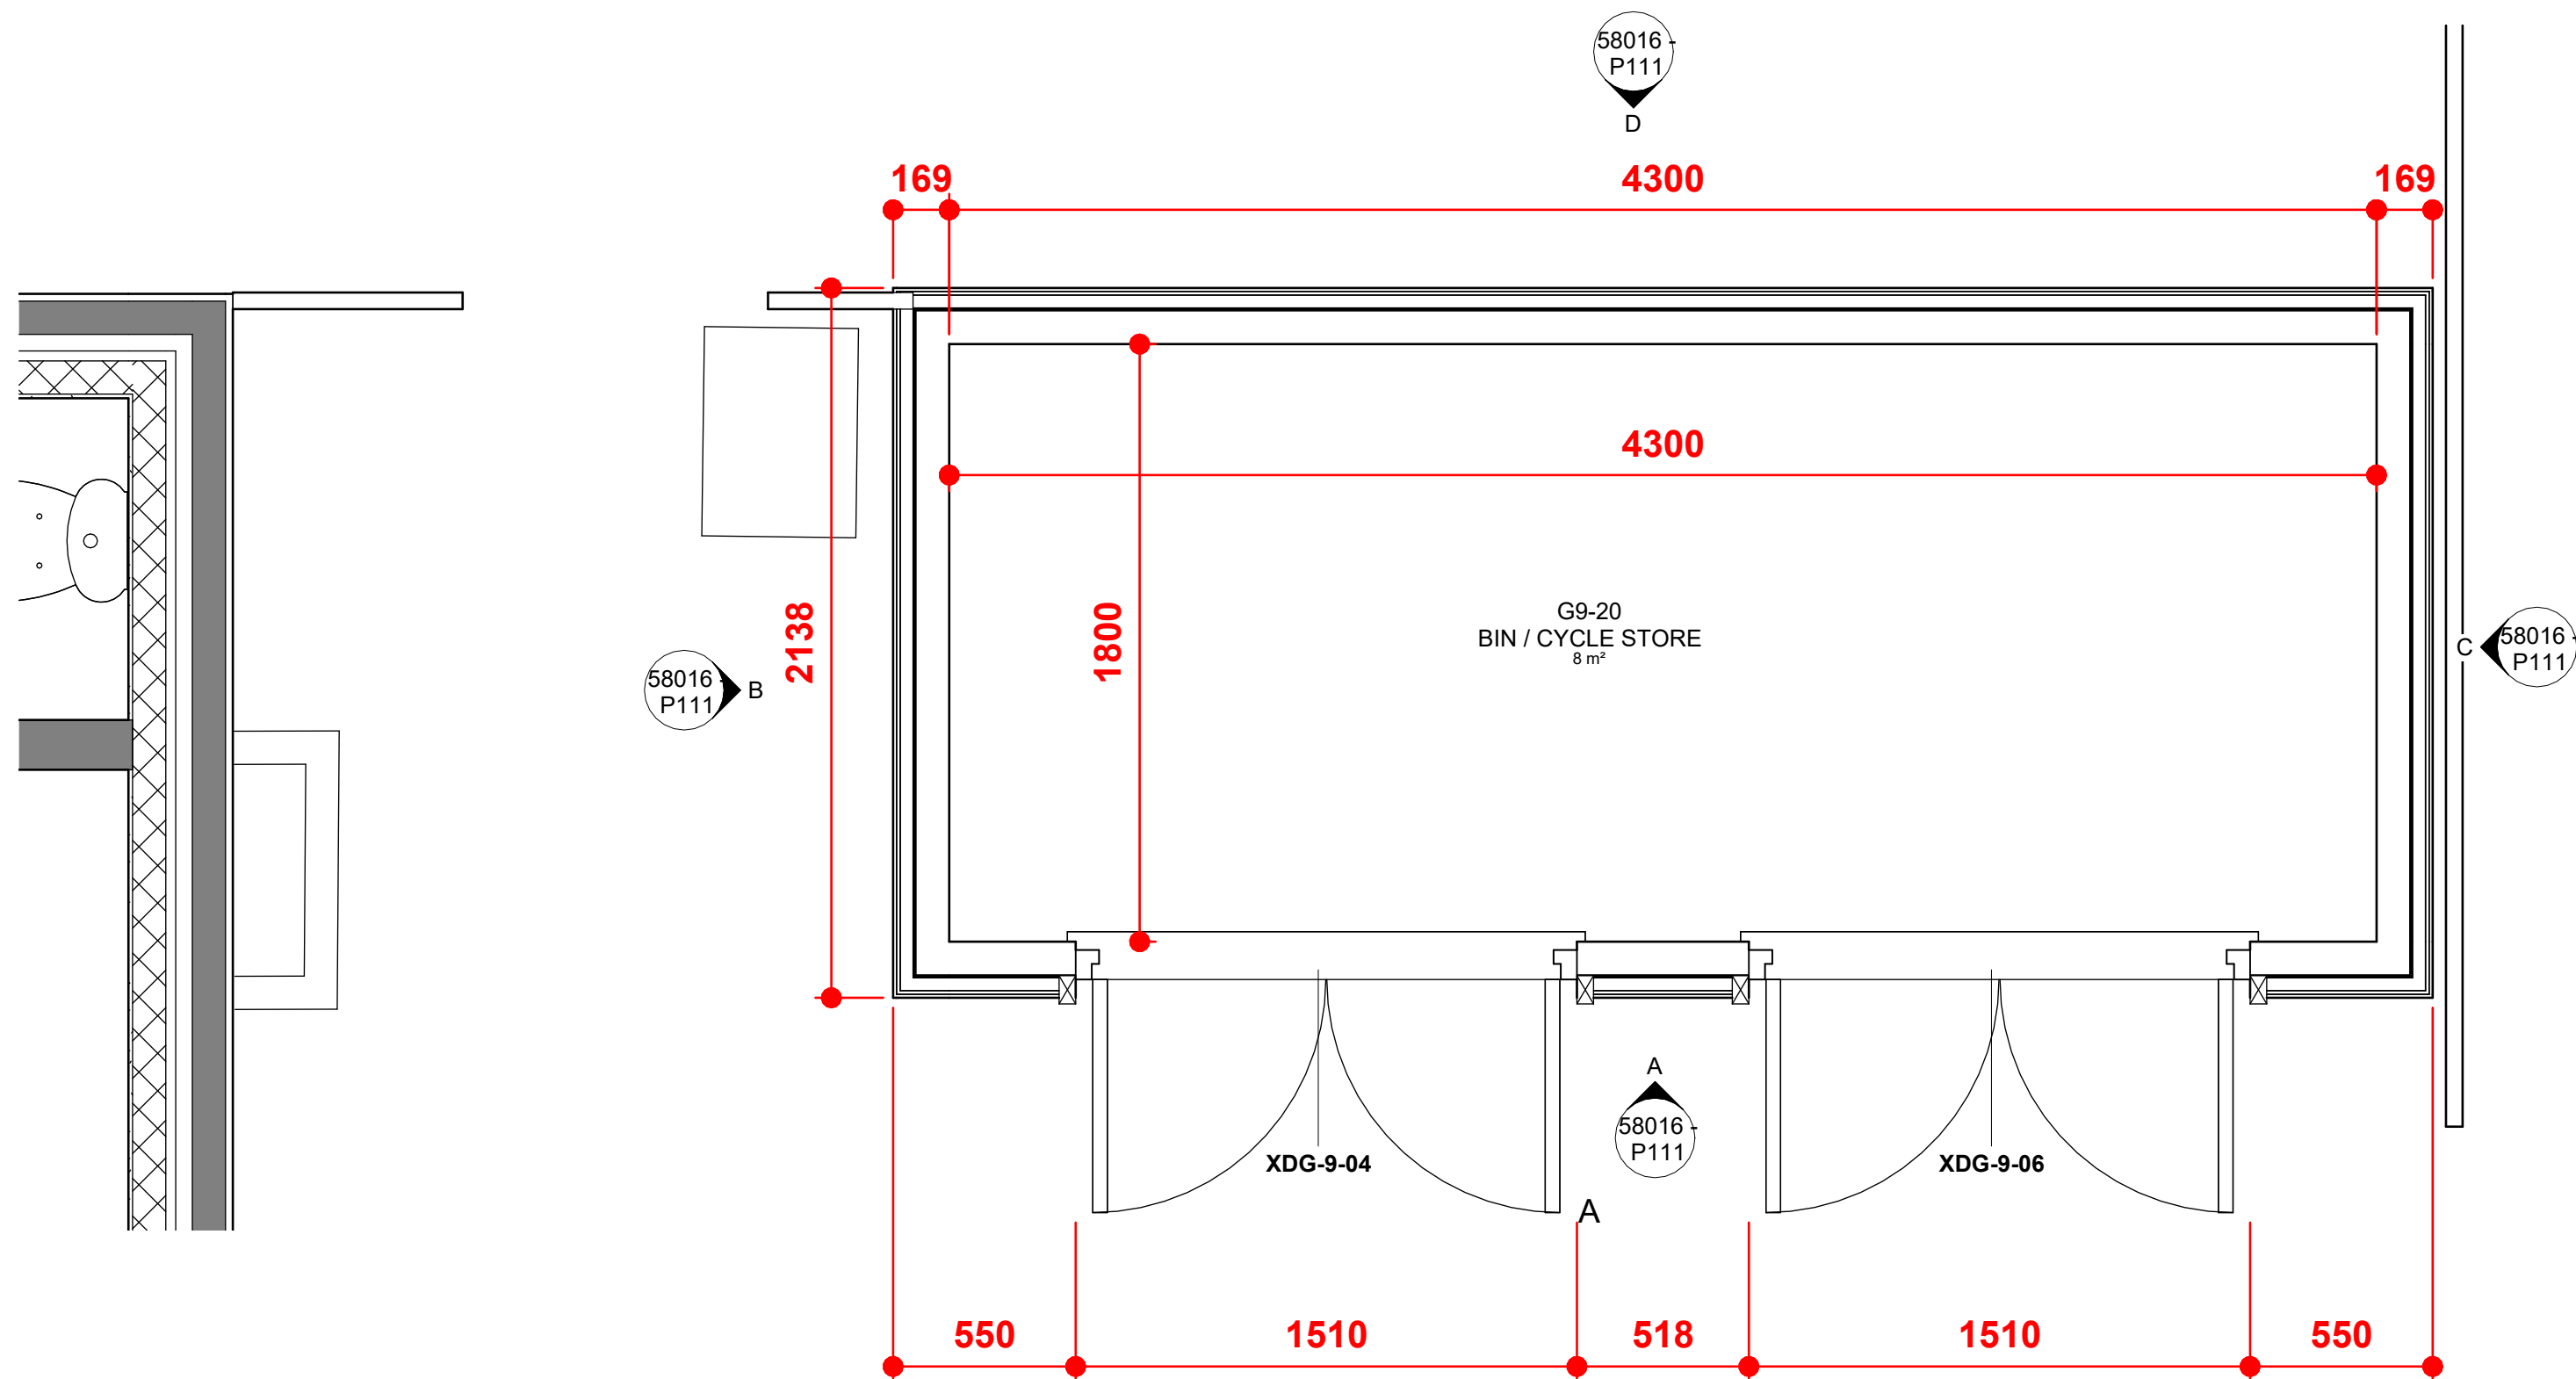

PLAN VIEW BIN / CYCLE STORE
1 : 20

rev	date	name	chk	note
A: MAC Design Consultancy Services Ltd, 7 Harp Lane, 7th Floor London, EC3R 6DP				
A: MAC Design Consultancy Services Ltd, Bell House, Seabrook Place, Knowhill Milton Keynes MK5 8FR T: 01908 231297				
W: www.msaconsultingltd.com E: contact@msaconsultingltd.com				
MAC Design Consultancy Services Limited				RIBA Architecture.com
A2 Original Sheet Size				© MAC DESIGN CONSULTANCY SERVICES LTD. • No part of this drawing may be reproduced without written consent. • Where dimensions are not given, drawings must not be scaled and the matter referred to MAC. • In the event of any dimensional conflict between MAC drawings, the matter must be referred to MAC for clarification.
STATUS Project Status				• All contractors must visit site and be responsible for taking and checking all dimensions relating to this work. Any discrepancies in dimensions or details on or between these drawings/specifications should be drawn to the attention of the MAC and or the engineer in writing for clarification. • Do not scale from this drawing and work from figured dimensions only.
PROJECT 7-9 LONDON ROAD P07 5AT				
CLIENT HAVANT BOROUGH COUNCIL				
DRAWING TITLE BIN / CYCLE STORE				
SCALE As indicated	DATE 11/05/25	DRAWN SS	CHK PB	REVISION
DRAWING NUMBER 58016 - P111				