


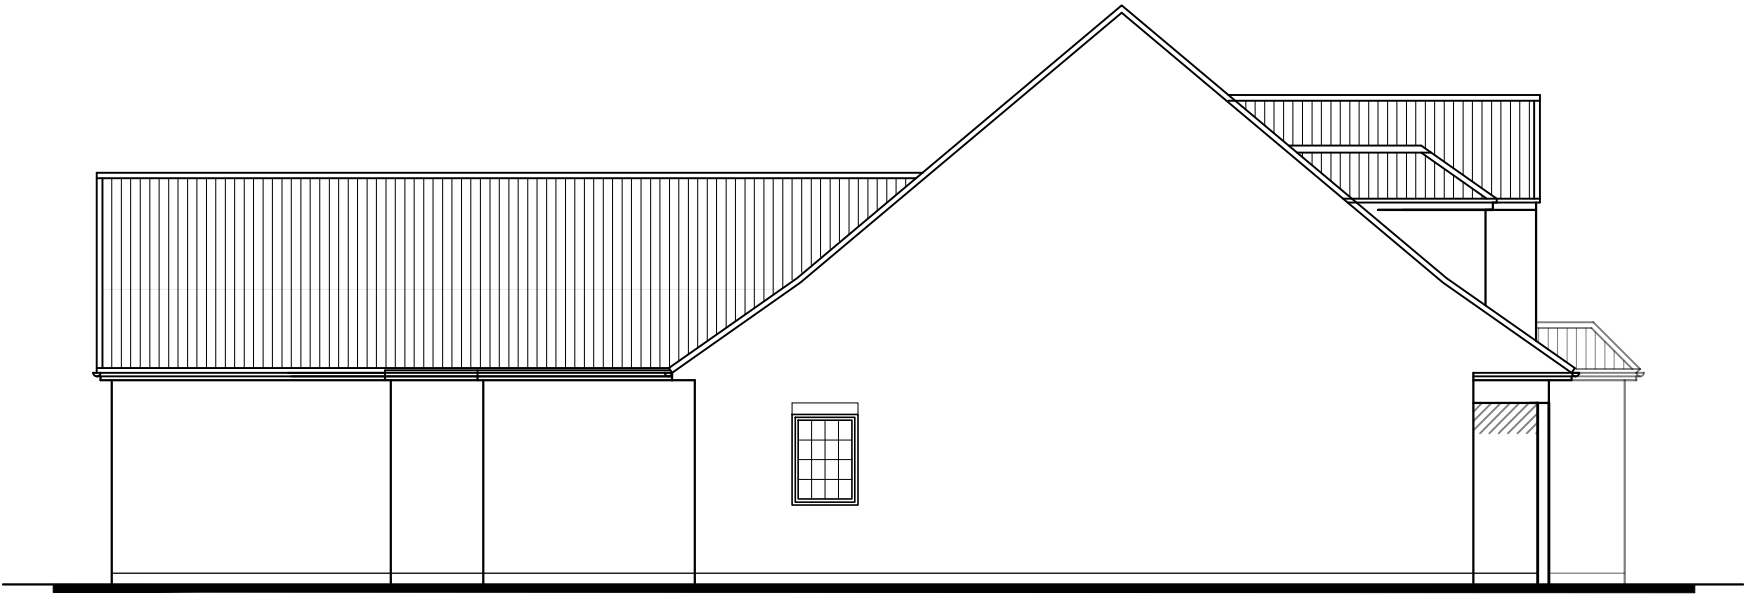


NORTH WEST
Elevation



SOUTH EAST
Elevation

EAST

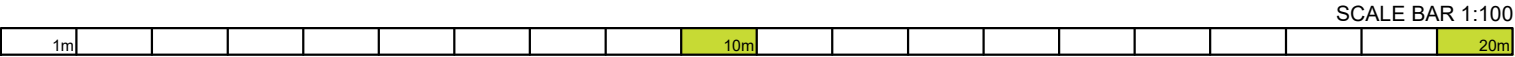

SCALE BAR 1:100

- NOTES
- The details shown are for design intent purposes only and are subject to further design development with suppliers and sub-contractors.
 - Proposals subject to consultation and approval from Local Authority Planning Department and Building Control (or an Approved Inspector).
 - All setting out dimensions should be checked on site prior to construction and any discrepancies and/or omissions should be reported to the Architect immediately.
 - Do not scale from drawings, any dimensions shown are indicative only and are subject to verification on site.
 - This drawing is to be read in conjunction with all other plans, structural calculations and specifications.



Critchley Architecture And Design Ltd.
Contact: 02392 474 919 | info@caad.online

The Old Bakery, 34 North Street, Havant, PO9 1PT

PLANNING

Revisions

P1 - Issued to planning - KM
(13.11.2025)

Project Address

13a Billett Avenue,
Waterlooville,
PO7 7SZ

EXISTING ELEVATIONS

Scale	A3 = As Shown
Drawn By	SR
Date	16.01.2025

Project No.	Sheet No.	Rev.
22081	302	P1