


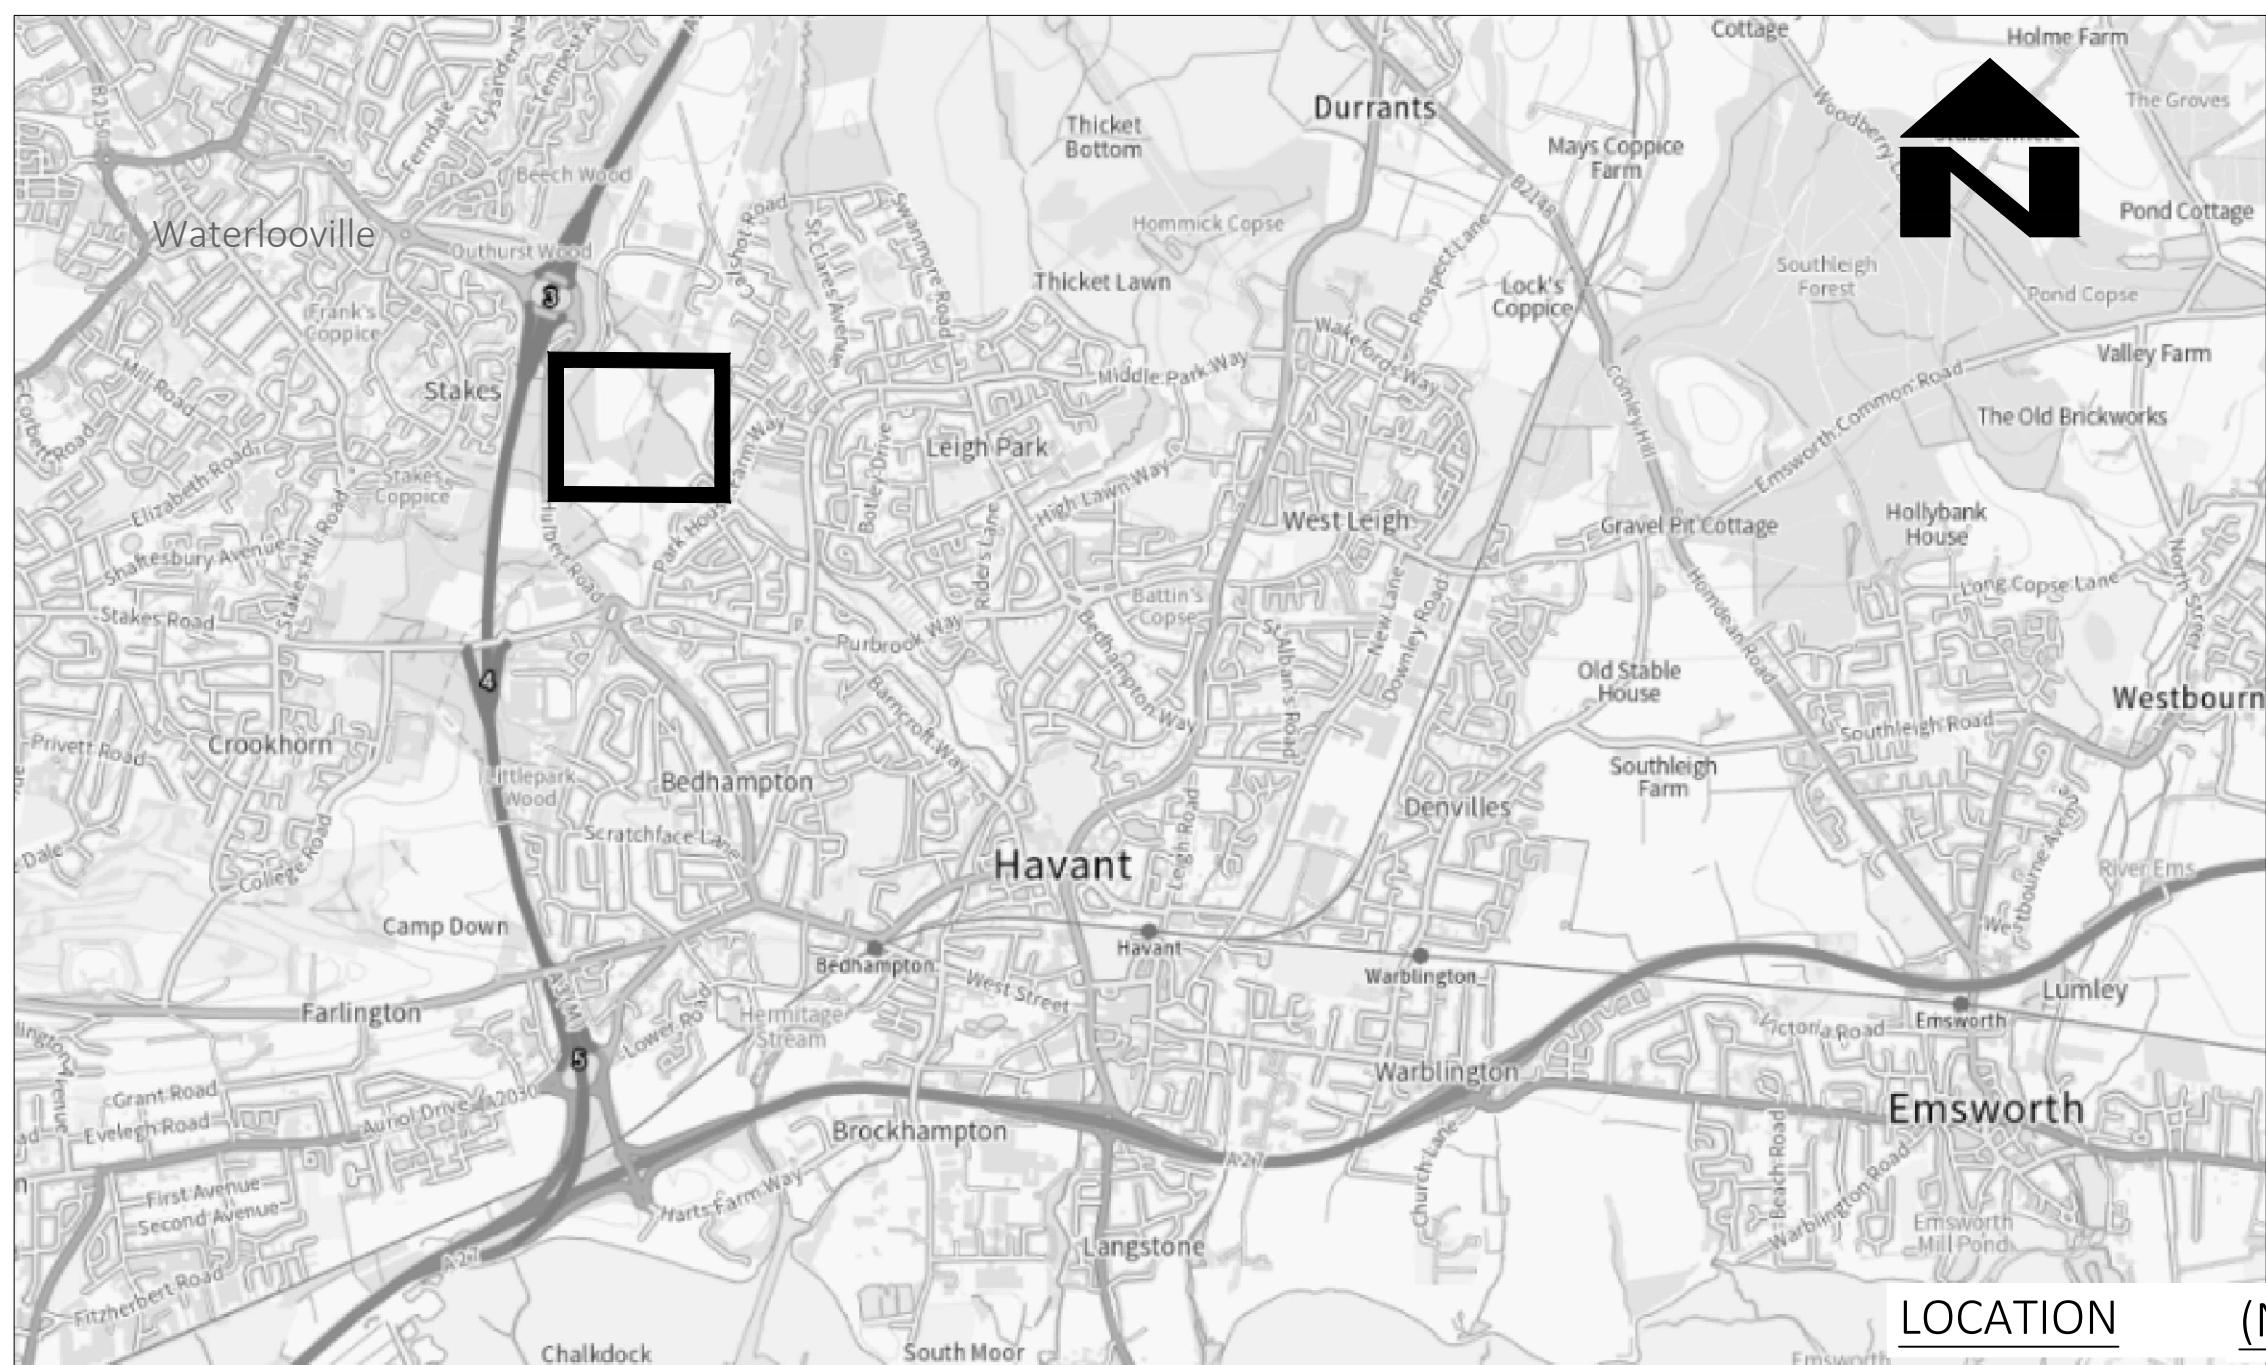

SEE DRAWING: HRC-2019-16-PD-00012.02

1. CONTRACTORS RESPONSIBILITY TO PRINT TO CORRECT SCALE
2. ALL DIMENSIONS ARE IN METRES UNLESS OTHERWISE STATED
3. THE CONTRACTOR SHALL BE AWARE OF ALL STATUTORY UNDERTAKERS PLANT THAT MAY BE LOCATED WITHIN THE SITE
4. ALL WORKS TO BE CARRIED OUT IN ACCORDANCE WITH THE SPECIFICATION REFERRED TO IN THE CONTRACT DOCUMENTS AND THE APPROPRIATE STANDARD DETAIL DRAWINGS
5. ANY DISCREPANCIES SHOULD BE REPORTED TO THE OVERSEEING ORGANISATION IMMEDIATELY SO THAT CLARIFICATION CAN BE SOUGHT PRIOR TO THE COMMENCEMENT OF WORK
6. THE NORTH POINT POSITION SHOWN ON THIS DRAWING HAS BEEN LOCATED AS ACCURATELY AS POSSIBLE BUT IS ONLY INDICATIVE OF TRUE NORTH

	<p>PROPOSED FOOTWAY / CYCLEWAY ROUTE (FOR DETAILS REFER TO DWG: HBC-2019-16-PD-00012.02 and 00012.03)</p>
	<p>PROPOSED FOOTBRIDGE & BOARDWALK (FOR DETAILS REFER TO DWG: HBC-2019-16-PD-00012.02 and 00012.03)</p>
	<p>PROPOSED MITIGATION WORKS (FOR DETAILS REFER TO DWG: HBC-2019-16-PD-00012.02)</p>

Hazards and risks normally associated with the works detailed on this drawing are not specifically noted. To be considered at detailed design stage.

SPECIAL CONSIDERATIONS AND POTENTIAL RISK/HAZARDS SHOWN THUS



FURTHER INFORMATION CONTAINED IN RISK REGISTER WITHIN CONTRACT

Havant
BOROUGH COUNCIL

CELT Civil Engineering & Landscape Team

SCHEME BUSHY LEASE - FITZWYGRAM WAY TO
PARK HOUSE FARM WAY

DRAWING TITLE	GENERAL ARRANGEMENT
---------------	---------------------

SCALE @ A1 1:1000	DESIGNED/DRAWN SI	CHECKED DMW	APPROVED SM
ORIGINAL SIZE A1	DATE 03 02 25	DATE 06 02 25	DATE 30 10 25

	DRAWING NUMBER	05-02-29	05-02-29	05-16-29	SERIES TOTAL
OF PAGES	CLIENT NUMBER	ORIGINATOR	PROJECT NR	TYPE	ID.SERIES
	HBC	2019-16	-PD-	00012.01	3
					REV

"REPRODUCED FROM THE ORDNANCE SURVEY MAPPING WITH THE PERMISSION OF THE CONTROLLER OF HER MAJESTY'S STATIONERY OFFICE CROWN COPYRIGHT IS UNAUTHORISED REPRODUCTION INFRINGES CROWN COPYRIGHT AND MAY LEAD TO PROSECUTION OR CIVIL PROCEEDINGS".
"HAVANT BOROUGH COUNCIL AC00008208"

FILE LOCATION					
REV	AMENDMENTS	DATE	CAD	CHKD	APPD