


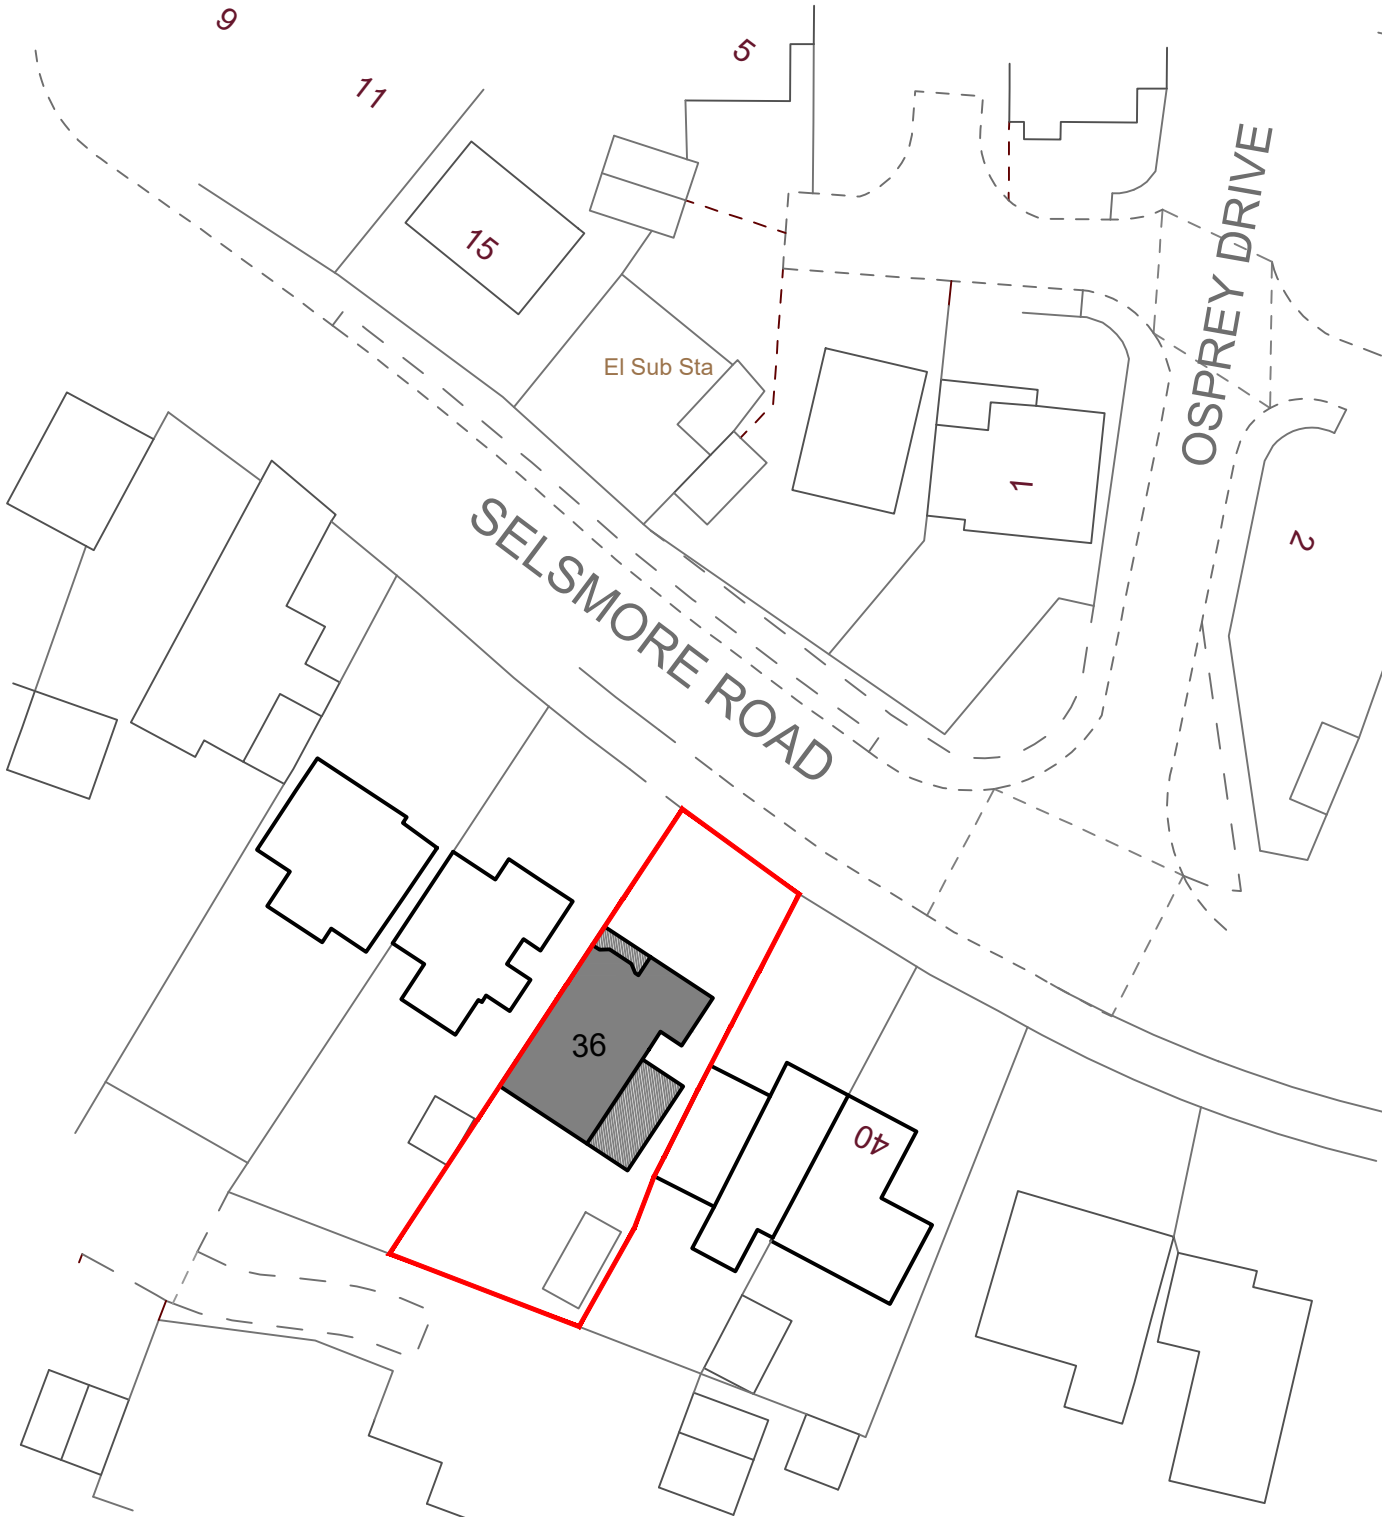

- Existing Building
- Proposed


PROPOSED SITE PLAN

Ordnance Survey Licence Number 100022432

notes:

revisions:

revisions:

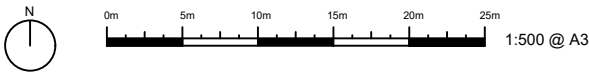

NOTE: The contractor is responsible for checking all site dimensions and levels. These should be checked prior to the ordering of any components and before the commencement of the works. All discrepancies should be brought to the attention of the Contract Administrator

ELAINE POULIOT
36 Selsmore Road
HAYLING ISLAND

drawing information

title	: Proposed Site Plan
status	:
date	: Information
scale	: November 25
drawn	: 1:100 @ A3
checked	: AA

PWP Architects Ltd 61 South Street, Havant, Hampshire PO9 1BZ
t: 02392 462494 f: 02392 481152
e: design@pwp-architects.com
w: www.pwp-architects.com

job: 6105

dwg: 1101

rev: /