


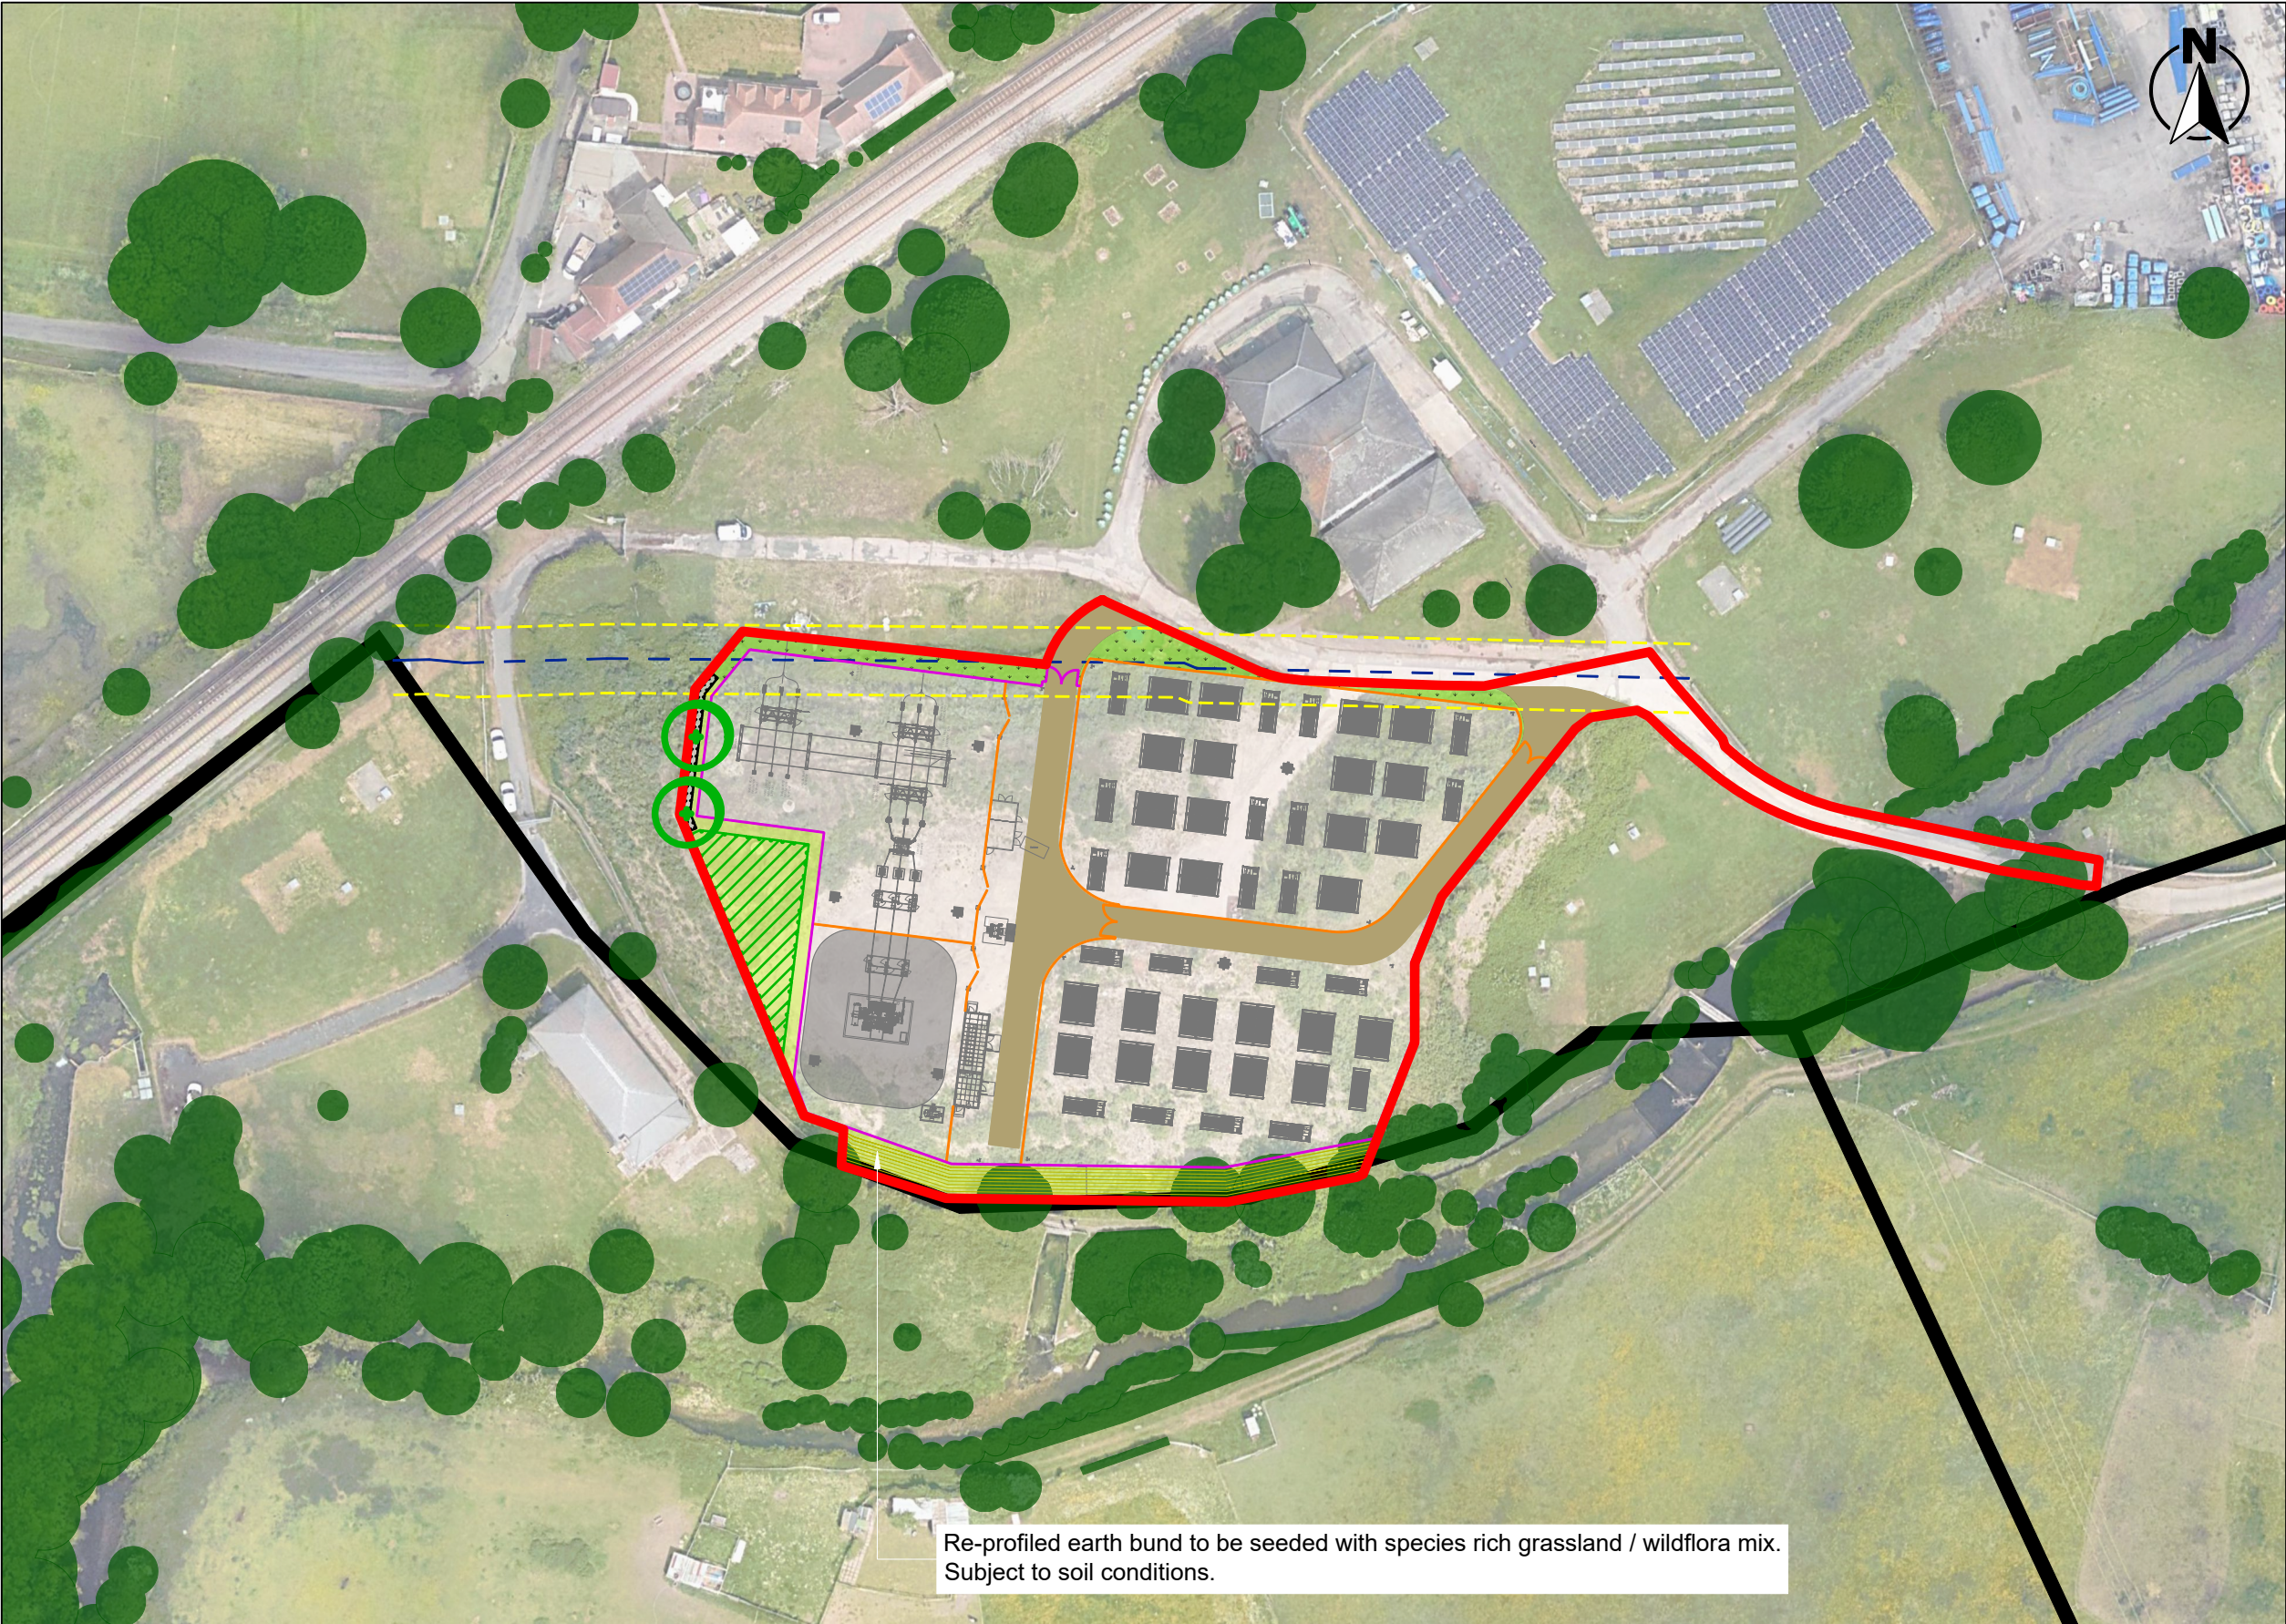

- NOTES**
- Do not scale for construction purposes
 - All dimensions are in metres unless stated otherwise
 - This drawing is to be read in conjunction with all relevant drawings and documents associated with this project.
 - All surveyed information including levels and layout is provided by others
 - All existing and proposed dimensions, levels and locations to be checked and verified by the main contractor on site prior to the commencement of the works and any anomalies reported to the engineer.

- KEY**
- Site Boundary
 - Proposed track
 - Proposed acoustic fence
 - Proposed palisade fence
 - PRoW - Footpath
 - Existing vegetation to remain
Indicative location. Location to be confirmed on site
 - Proposed tree
Proposed species to match the local planting selection
 - Existing underground water utilities
 - 5m Buffer from existing water utilities
 - Wildflower seed mix
Pictorial Meadows - Native Meadow PS05 to be sown at 2g per square metre or similar approved
 - Meadow seed mix
EM34 Diverse Meadow Mixture to be sown at 4g per square metre or similar approved
 - Proposed native hedgerow
Proposed species to match the local planting selection
 - Proposed native trees and shrubs
Native species to match the local planting selection

PL01	30/04/24	First issue.	AK	AK	CG
Rev	Date	Description	DRA	CHK	APP

Project
Bedhampton Waterworks, BESS

Client
Winchester Energy Reserve Limited

Drawing Title
Figure 19 - Landscape Strategy Plan

Status	Date	Scale
For Planning	30/04/2024	1:1000 @ A3

Drawn	Designed	Checked	Approved
AK	AK	CG	CG

DWG No.	Revision
3055.001.ENZ.XX.00.DR.L.00.019	PL01

enzygo
environmental consultants

BRISTOL
01454 269 237
www.enzygo.com

MANCHESTER
0161 413 6444

SHEFFIELD
0114 321 5151
hello@enzygo.com

Proposed hedge mix:
20% field maple (*Acer campestre*)
20% hawthorn (*Cretageous monogyma*),
20% blackthorn (*Prunus spinosa*),
20% hornbeam (*Carpinus betulus*)
5% holly (*Ilex aquifolium*),
10% geulder rose (*Viburnum opulus*) and
5% dogrose (*Rosa canina*)

Proposed tree vegetation:
wild cherry (*Prunus avium*) Rootballed, Standard 10-12cm,
oak (*Quercus robur*) Rootballed, Standard 12-14cm,
hornbeam (*Carpinus betulus*), Rootballed, Standard, 10-12cm
birch (*Betula pendula*), Rootballed, Standard 10-12cm
rowan (*Sorbus aucuparia*) Rootballed, Standard 10-12cm

