



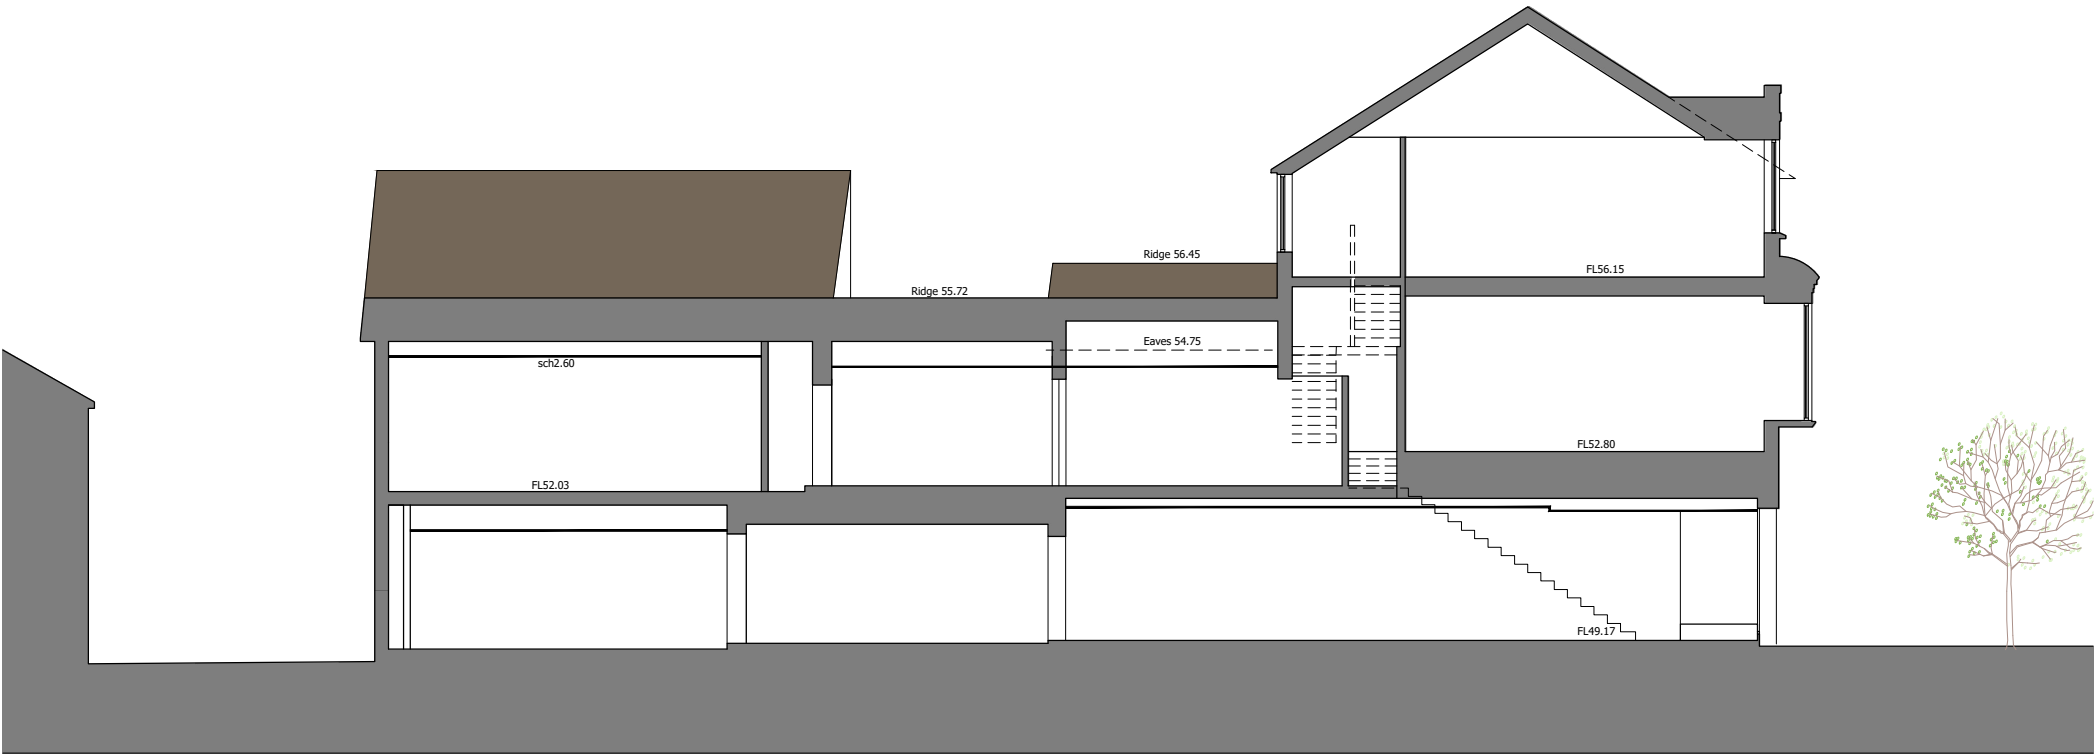

New Co-Living Unit
on 3 floors at the back of the
development.
Majority of the existing walls on ground
floor to remain.
Upper floors to be rebuilt with lightweight
timber frame.

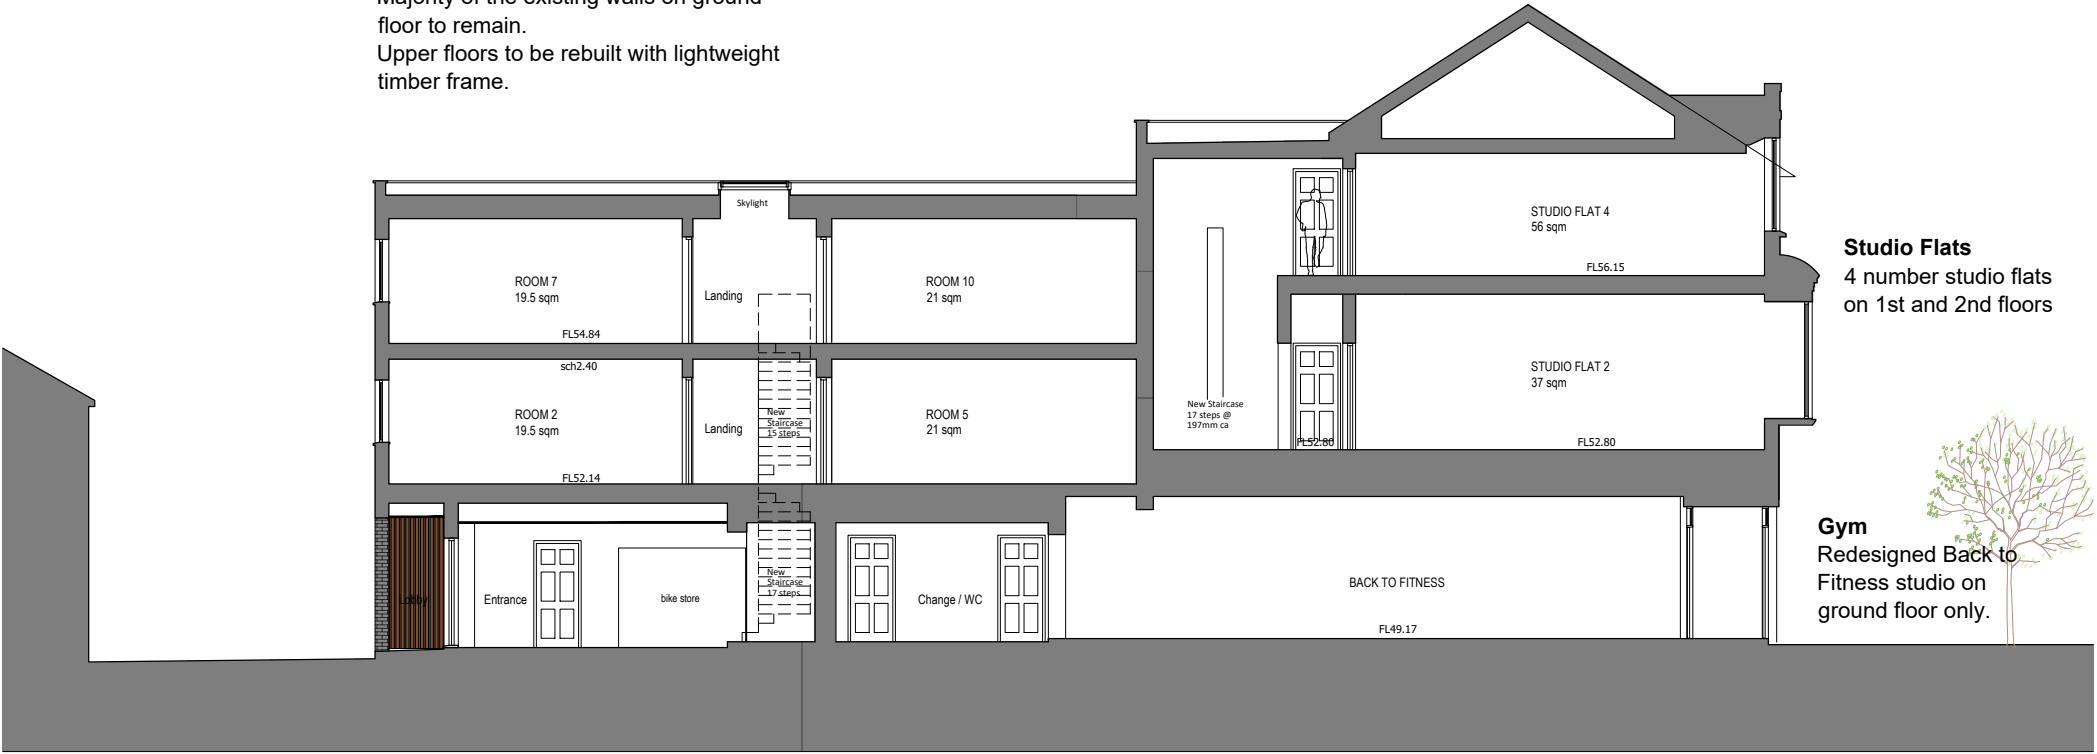

Studio Flats
4 number studio flats
on 1st and 2nd floors

Gym
Redesigned Back to
Fitness studio on
ground floor only.

NOTES:

This drawing has been prepared for PLANNING APPLICATION and is not to be used for any other purpose. Dimensions are indicative and should be referenced against measured surveys only.

This drawing is the property of LUNDI ARCHITECTS and must not be reproduced, in part or whole, or deviated from, without their permission.

All external walls to be upgraded
acoustically, which will include both
appropriate external cladding and facing
materials and insulation.
New windows will be double glazed with
restricted openings where needed.

AMENDMENTS	DATE
A	PLANNING APPLICATION ISSUE 17.11.25

CLIENT
PETER ERNEST HOMES LTD

PROJECT
**REDEVELOPMENT OF
270 LONDON ROAD
WATERLOOVILLE**

DRAWING TITLE
**LONG SECTION A-A
EXISTING and PROPOSED**

DATE
OCTOBER 2024

SCALE
1:150 @ A3

DRAWING No. LA2408 026	REVISION A
---	-----------------------------

**LUNDI
ARCHITECTS**

Lundi Architects Ltd
THE STUDIO
12A FIVE HEADS ROAD
HORNDEN
HANTS, PO8 9NW

www.lundi-architects.co.uk
Julia 07889 515860

studio@lundi-architects.co.uk
Olaf 07801 279046

CROSS SECTION A-A
1:150

