

LEGEND

Application Boundary



Proposed Perimeter Fence

- NOTES
1.

ALL DIMENSIONS ARE IN MILLIMETERS UNLESS NOTED OTHERWISE (UNO).
2.

ALL LEVELS ARE IN METRES TO ORDNANCE DATUM UNO.
3.

ALL CO-ORDINATES ARE RELATIVE TO OS NATIONAL GRID.

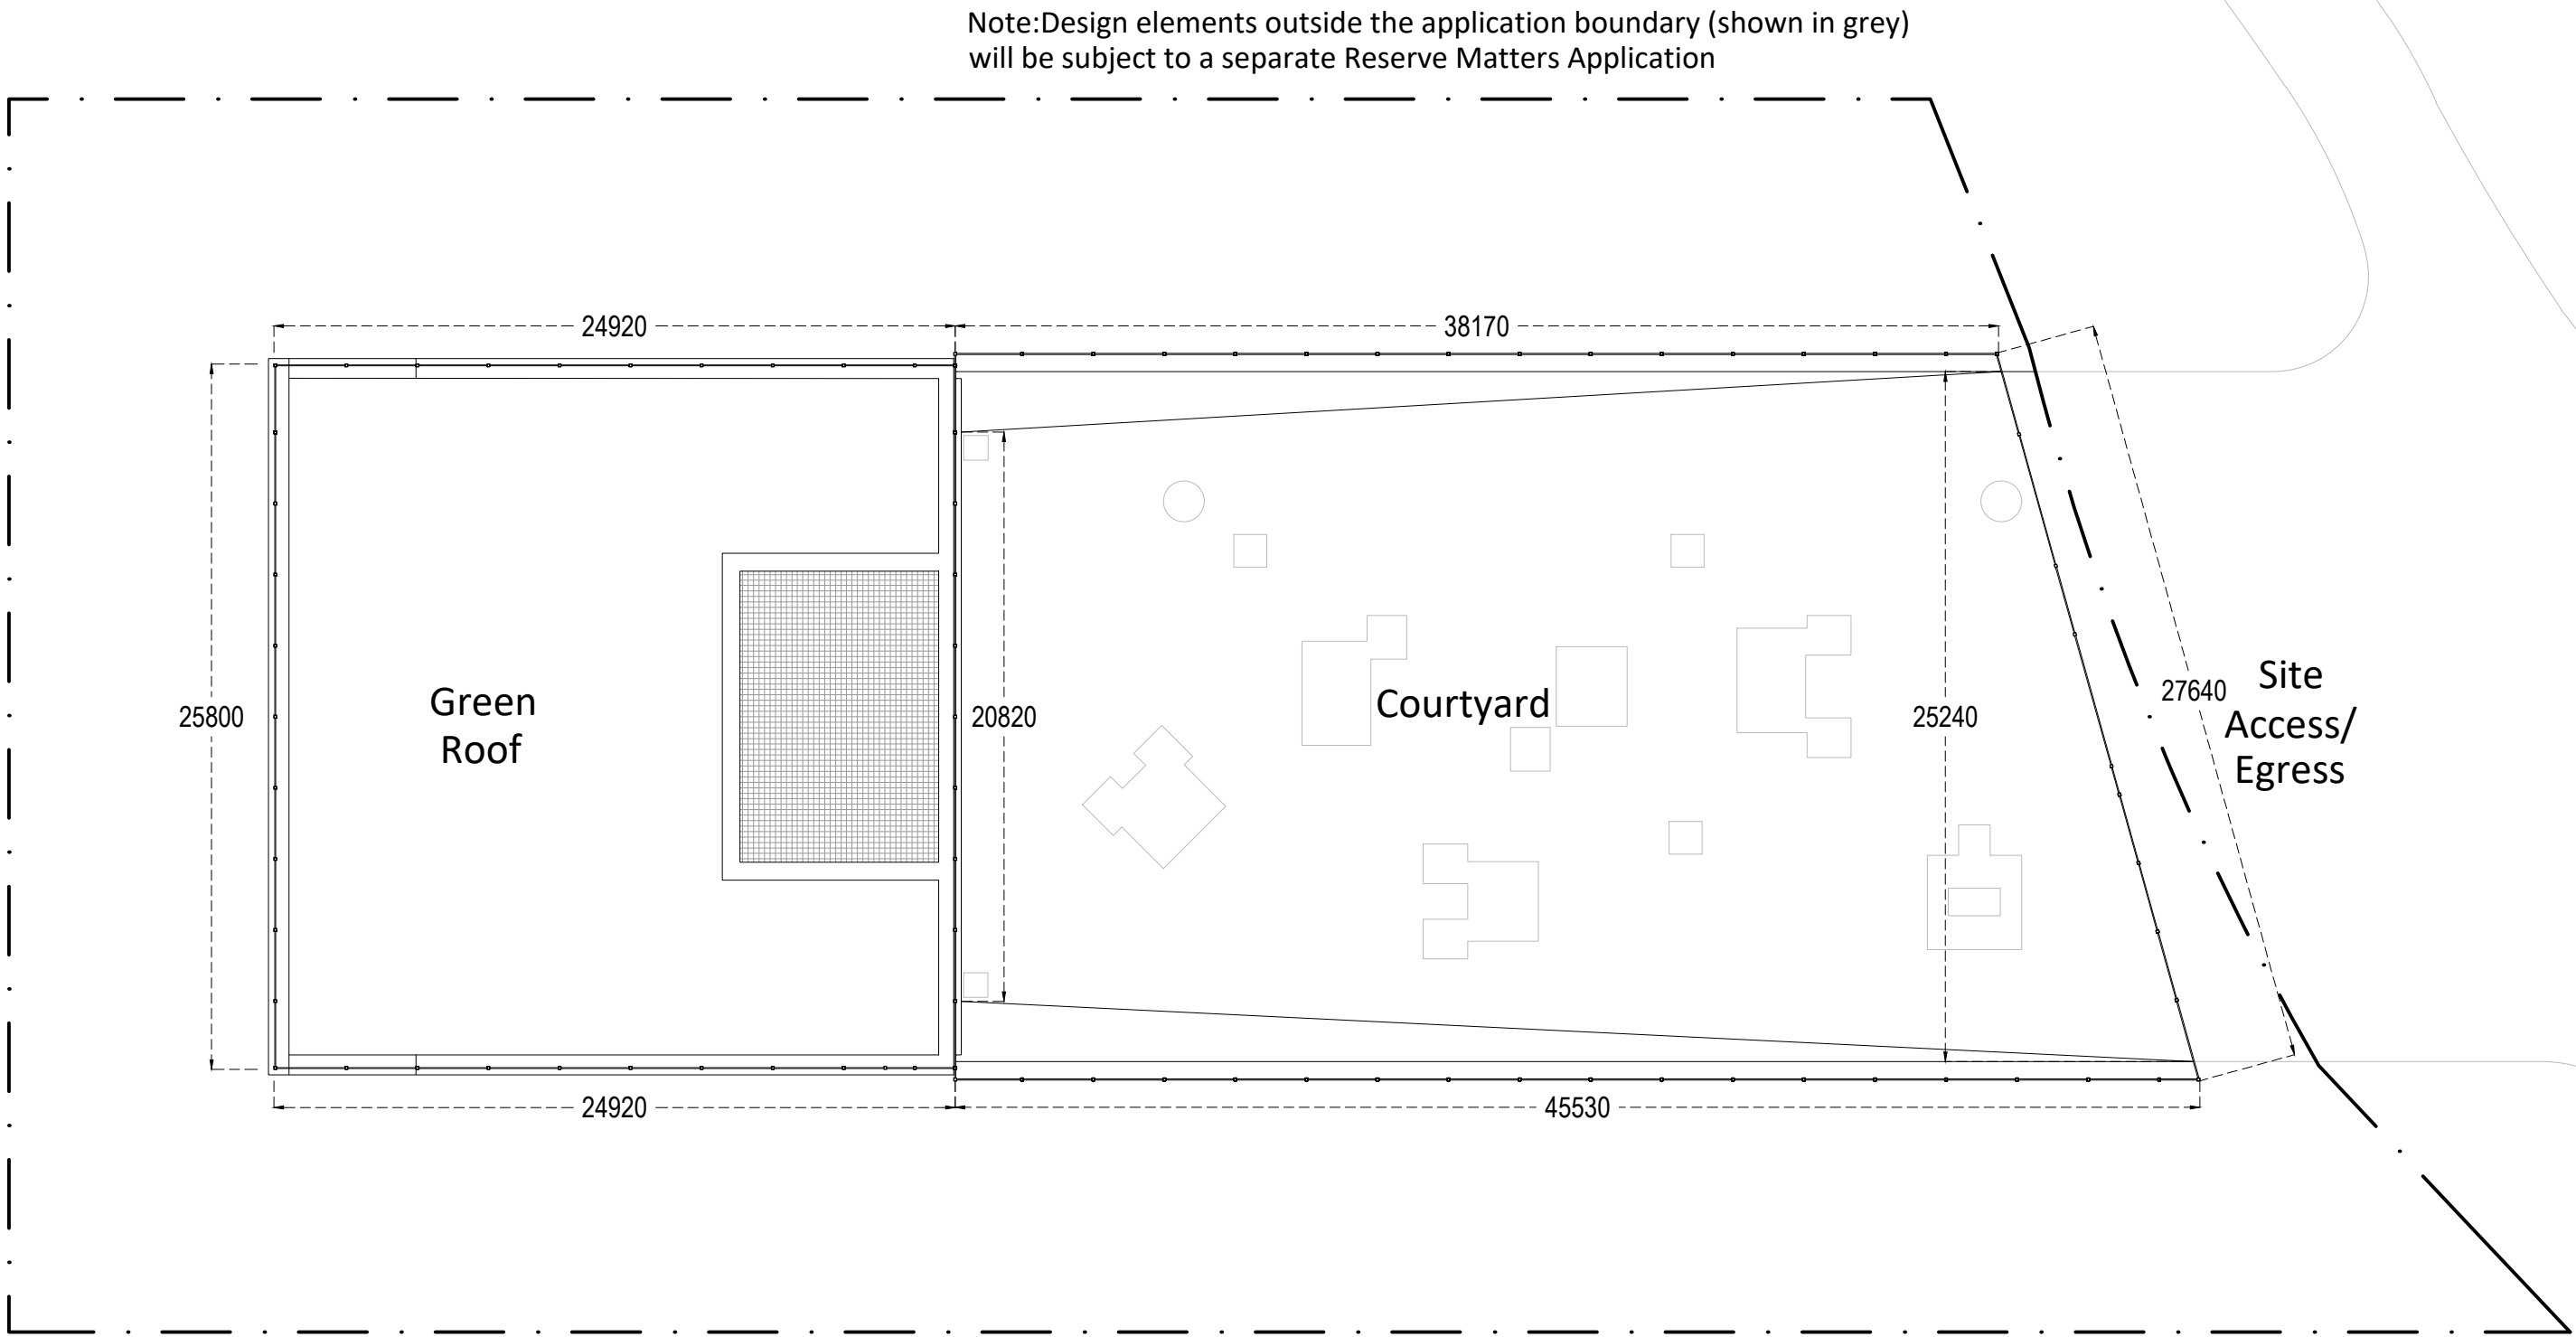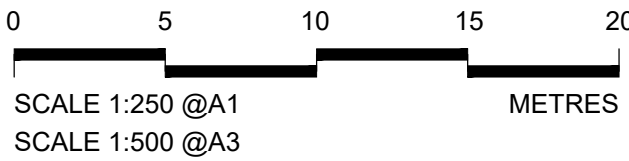

P06	GENERAL AMENDMENT	AT	AT	13.11.25
P05	GENERAL AMENDMENT	AT	AT	08.10.25
P04	GENERAL AMENDMENT	AT	AT	24.09.25
P03	AMENDMENTS/ADDITIONS TO NOTES	AT	AT	14.07.25
P02	GENERAL AMENDMENT	AT	AT	11.07.25
P01	INITIAL ISSUE	AT	AT	25.06.25
Rev	Description	Checked	Approved	Date
Author	RH	Drafting Check	AT	
Designer	RH	Design Check	AT	

REFERENCE DOCUMENTS AND DRAWINGS

FOR DESIGN RISK ASSESSMENT REFER TO DOCUMENT No. HTR-GHD-XX-RP-Z-

DOCUMENT REFERENCES	DOCUMENT TITLES
HTR-GHD-00-XX-DR-C-	
HTR-GHD-00-XX-	
HTR-GHD-00-XX-	
STD0095	ROADS & FOOTPATHS - STONE ROAD DETAIL

Telephone: Havant (023) 9249 9888
Fax: Havant (023) 9245 3632
Website: www.portsmouthwater.co.uk
Registered Office: PO Box 8 West Street
Havant Hampshire PO9 1LG
REGISTERED IN ENGLAND No. 2536455



Project No.
12547181

Client PORTSMOUTH WATER

Project HAVANT THICKET RESERVOIR

Status FOR APPROVAL

Drawing Title
CONTROL BUILDING
PLANNING
SITE/ROOF PLAN

Status Code
S4

HTR-GHD-CB-RE-DR-T-0001

Size
A1

Rev
P06