




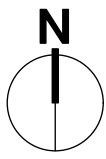

**BNG Existing Plan - 1:1250
@ A3**

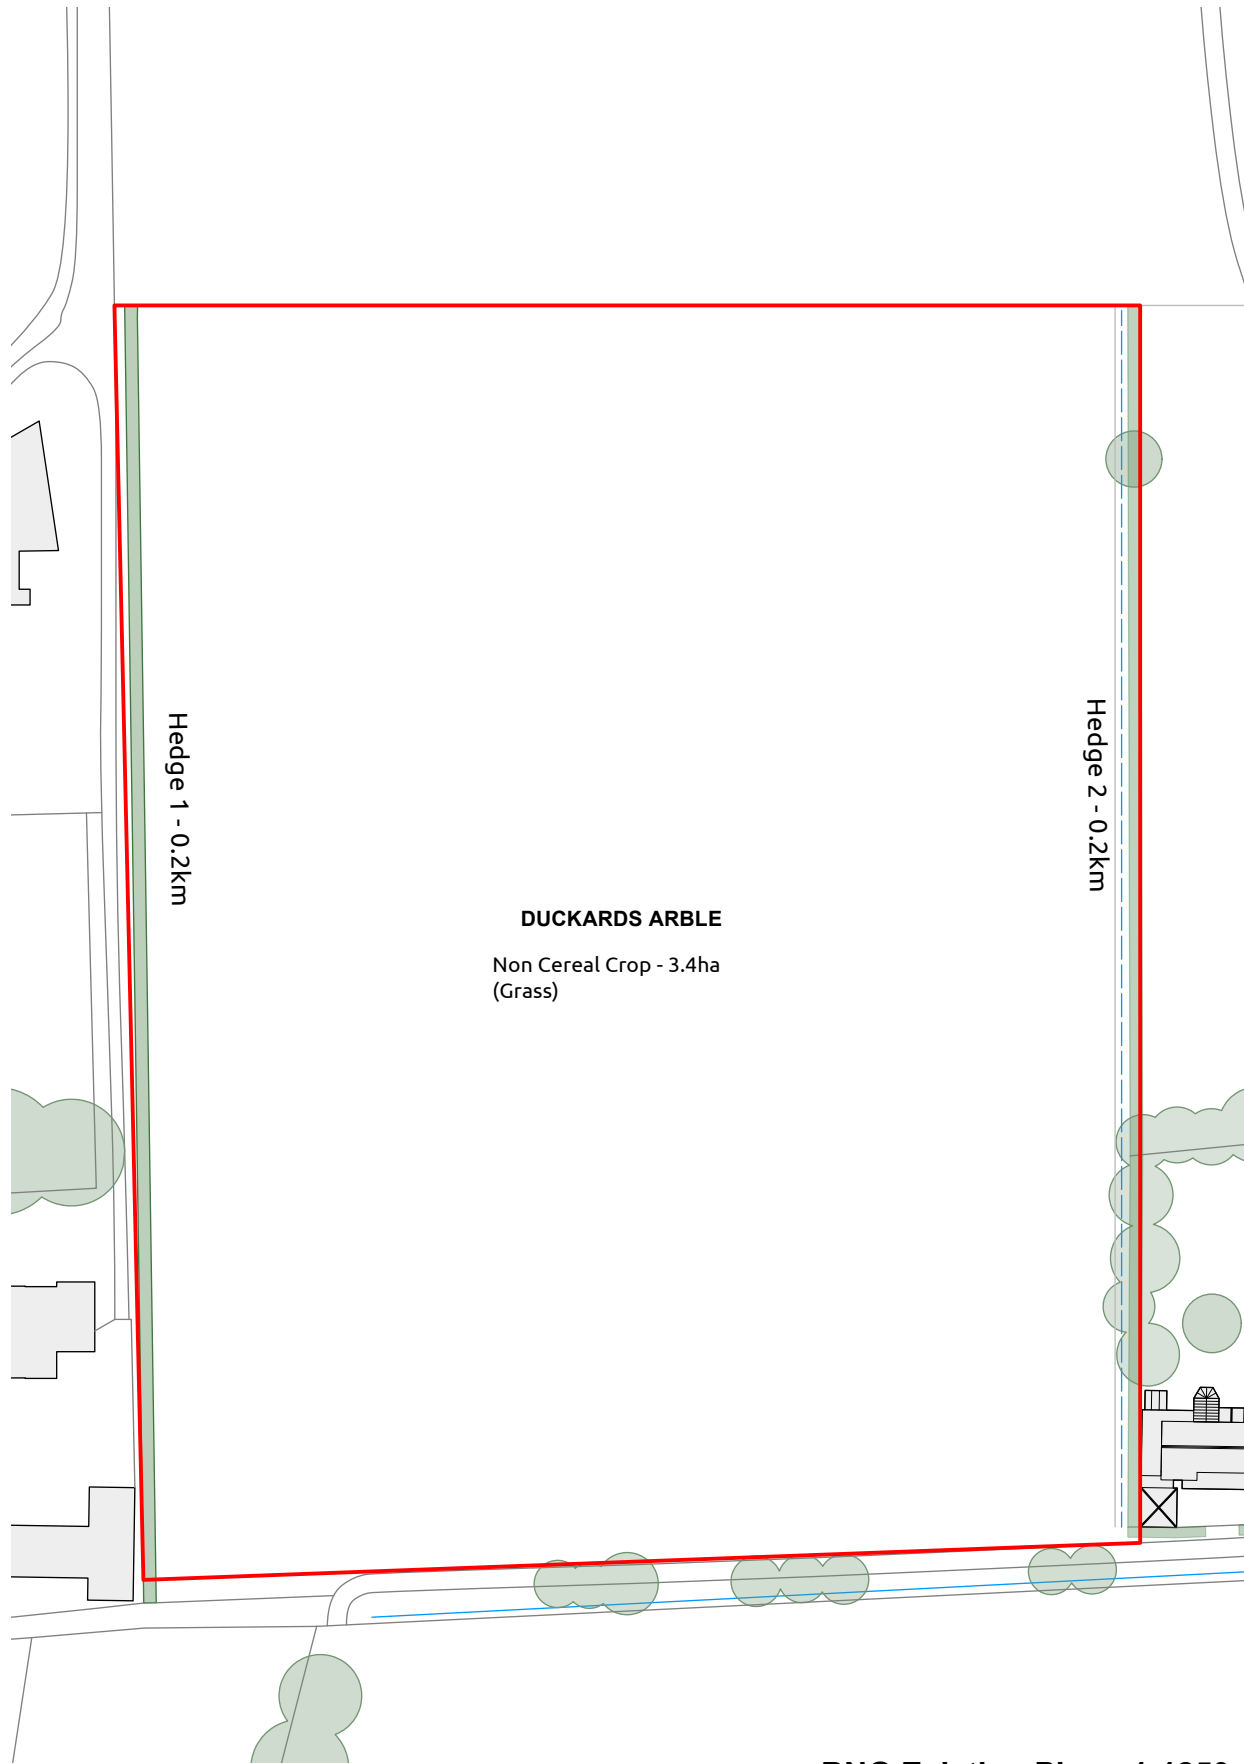

BNG Proposed Plan - 1:1250 @ A3

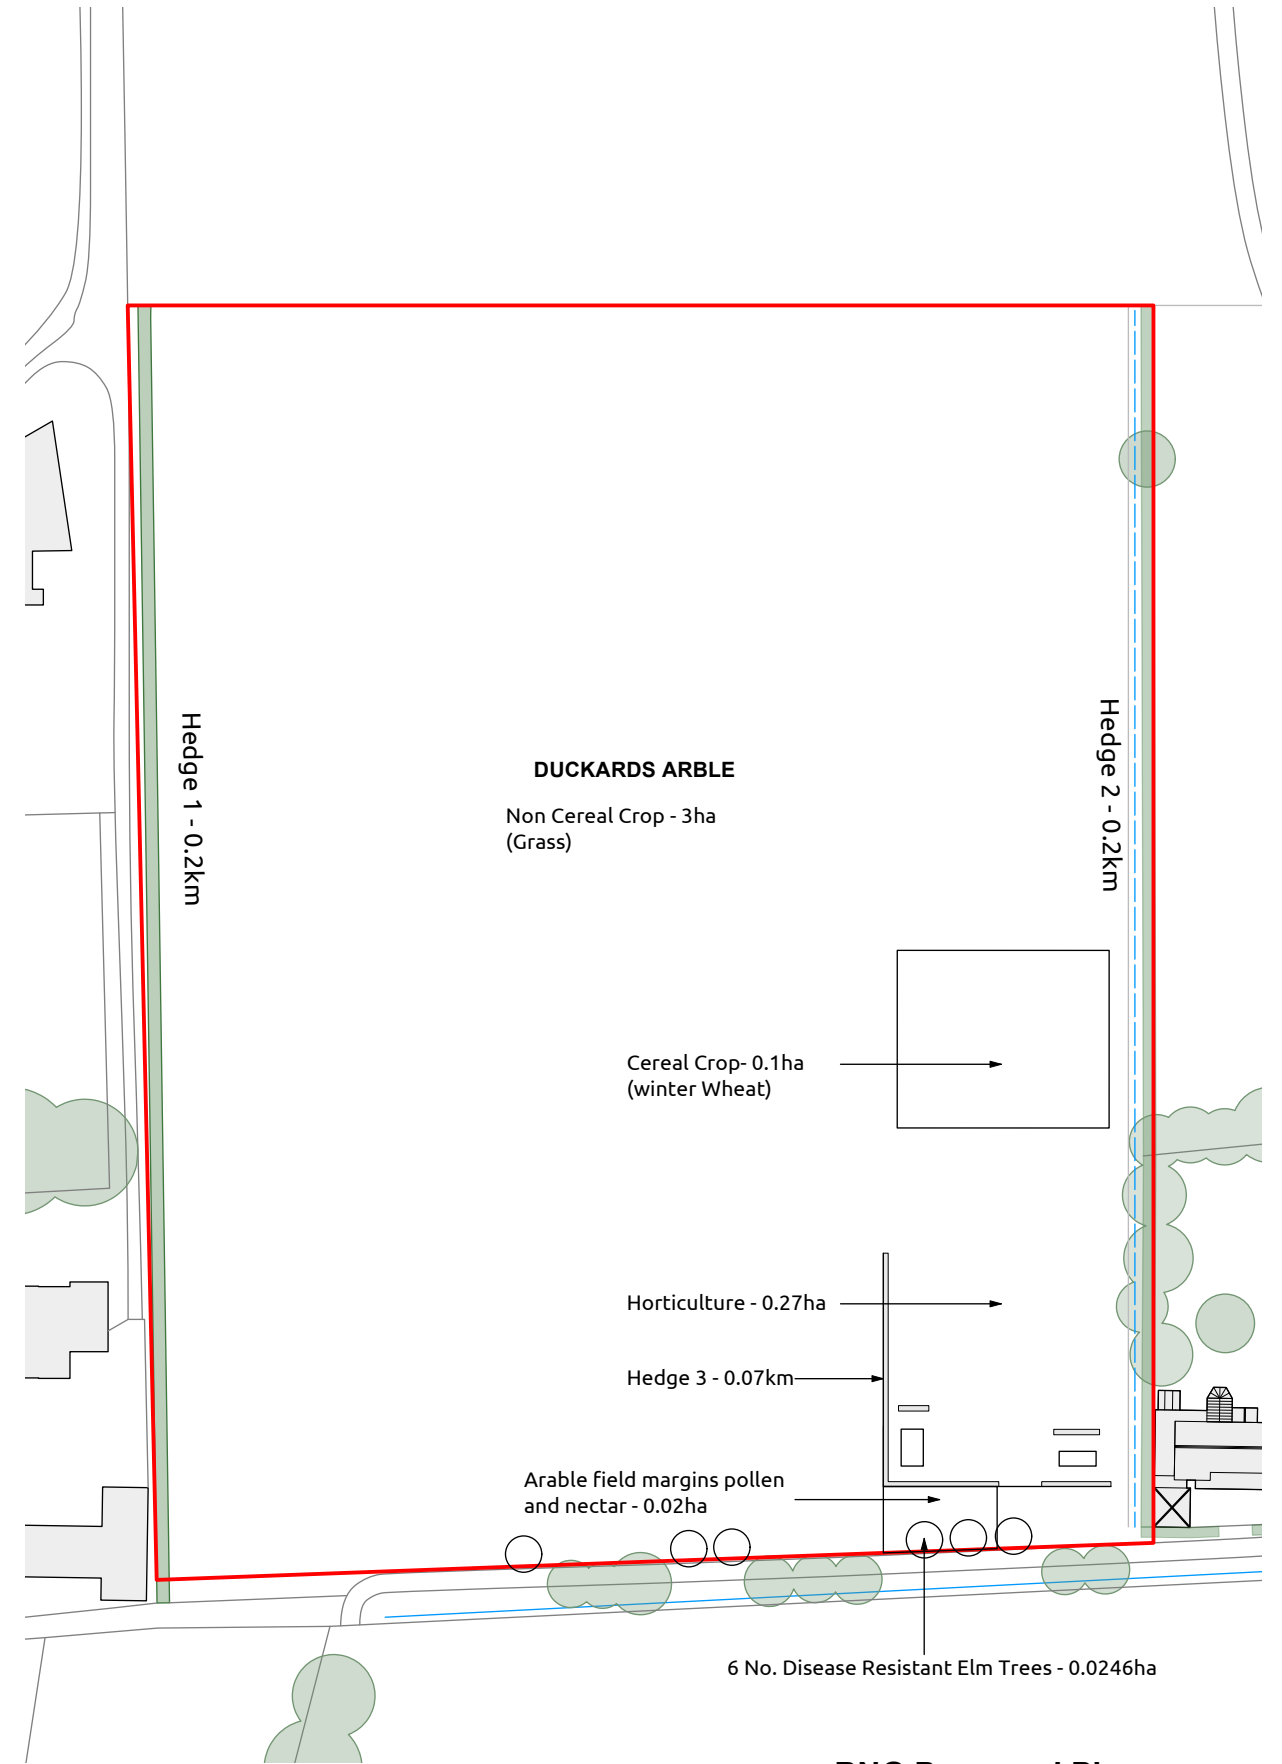