



NOTES:

All dimensions to be checked on site and any discrepancy notified to The Consultant. Written dimensions are to be used in preference to scaled dimensions.








This drawing is the property of The Consultant and must not be reproduced, in part or whole, or deviated from, without their permission.

It is essential that prior to commencement and during construction works, the contractor reviews the drawings and specification and discusses with the practice any inconsistencies, anomalies, non-industry standard features or other concerns.


For both pricing and construction purposes Structural, Mechanical and Electrical Engineers designs, calculations and sizes etc are to take preference over the layout drawings. Any discrepancies are to be brought to the immediate attention of The Consultant.

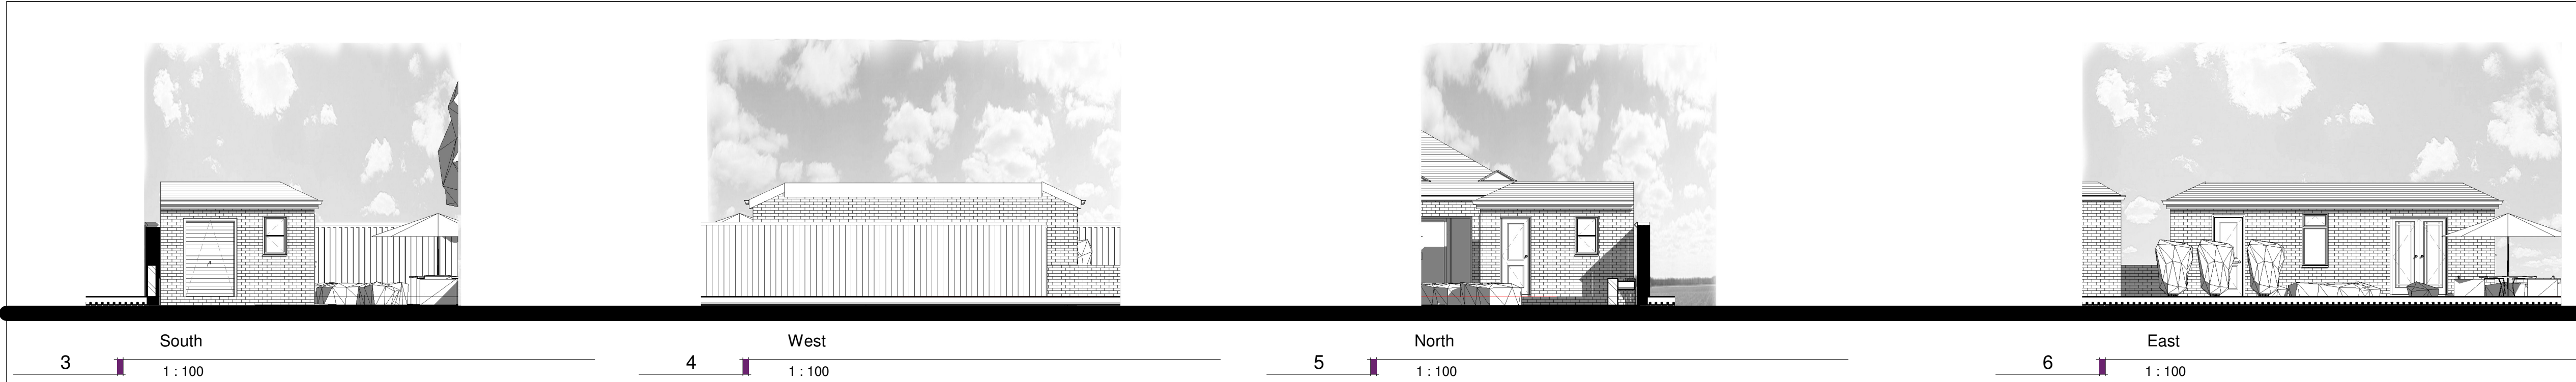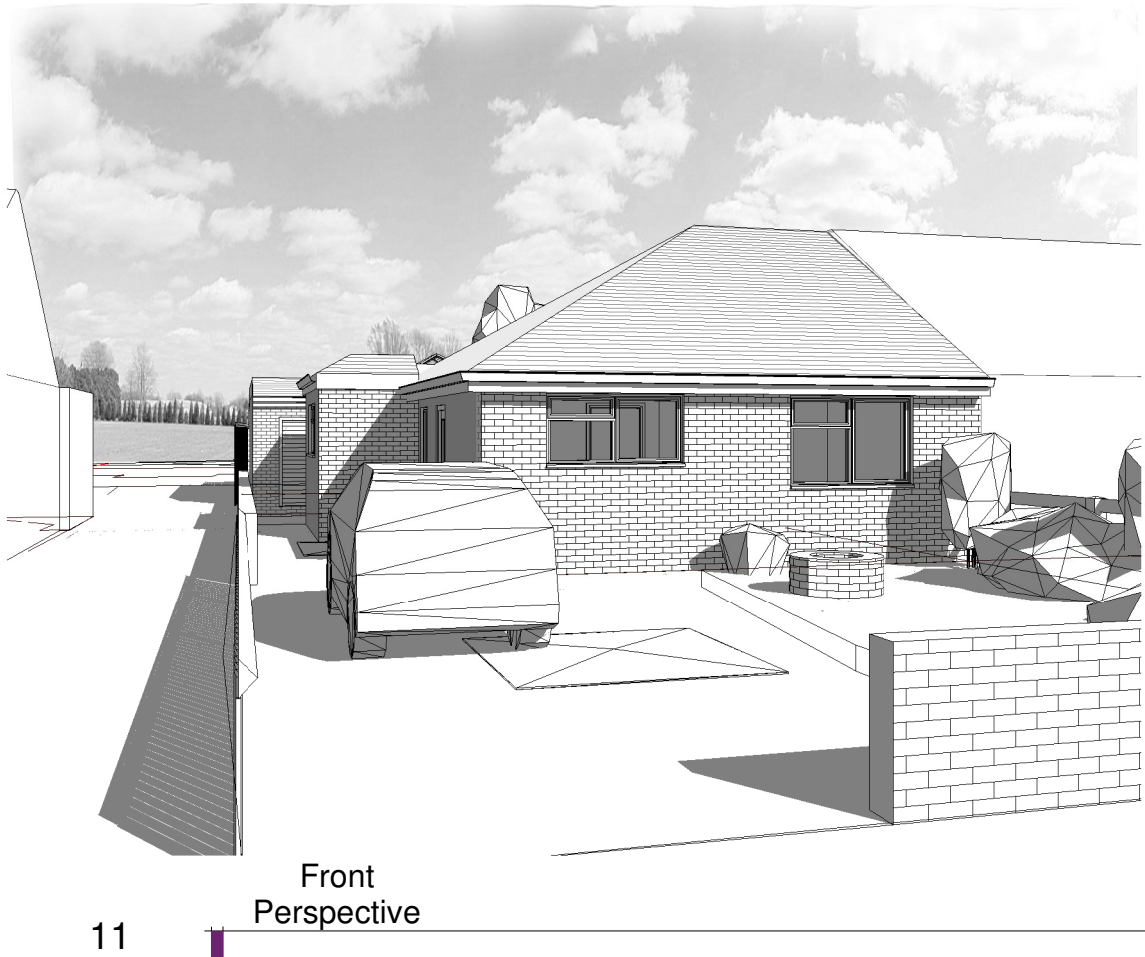

Proposed Garage

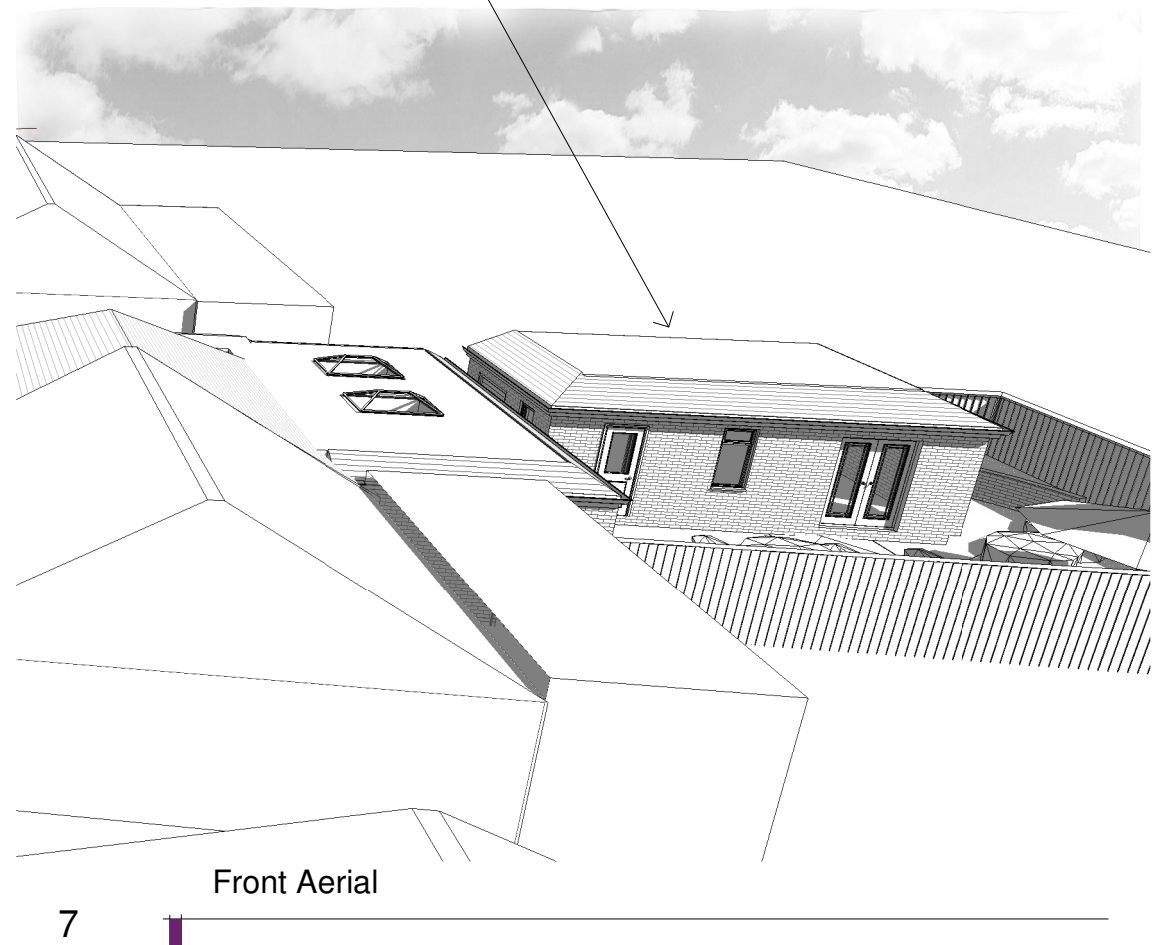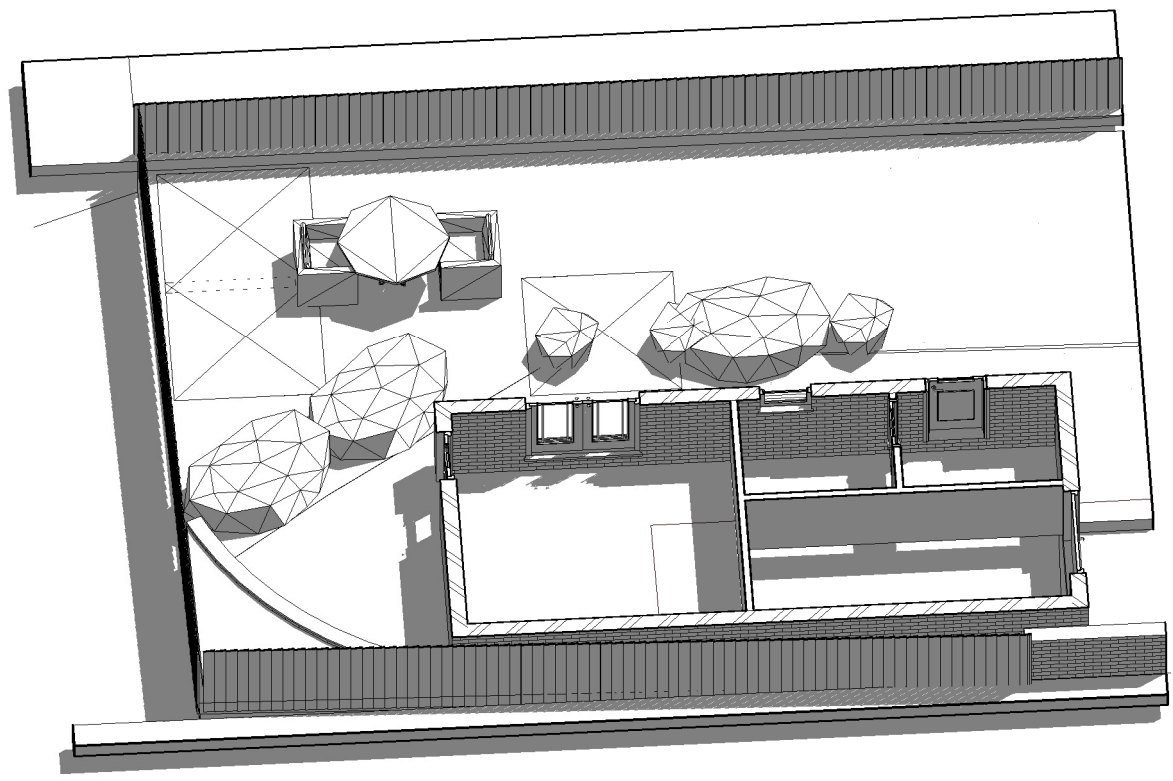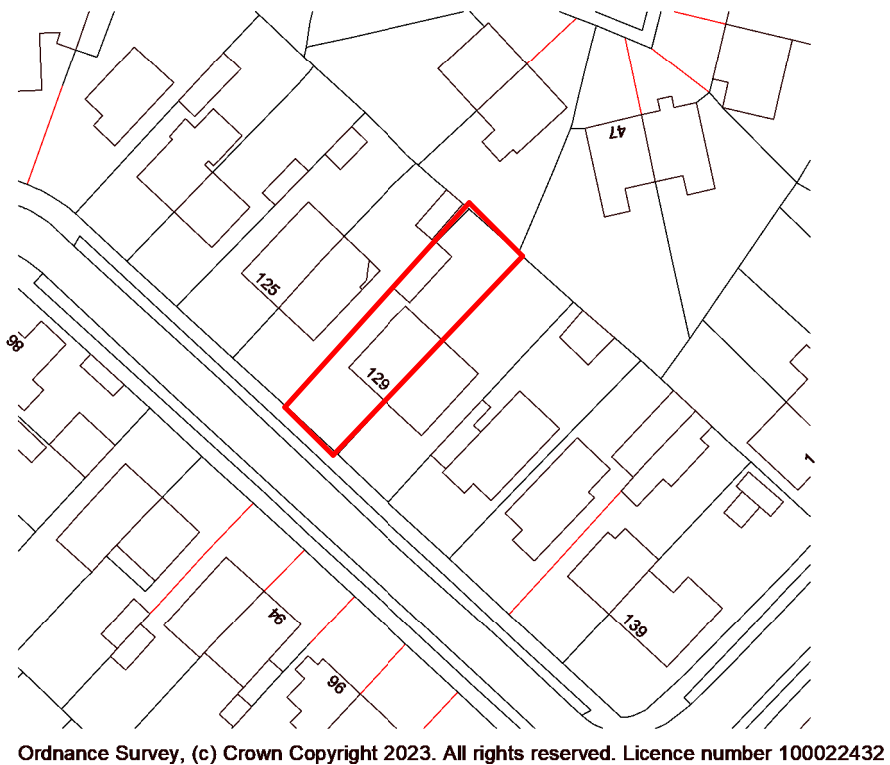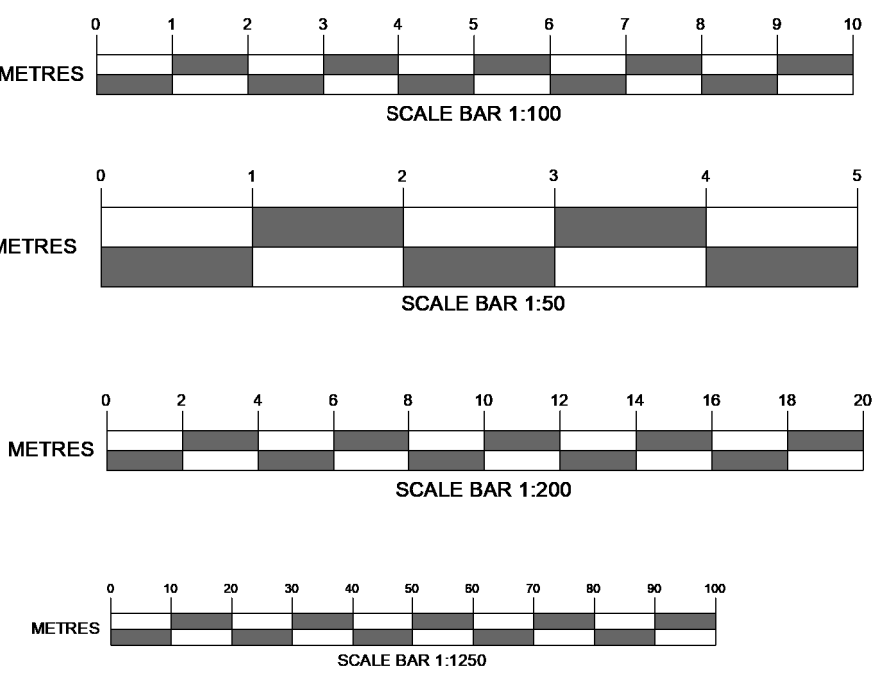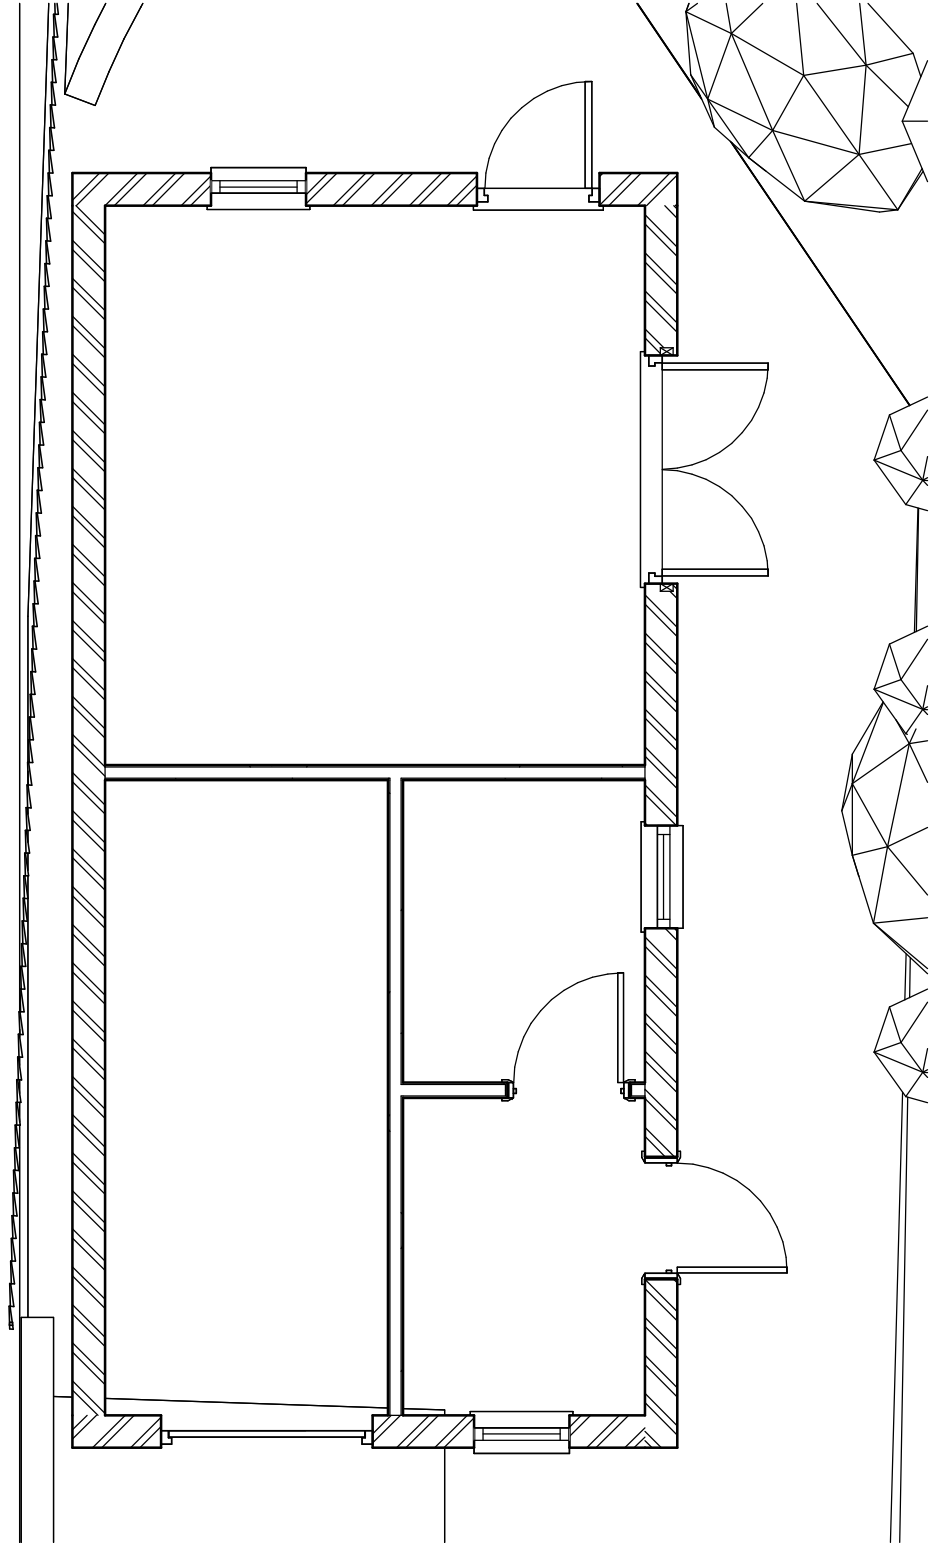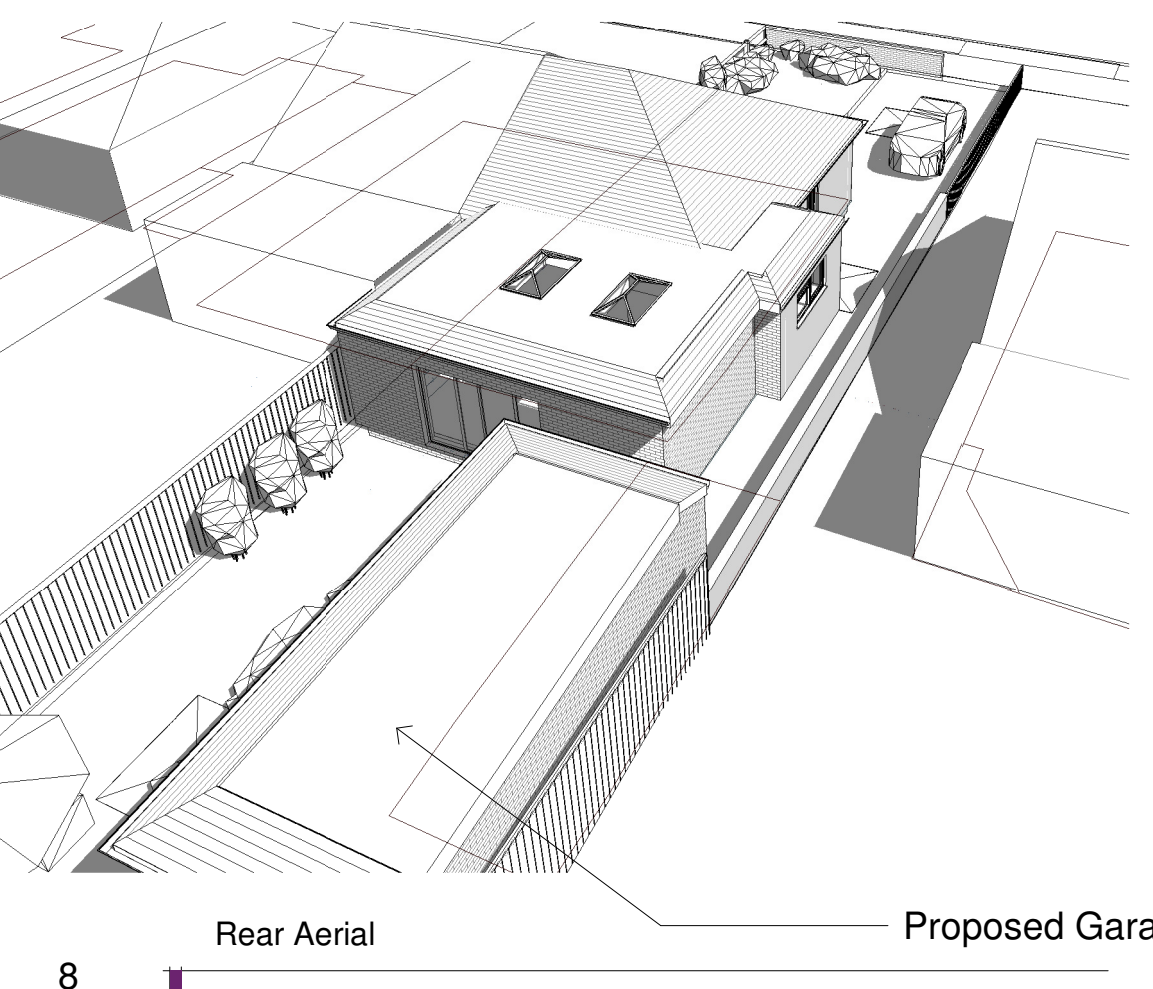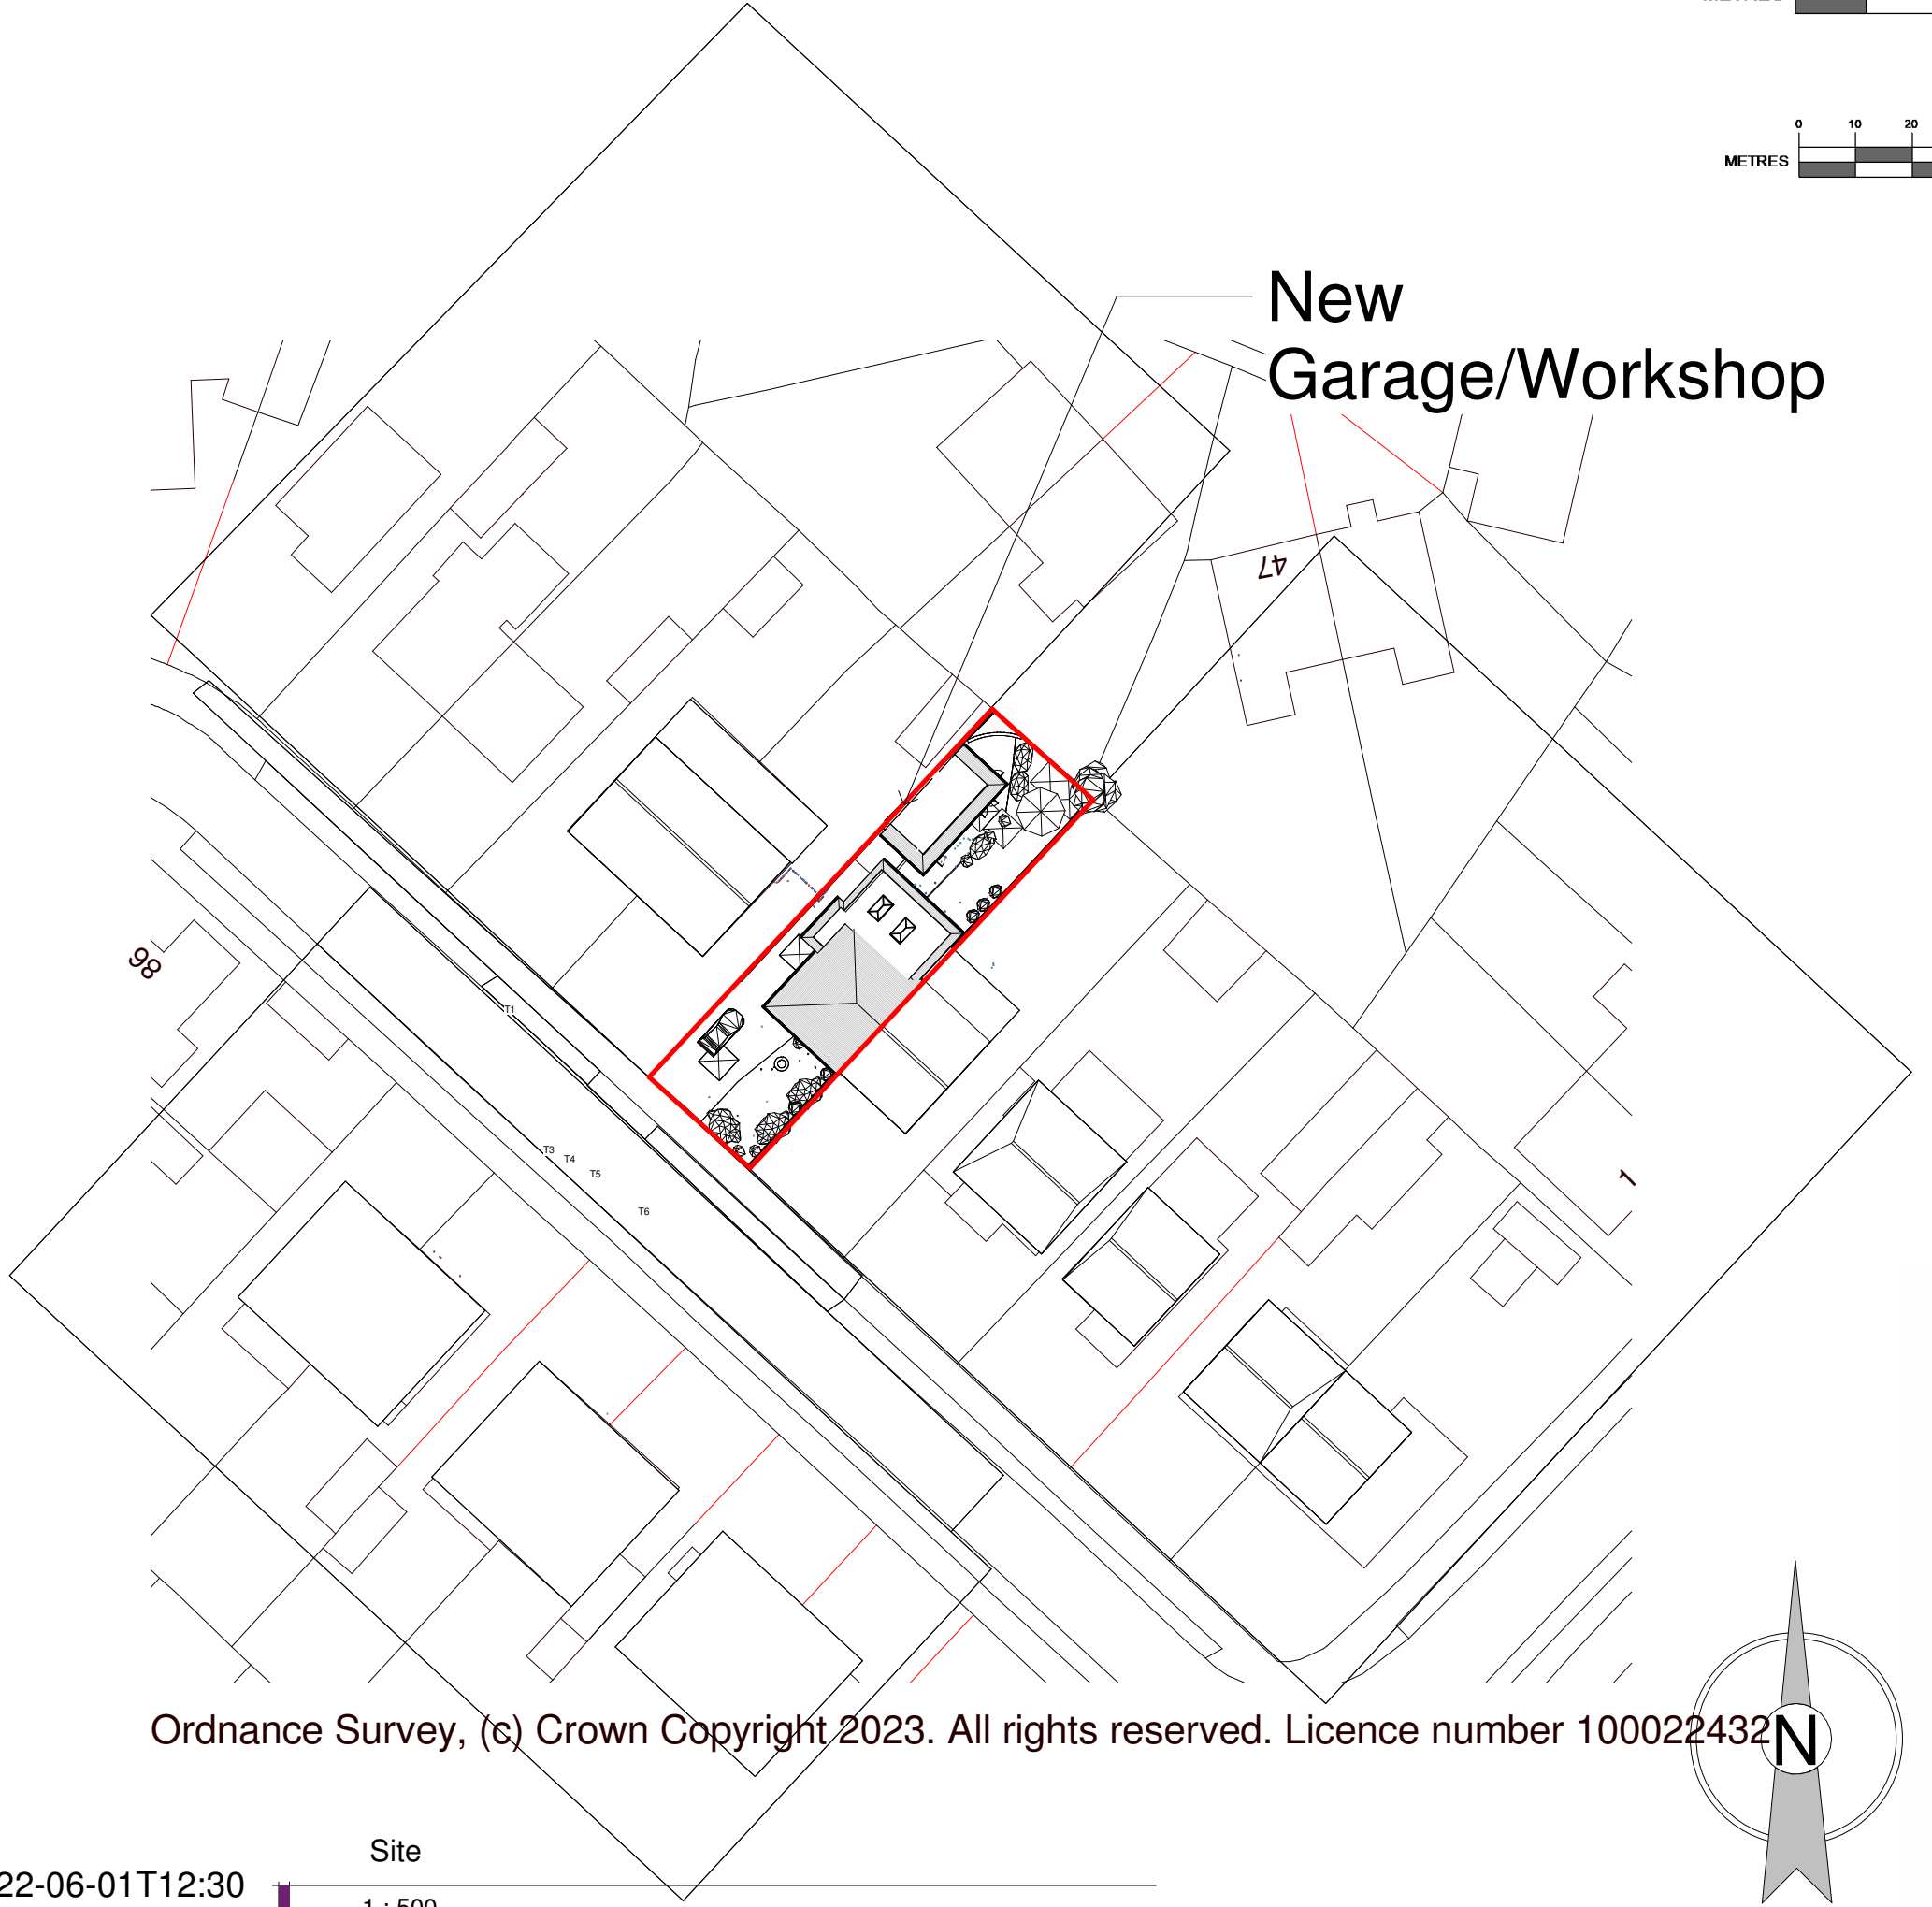

New Garage/Workshop

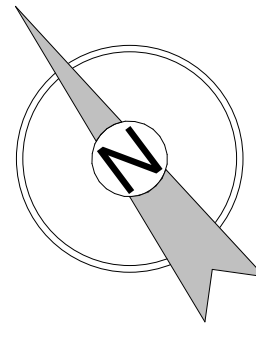

AMENDMENTS	DATE
CLIENT Craig Robson 129 Silverdale Drive Waterlooville PO7 6DU	
PROJECT 129 Silverdale Drive Waterlooville PO7 6DU	
DRAWING TITLE Garage Proposed Plans & Elevations	
DATE 10/02/2025	
SCALE As indicated	
DRAWING No. 23.013.SP 0111	REVISION G

