


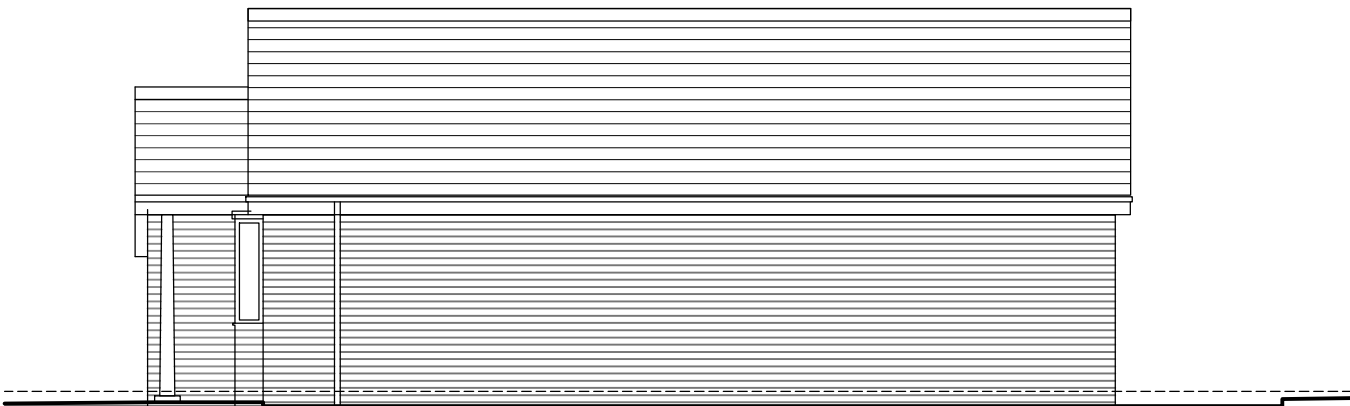


36 Selsmore Road
WEST
ELEVATION



36 Selsmore Road
SOUTH
ELEVATION



36 Selsmore Road
NORTH
ELEVATION

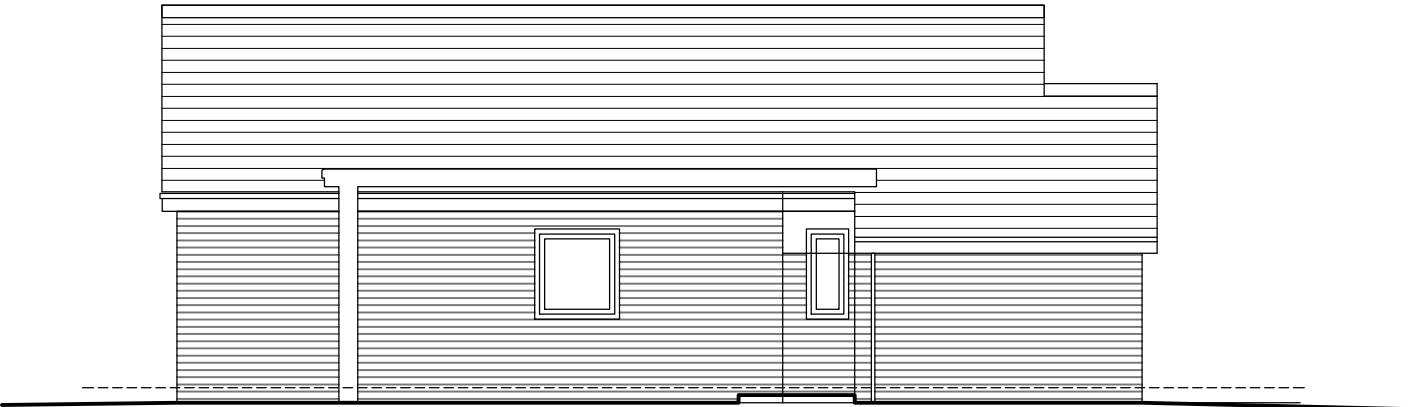

36 Selsmore Road
EAST
ELEVATION

notes:

revisions:

revisions:



0m 1m 2m 3m 4m 5m
1:100 @ A3

NOTE: The contractor is responsible for checking all site dimensions and levels. These should be checked prior to the ordering of any components and before the commencement of the works. All discrepancies should be brought to the attention of the Contract Administrator

ELAINE POULIOT
36 Selsmore Road
HAYLING ISLAND
drawing information

title : Elevations Existing

status :
date : November 25
scale : 1:100 @ A3
drawn : AA
checked : AA



PWP Architects Ltd 61 South Street, Havant, Hampshire PO9 1BZ
t: 02392 482494 f: 02392 481152
e: design@pwp-architects.com
w: www.pwp-architects.com

job: 6105 dwg: 1200 rev: /