


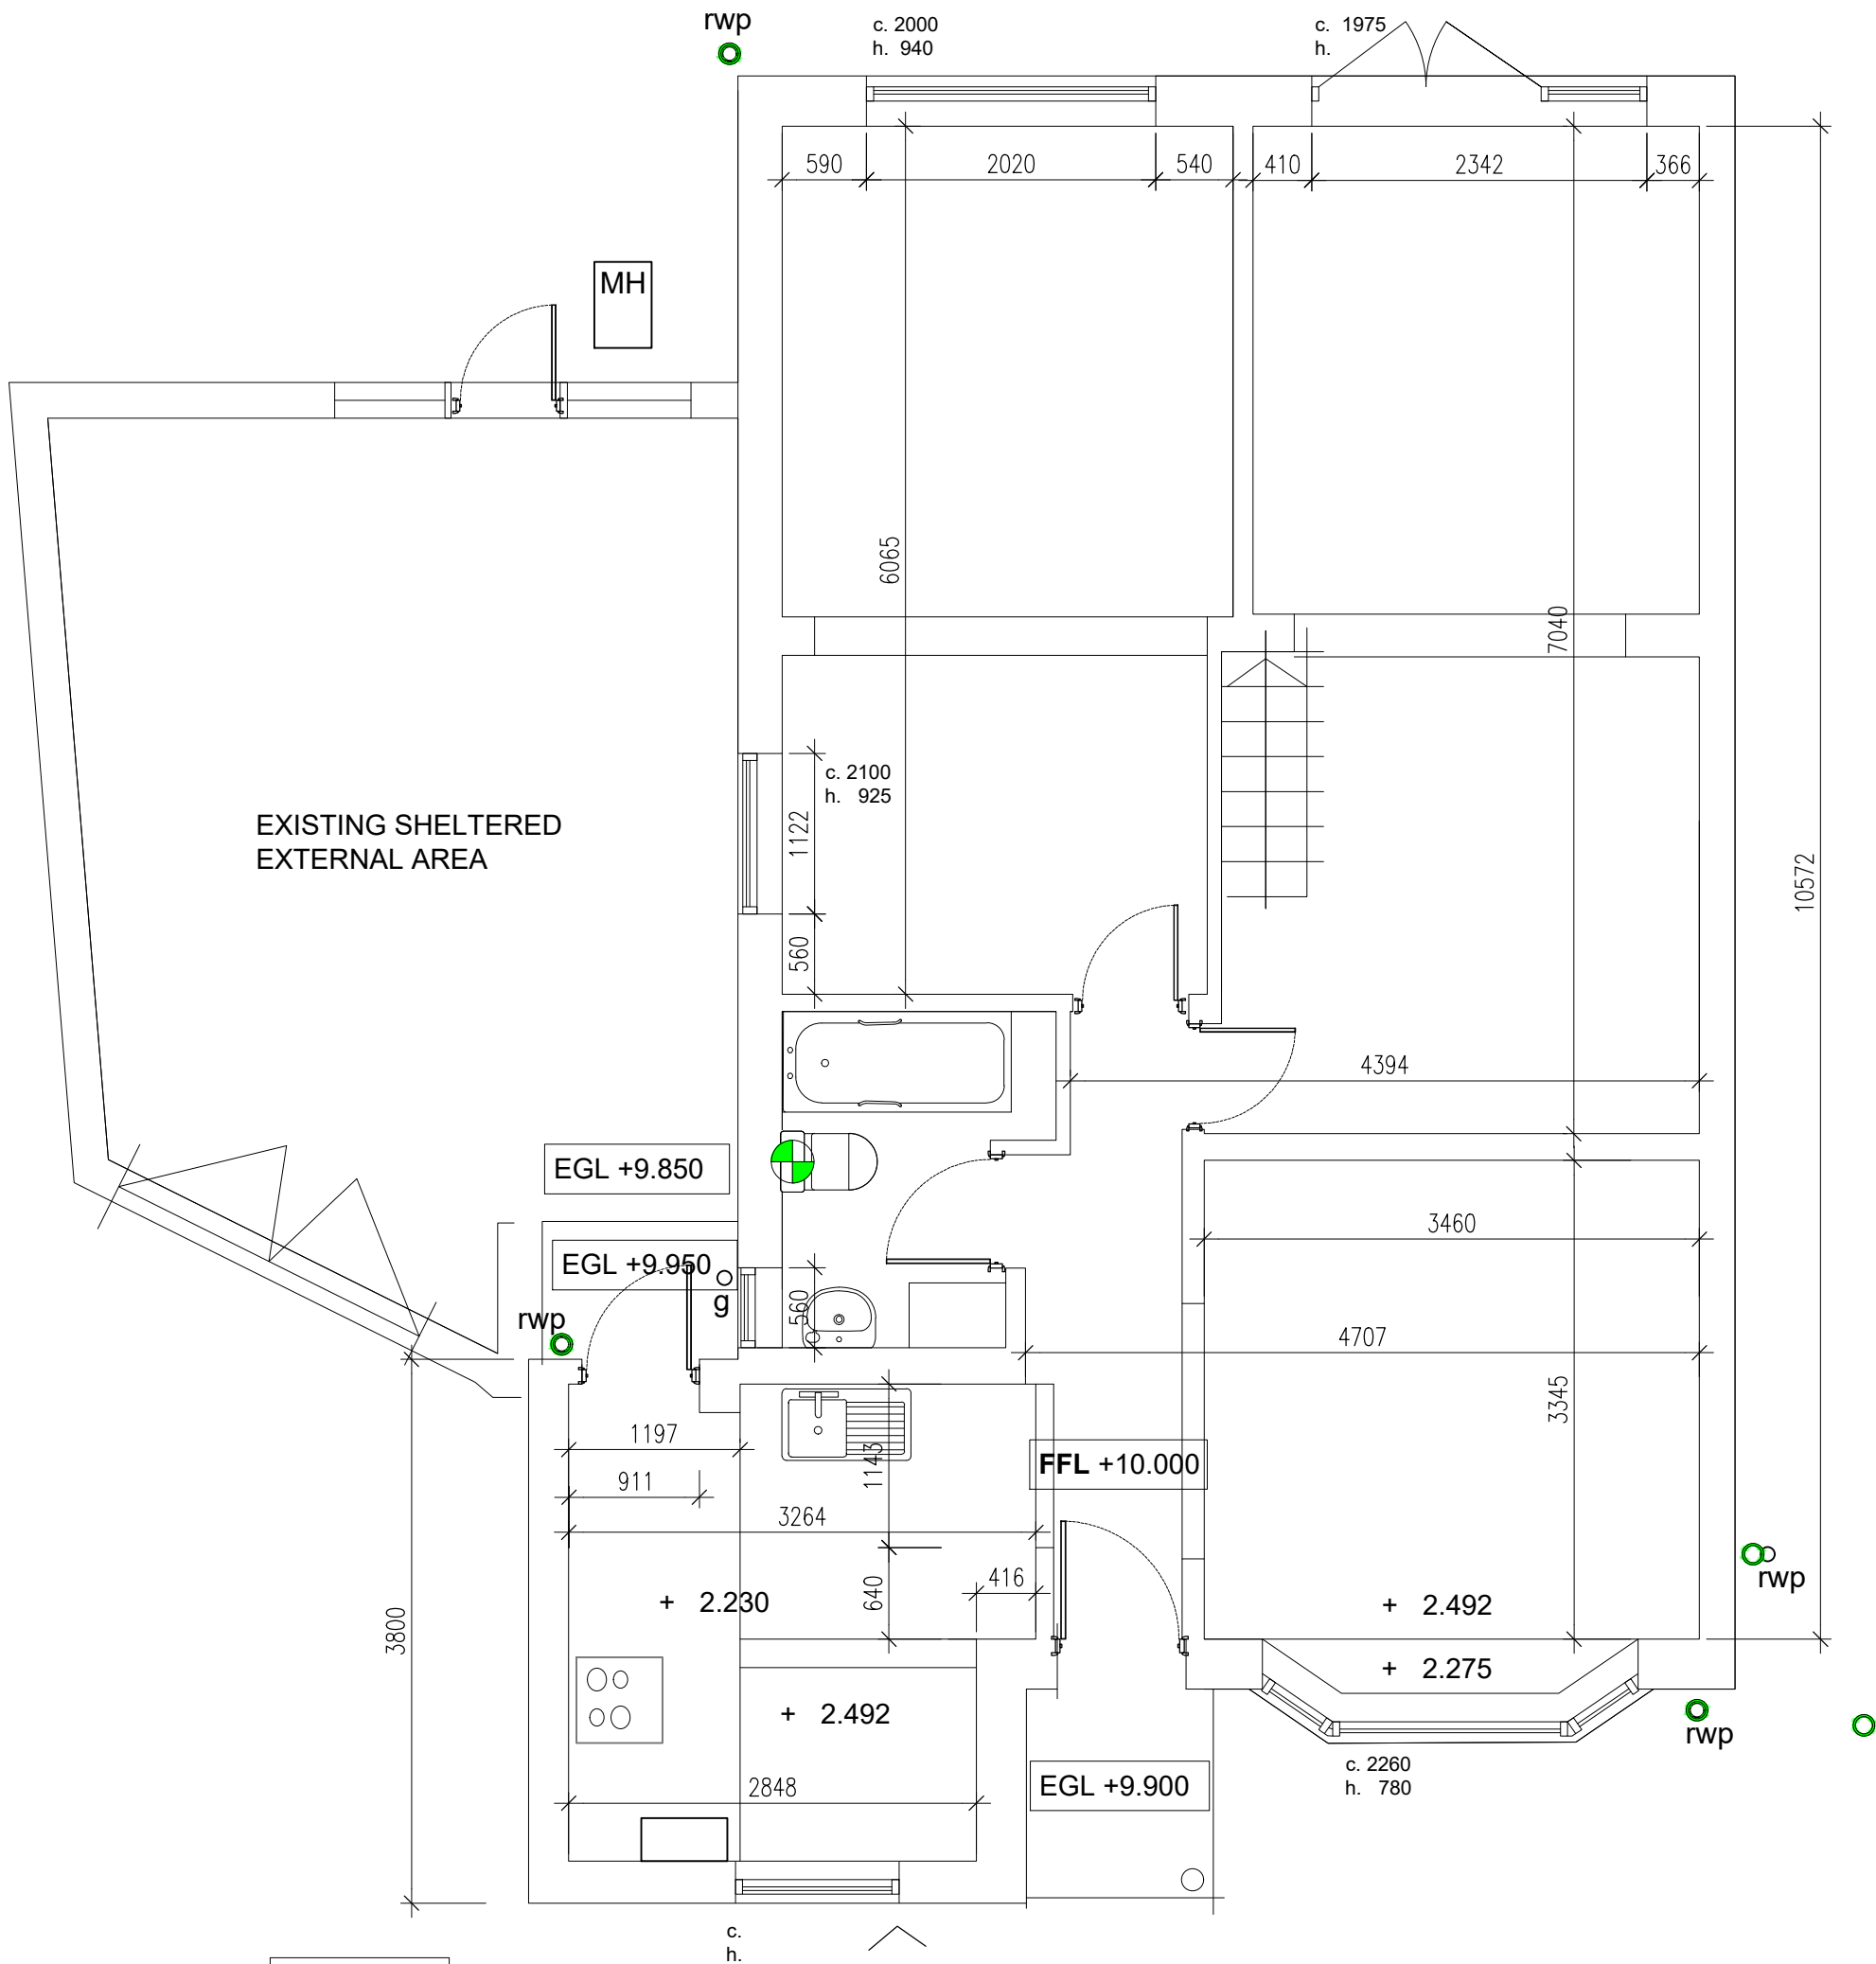

EXISTING GROUND FLOOR