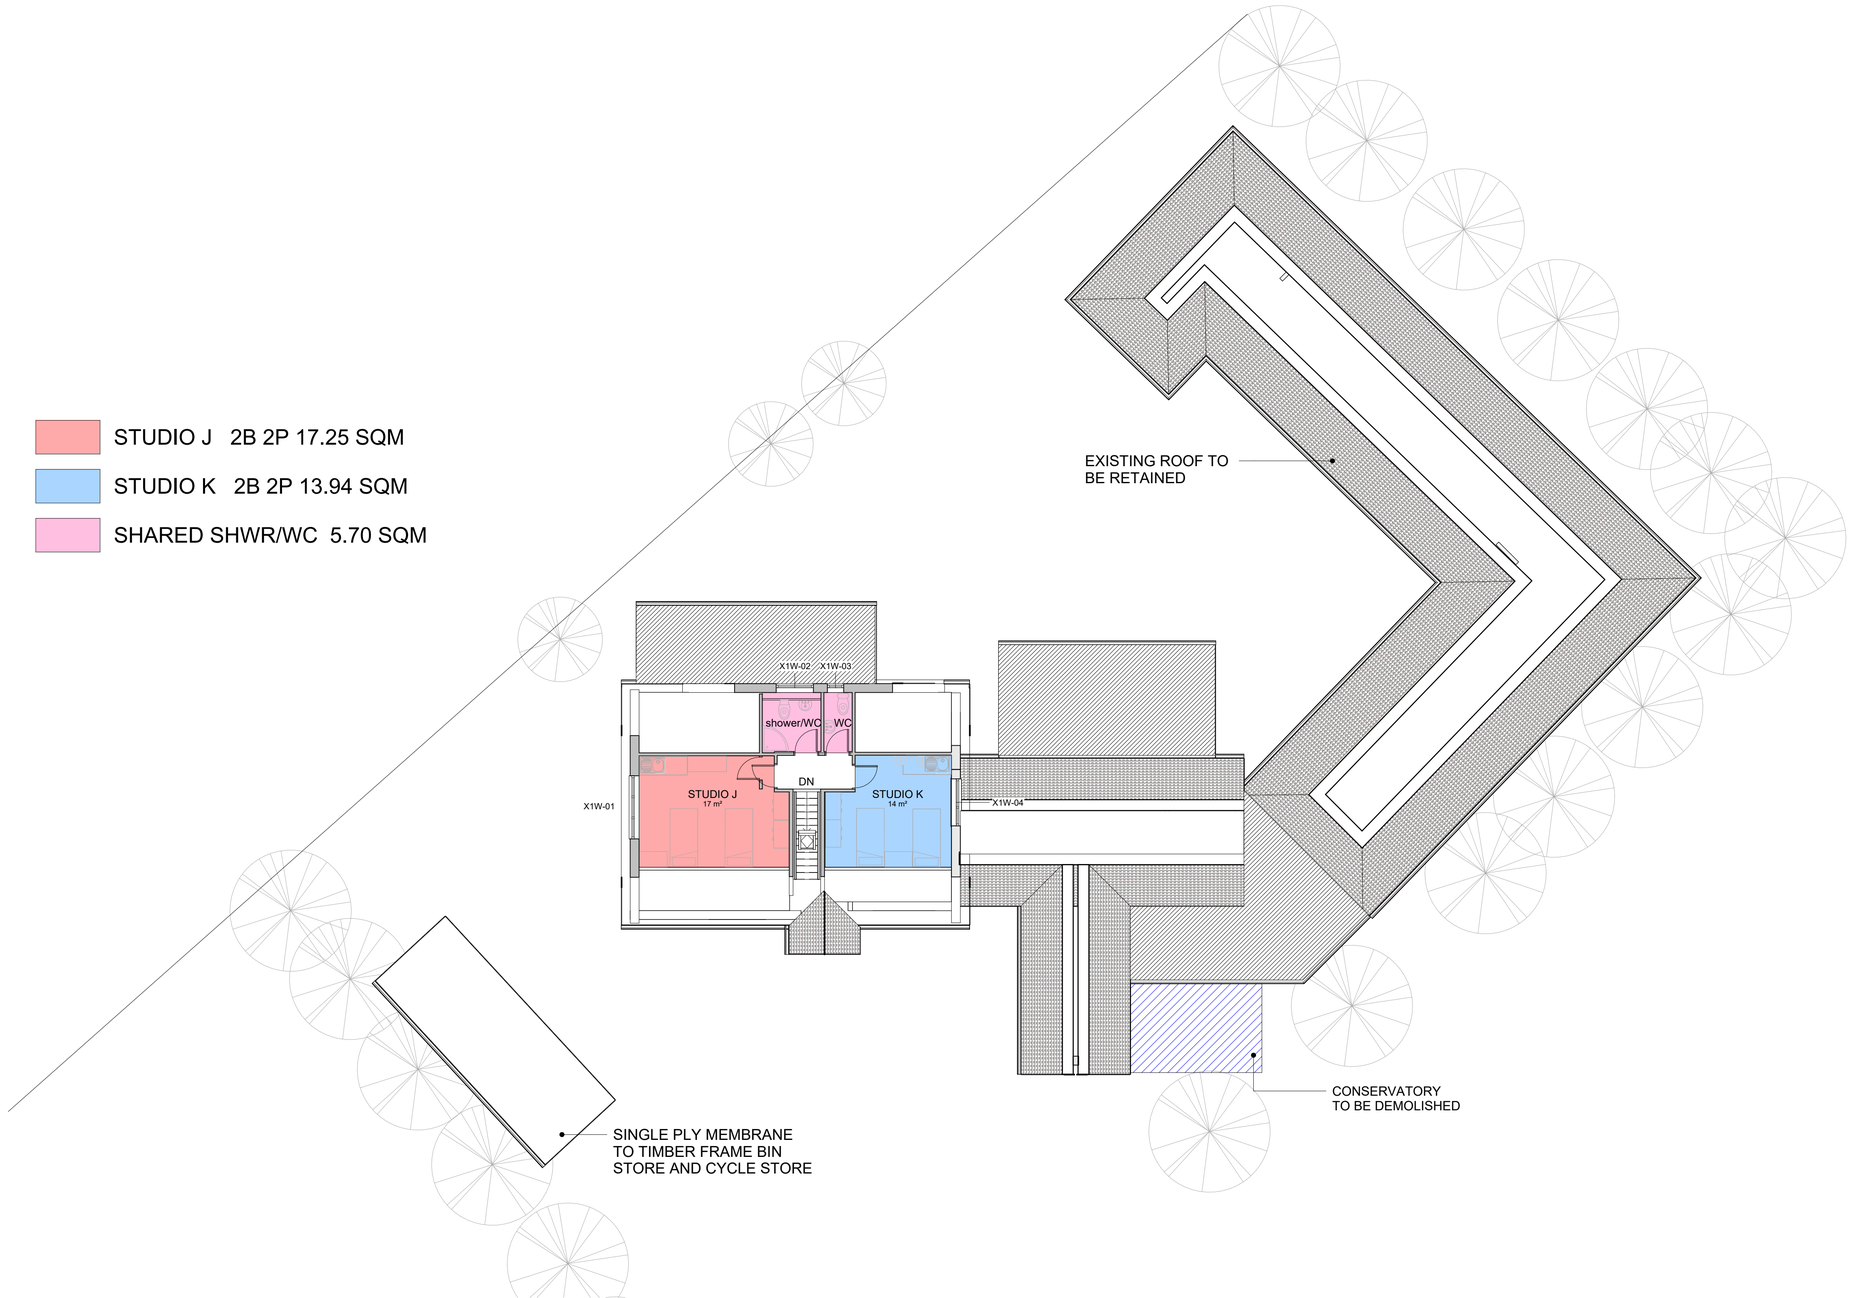

FIRST FLOOR PLAN

1 : 100

SCALE 1:100 @ A1

0 5 10 m

© MAC DESIGN CONSULTANCY SERVICE LTD.

- No part of this drawing may be reproduced without written consent.
- Where dimensions are not given, drawings must not be scaled and the matter referred to MAC.
- In the event of any dimensional conflict between MAC drawings, the matter must be referred to MAC for clarification.
- All contractors must visit site and be responsible for taking and checking all dimensions relating to this work. Any discrepancies in dimensions or details on or between these drawings/specifications should be drawn to the attention of the MAC and or the engineer in writing for clarification.
- Do not scale from this drawing and work from figured dimensions only.

© Copyright Reserved. MAC Design Consultancy Services Ltd

Rev	Notes	Date	Chk	By
A	UPDATED	21.07.25	NM	SS
B	TREES REVISED, OMIT ARTIFICIAL GRASS	18.11.25	PB	SS

MAC
Design Consultancy Services Limited
RIBA Architecture.com

A: 7 Harp Lane, 7th Floor
London, EC3R 6DP

T: 01908 231297

E: contact@macconsultingltd.com
W: www.macconsultingltd.com

Date: 09/23/24
Drawn By: SS
Checked by: PB
Scale @ A1:
Scale @ A3:
CAD File No: C:\Users\SarahSullivan\OneDrive - MA Cost Consulting Ltd\Desktop\58015 Havant Borough Council 54 Stockheath Road\58015 MAC REVIT MODEL PLANNING MILESTONE.rvt

HAVANT BOROUGH COUNCIL

CONVERSION OF RETIREMENT HOME

54 STOCKHEATH ROAD

FIRST FLOOR PLAN AS PROPOSED

Stage 3 : PLANNING

58015 - PL 09

B
Revision