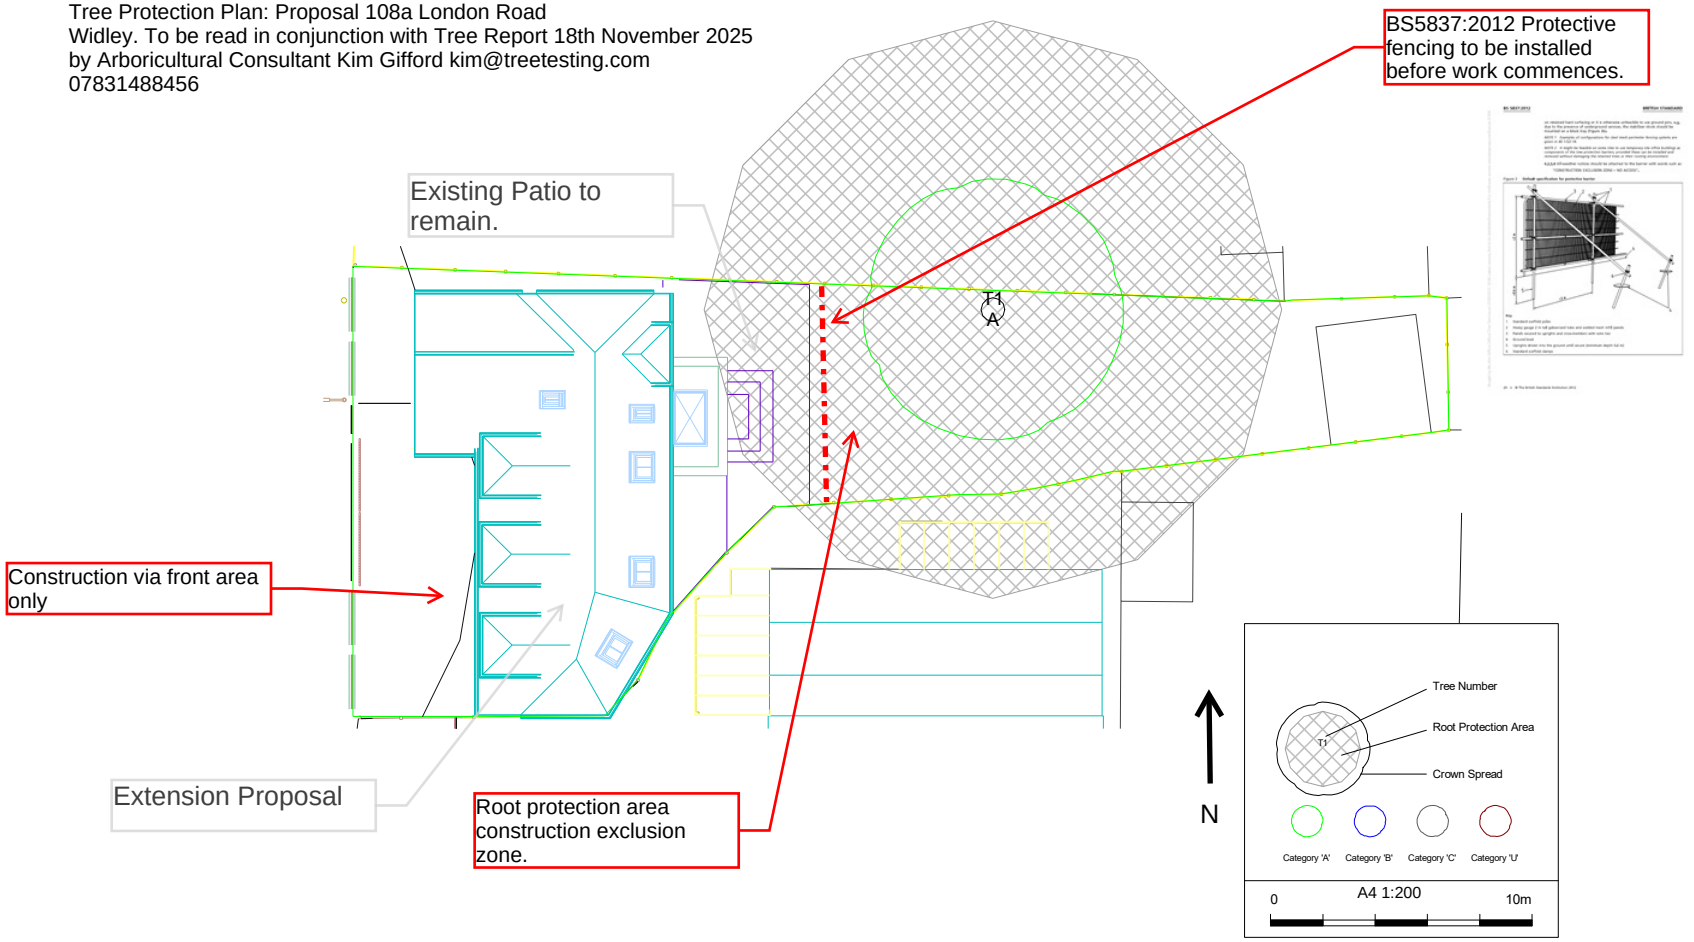Tree Protection Plan: Proposal 108a London Road
Widley. To be read in conjunction with Tree Report 18th November 2025
by Arboricultural Consultant Kim Gifford kim@treetesting.com
07831488456