



- NOTES
- The details shown are for design intent purposes only and are subject to further design development with suppliers and sub-contractors.
 - Proposals subject to consultation and approval from Local Authority Planning Department and Building Control (or an Approved Inspector).
 - This drawing can only be scaled for planning purposes. Any errors as a result of scaling will not be accepted.
 - All setting out dimensions should be checked on site prior to construction and any discrepancies and/or omissions should be reported to the Architect immediately.
 - This drawing is to be read in conjunction with all other plans, structural calculations and specifications.



Critchley Architecture And Design Ltd.

Contact: 02392 474 919 | info@caad.online

The Old Bakery, 34 North Street, Havant, PO9 1PT

PLANNING

Revisions

P1 - Issued for planning - KM
(02.12.2025)

Project Address


39 London Road,
Cowplain,
Waterlooville
PO8 8DF

CONSTRUCTION
MANAGEMENT PLAN

Scale	A3 = As Shown
Drawn By	KM
Date	02.12.2025

Project No.	Sheet No.	Rev.
-------------	-----------	------

25056	201	P1
-------	-----	----

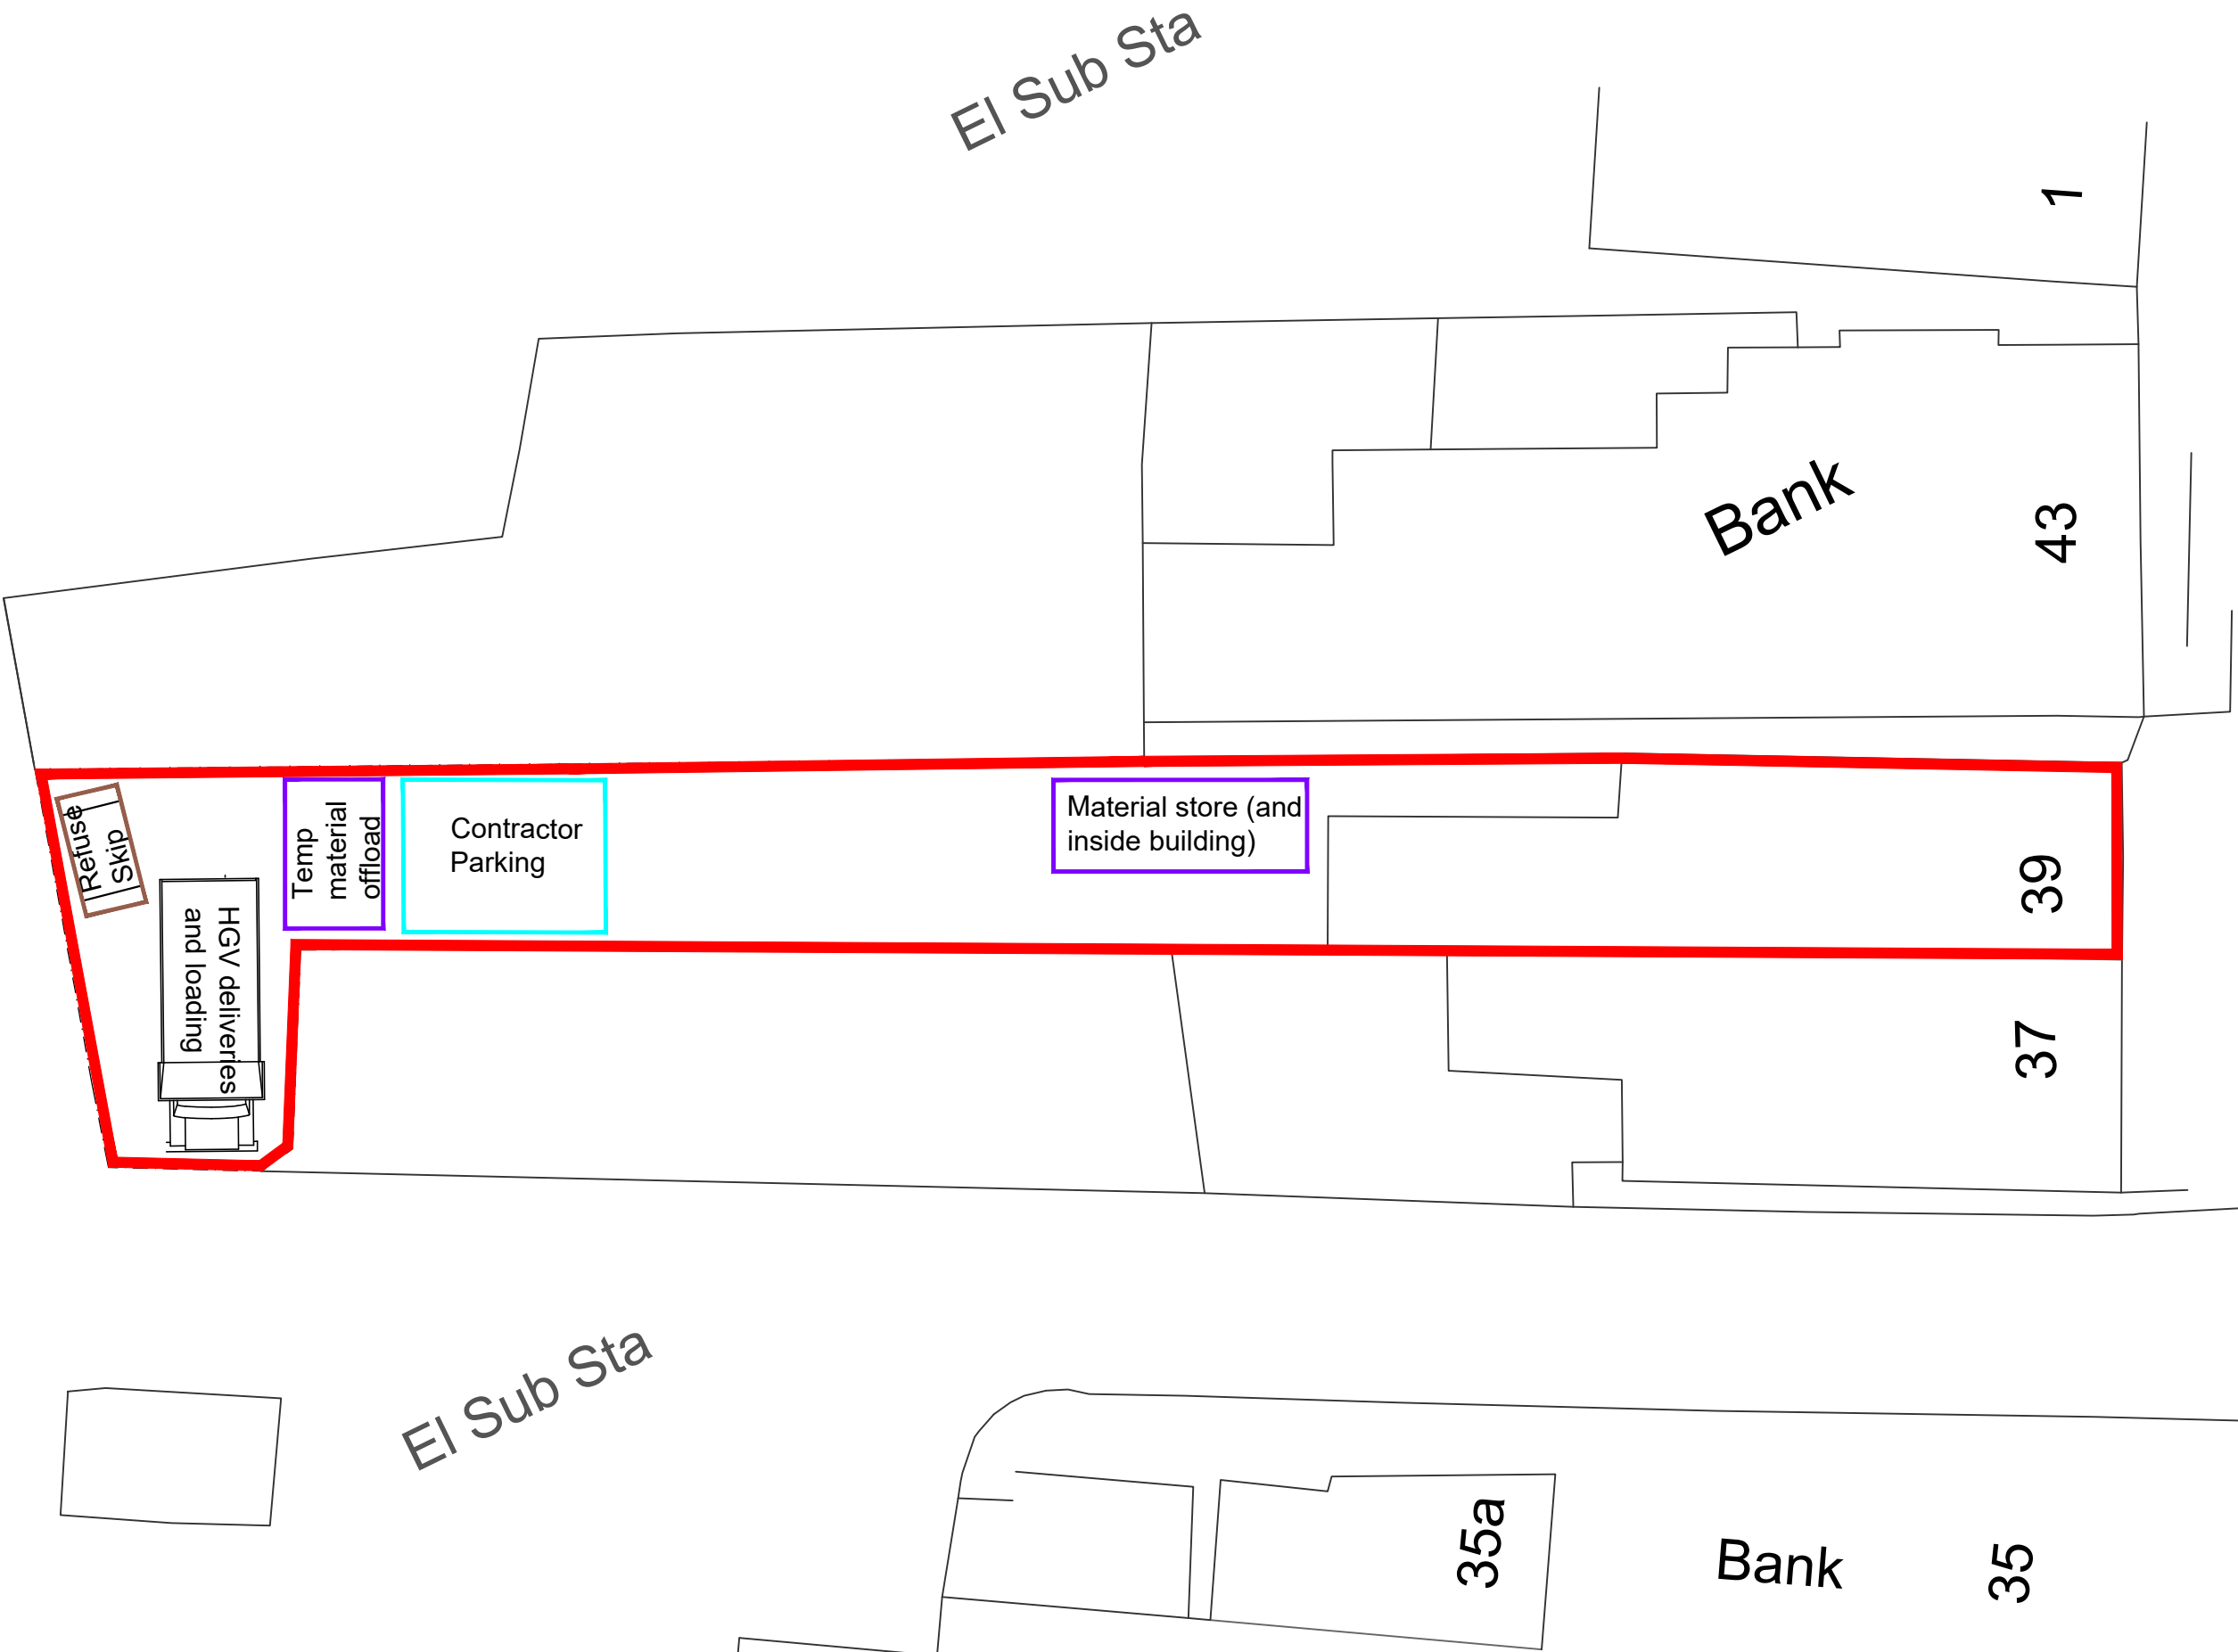

SCALE BAR 1:200

