

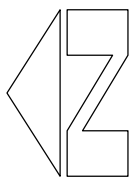


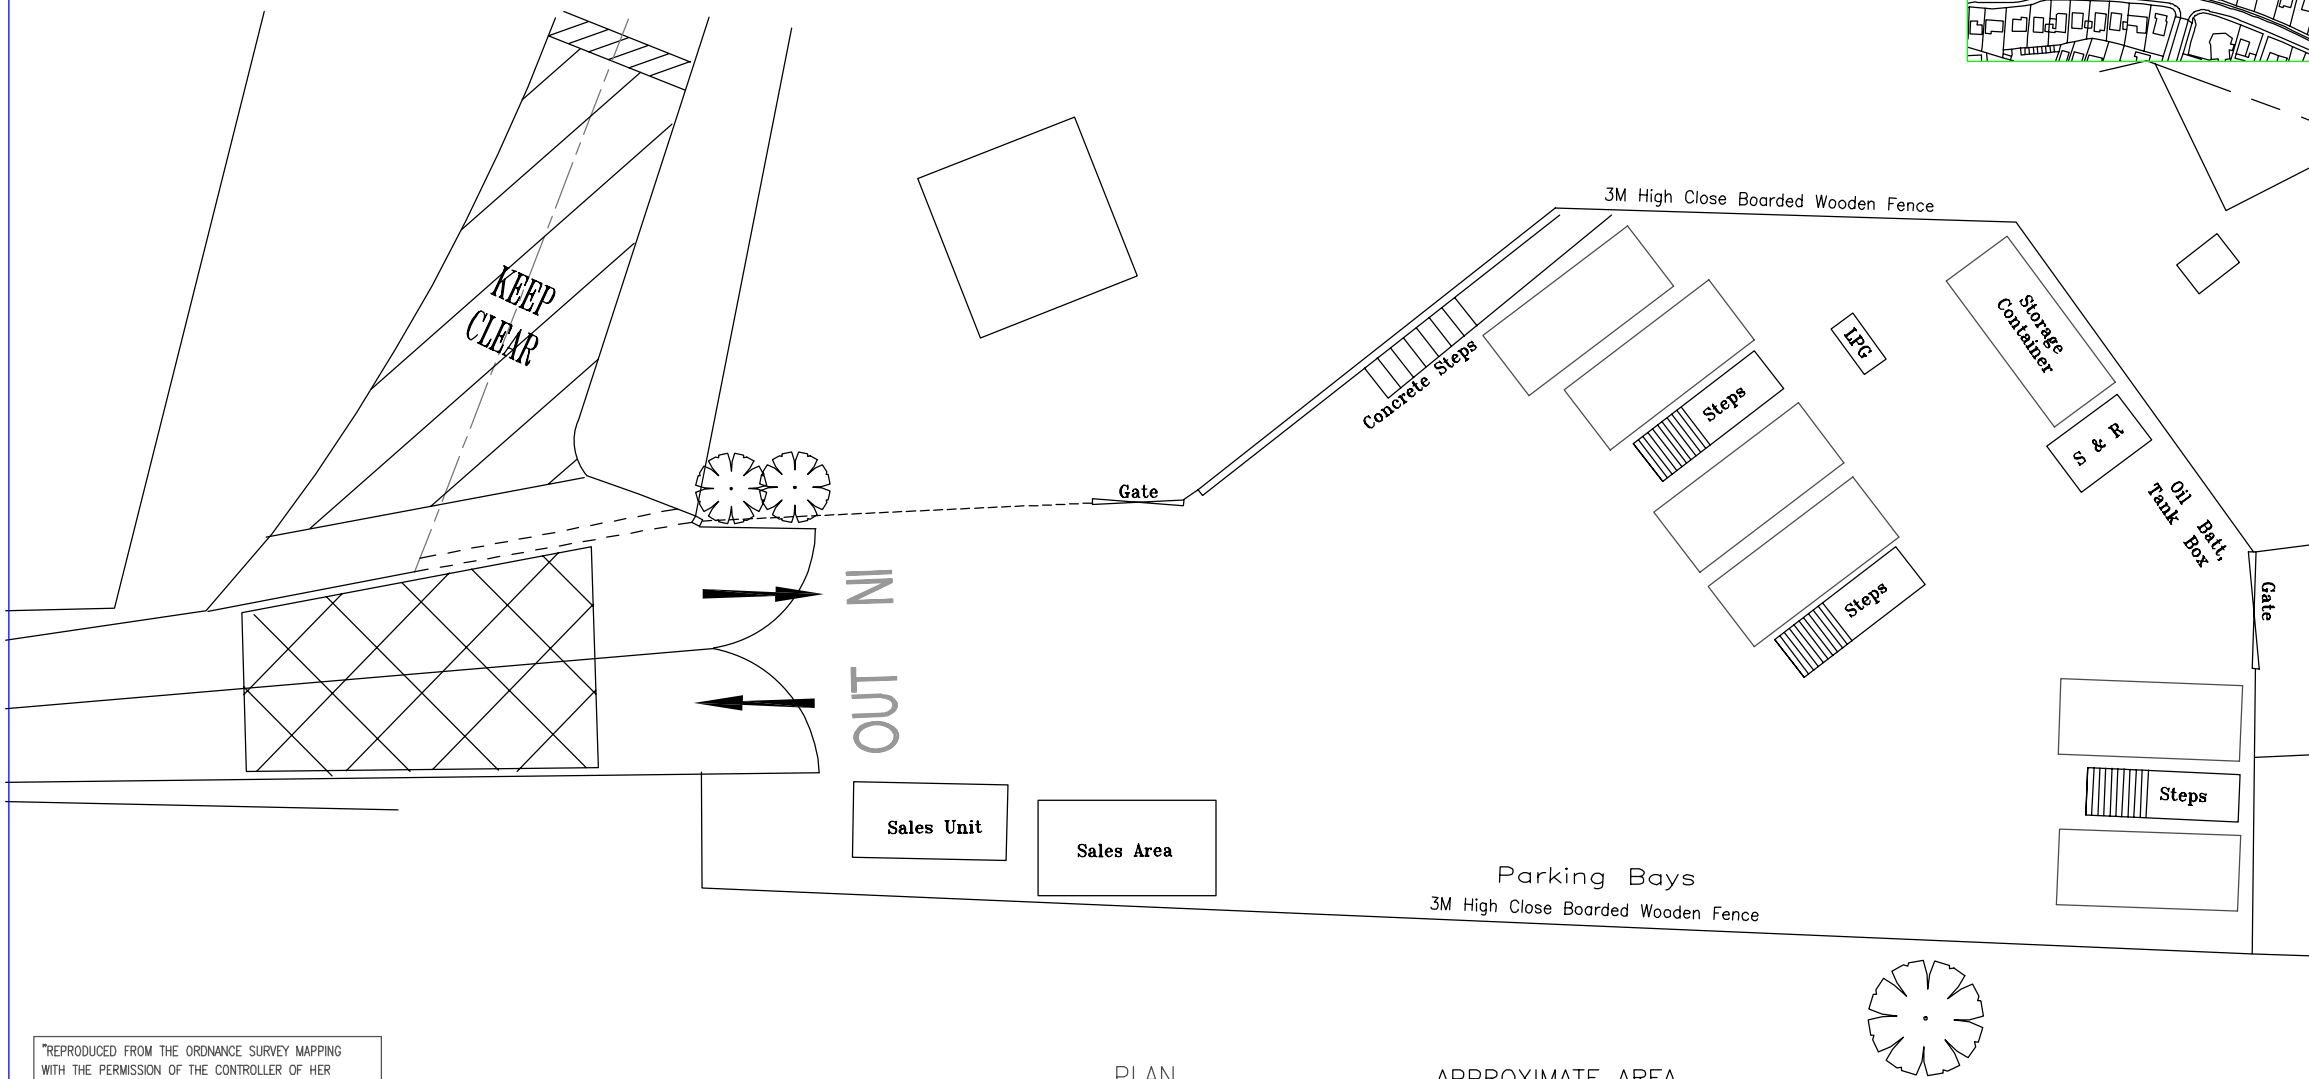

PLAN
SCALE 1/250

APPROXIMATE AREA
0.15 ACRES

"REPRODUCED FROM THE ORDNANCE SURVEY MAPPING
WITH THE PERMISSION OF THE CONTROLLER OF HER
MAJESTY'S STATIONERY OFFICE © CROWN COPYRIGHT
UNAUTHORISED REPRODUCTION INFRINGES CROWN COPYRIGHT
AND MAY LEAD TO PROSECUTION OR CIVIL PROCEEDINGS".
"HAMPSHIRE COUNTY COUNCIL, 076651".

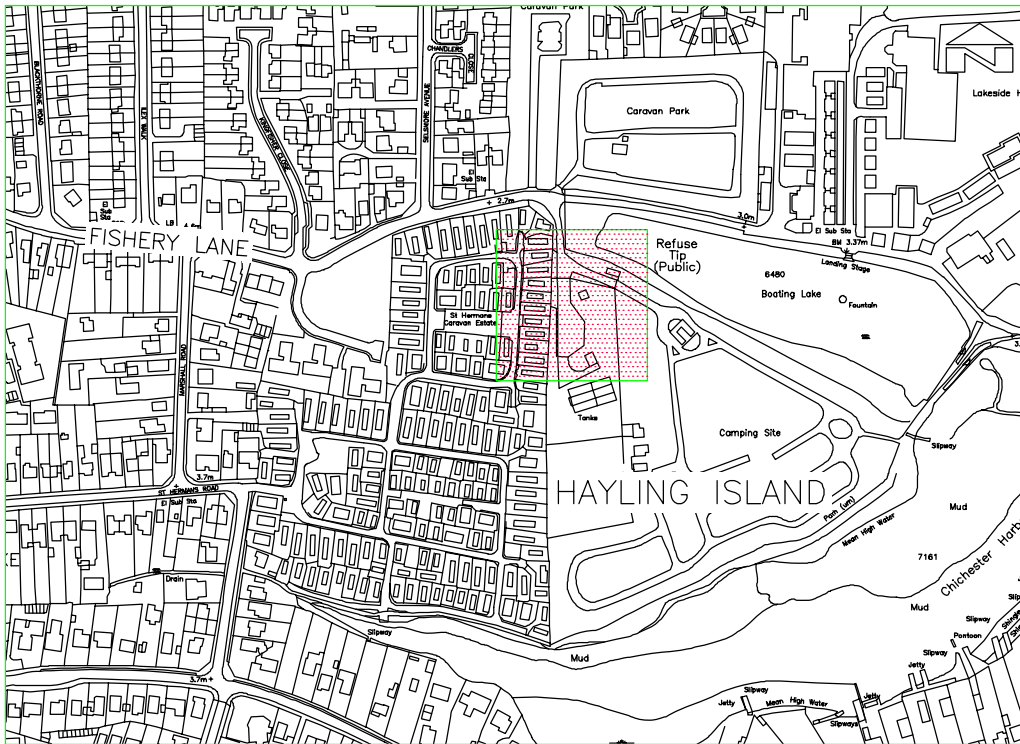

LOCATION PLAN
SCALE 1/5000

SZ7398

REV.	AMENDMENTS	DATE	DRAWN	CHKD	APPD
CONSULTANT					
<div><div></div><div><div>Hampshire</div><div>County Council</div></div><div></div><div><div>engineering</div><div>CONSULTANCY</div></div><div></div></div> <div>ALISON QUANT BSc MSc MRTPI, DIRECTOR OF ENVIRONMENT, THE CASTLE, WINCHESTER.</div>					
CLIENT					
WASTE MANAGEMENT					
SCHEME					
HAYLING ISLAND HWRC FISHERY LANE HAYLING ISLAND PO11 9NR (SINGLE-LEVEL SITE)					
JOB No.					
DRAWING TITLE					
INFORMATION PROVIDED BY: WESSEX LAND SURVEYORS 34 HIGH STREET MILFORD-ON-SEA LYMINGTON HANTS SO41 0QD					
HCC CADplot: 17-Jan-2008 at 2:35pm					
SCALE	DRAWN	CHECKED	SHEET No.		
AS SHOWN	R.W.				
DATE	CAD	APPROVED			
DECEMBER 07	L.M.H.				
DRG No.ISL-A			REV A	SUFFI	

HCC CADfile: C:\WORK\2007\HAYLING 2007\HAYLINGA3WORKING.dwg