
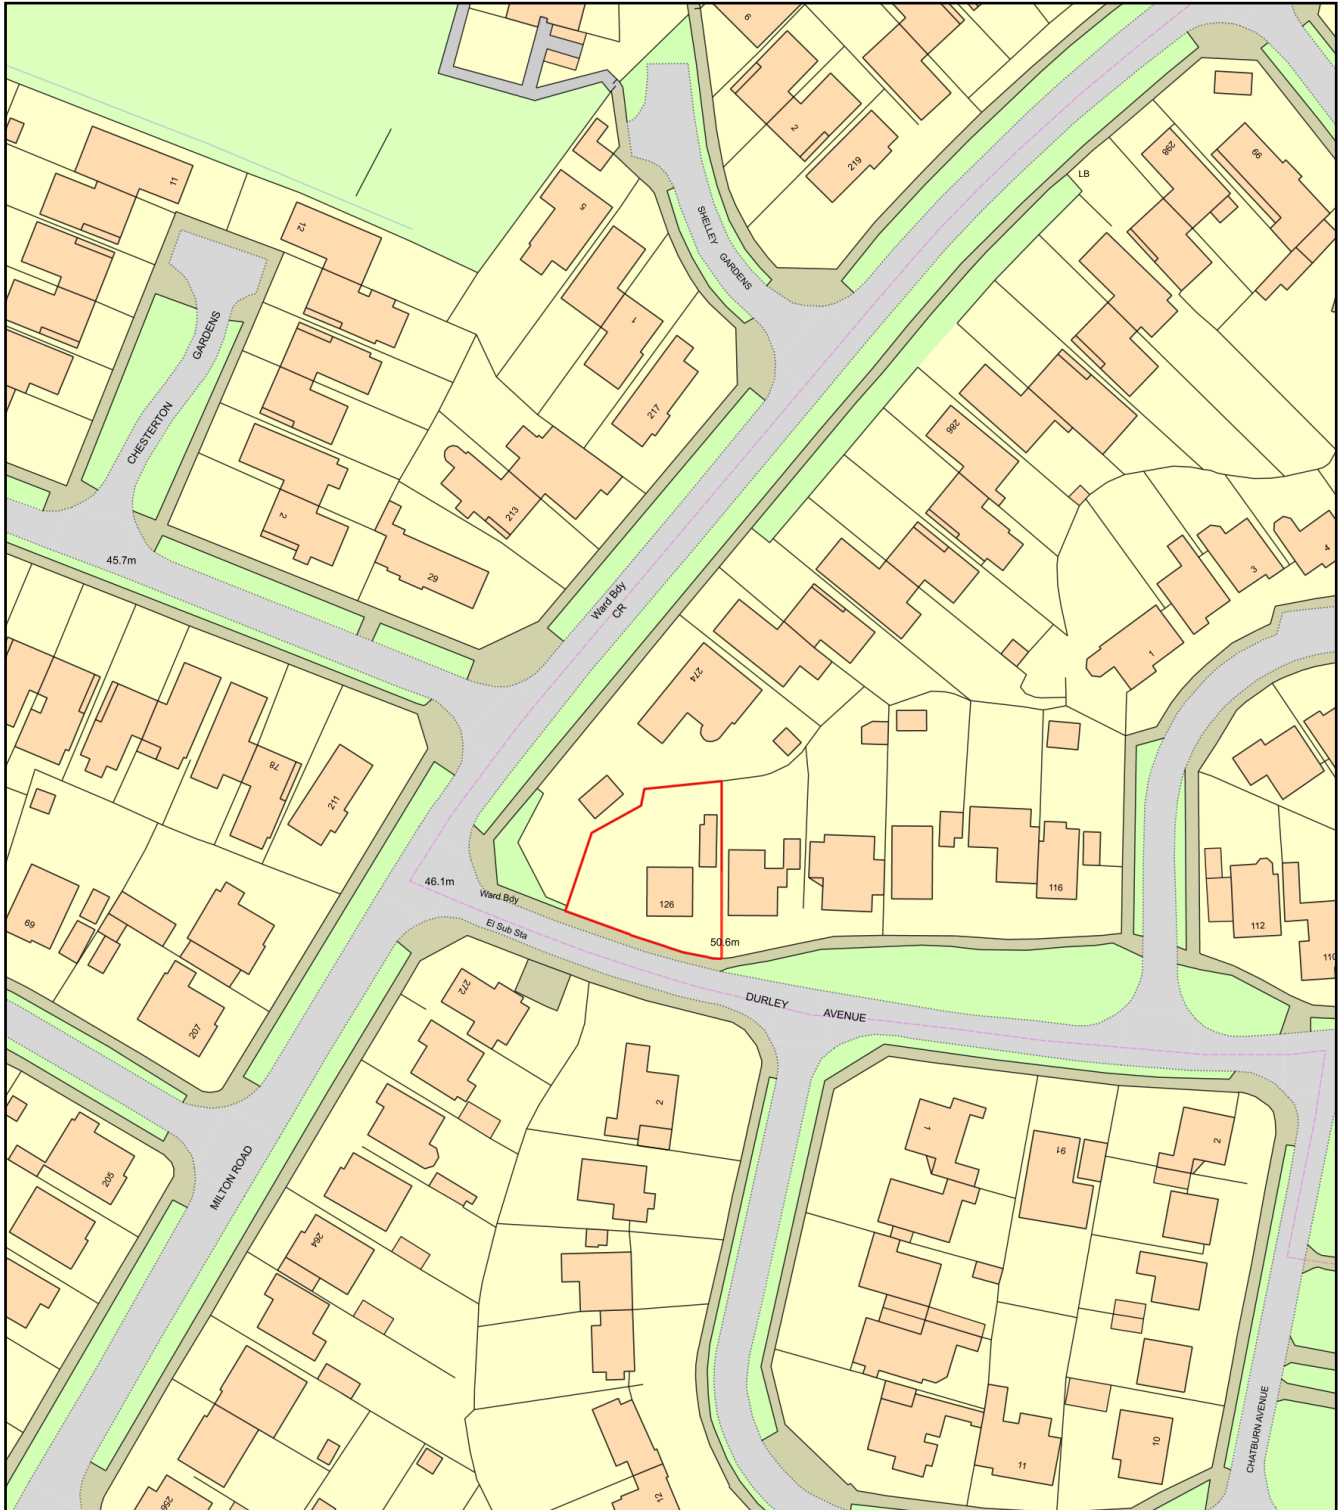
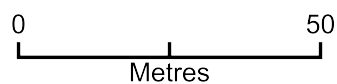


126 Durley Avenue, PO8 8TZ

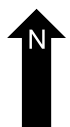

ReQuestaPlan 

Plan Produced for: Raymond Tricker

Date Produced: 04 Dec 2025

Plan Reference Number: TQRQM25338164801702

Scale: 1:1250 @ A4