




NOTES

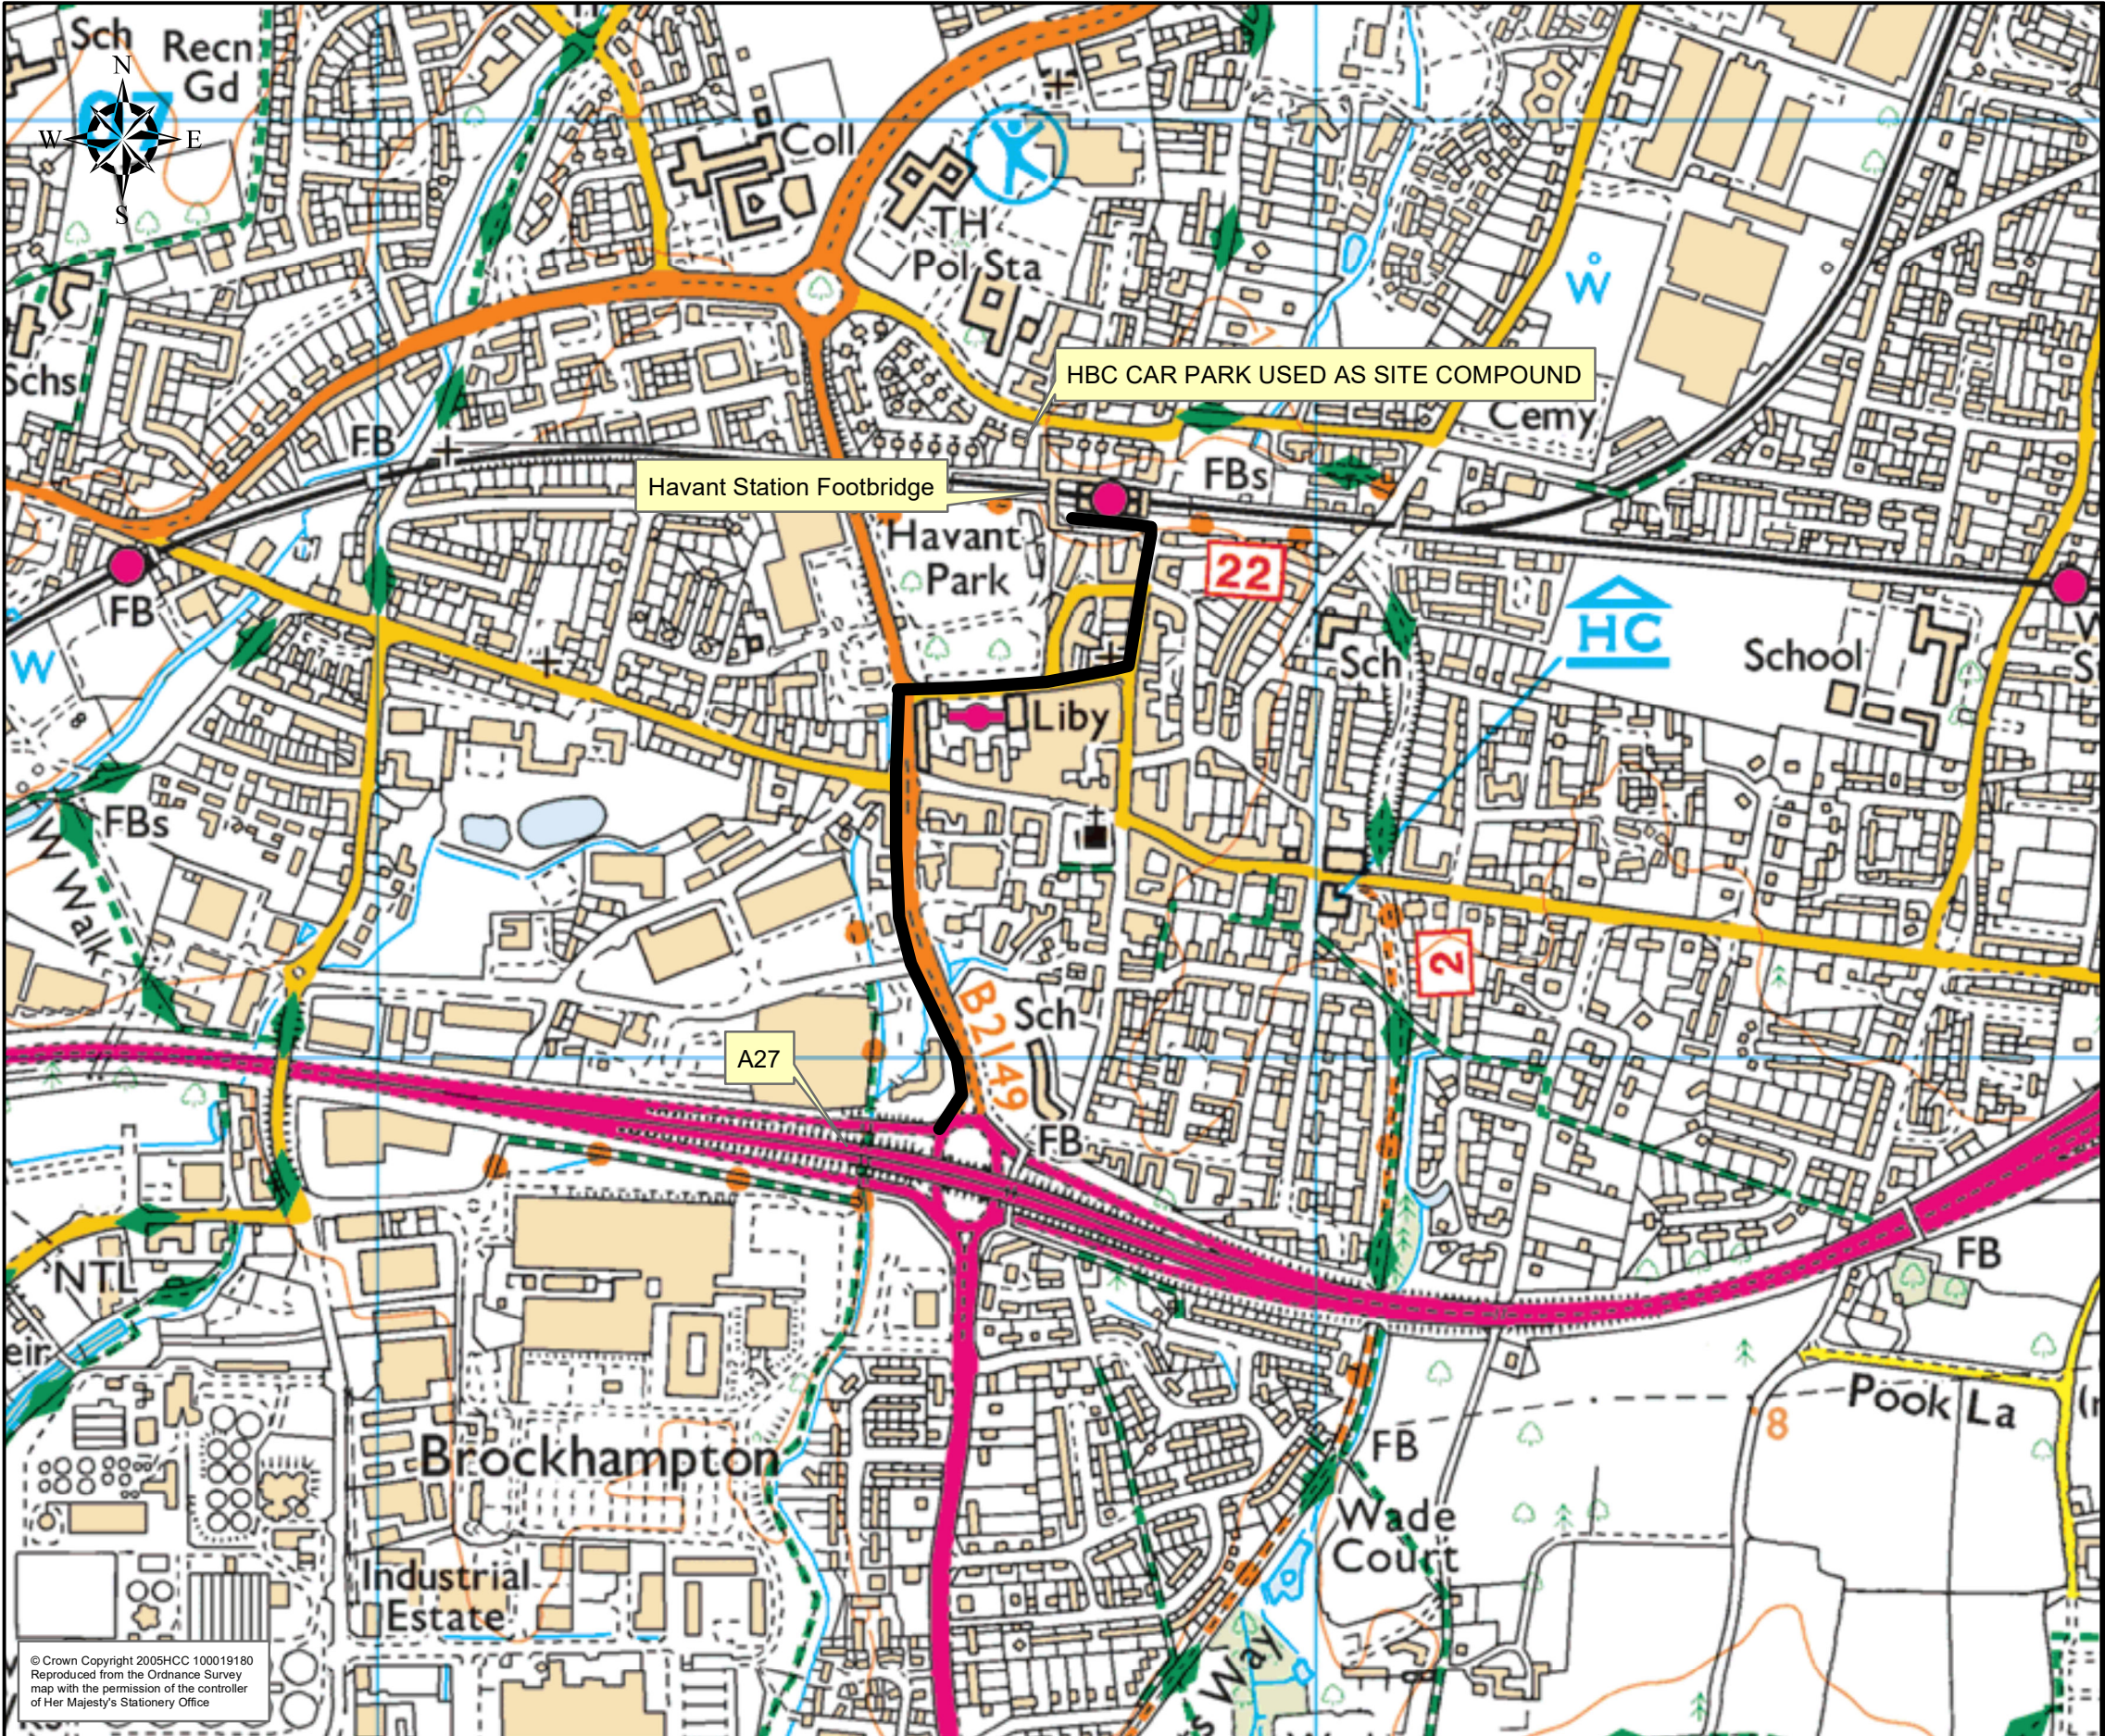

Hampshire
County Council

TIM LAWTON BEng CEng FICE FCIHT
ASSISTANT DIRECTOR OF
UNIVERSAL SERVICES

HGV/HCV delivery route
from A27 to south end of the works

AWS

ADVANCE WARNING SIGN

#

ROAD CLOSED /
ROAD CLOSED AHEAD SIGNS

#

DIVERSION SIGNS /
SPECIAL SIGNS

DRAWN
JW

CHECKED
GG

Scheme Number :-

Scheme Title :- FB560 Havant Station Footbridge Replacement

Amendment - Drawing status changed following discussions with the planners

Amendment

Amendment

Date: 19.11.25

Date

Date

Chk: GG

Chk

Chk

DRAWING TITLE:
INDICATIVE HGV DELIVERY ROUTE (1)

DRG NO.
C.J009595-HES-SGN-FB560-DR-S-1714

REV P02