

Key / Legend

T1 Ash — Common name
Tree number

Stem position- based on supplied topographical survey; (where stem centre is not shown on survey, stem centre is estimated); Stem centre is colour coded as per BS:5837 Category


Root Protection Area - adjusted to factors on site

Hatched area represents Root Protection Area (RPA); hatched area is colour coded as per BS:5837 Category

Crown spread colour coded as per BS:5837 Category

BS:5837 Category Colour Codes

A B C U

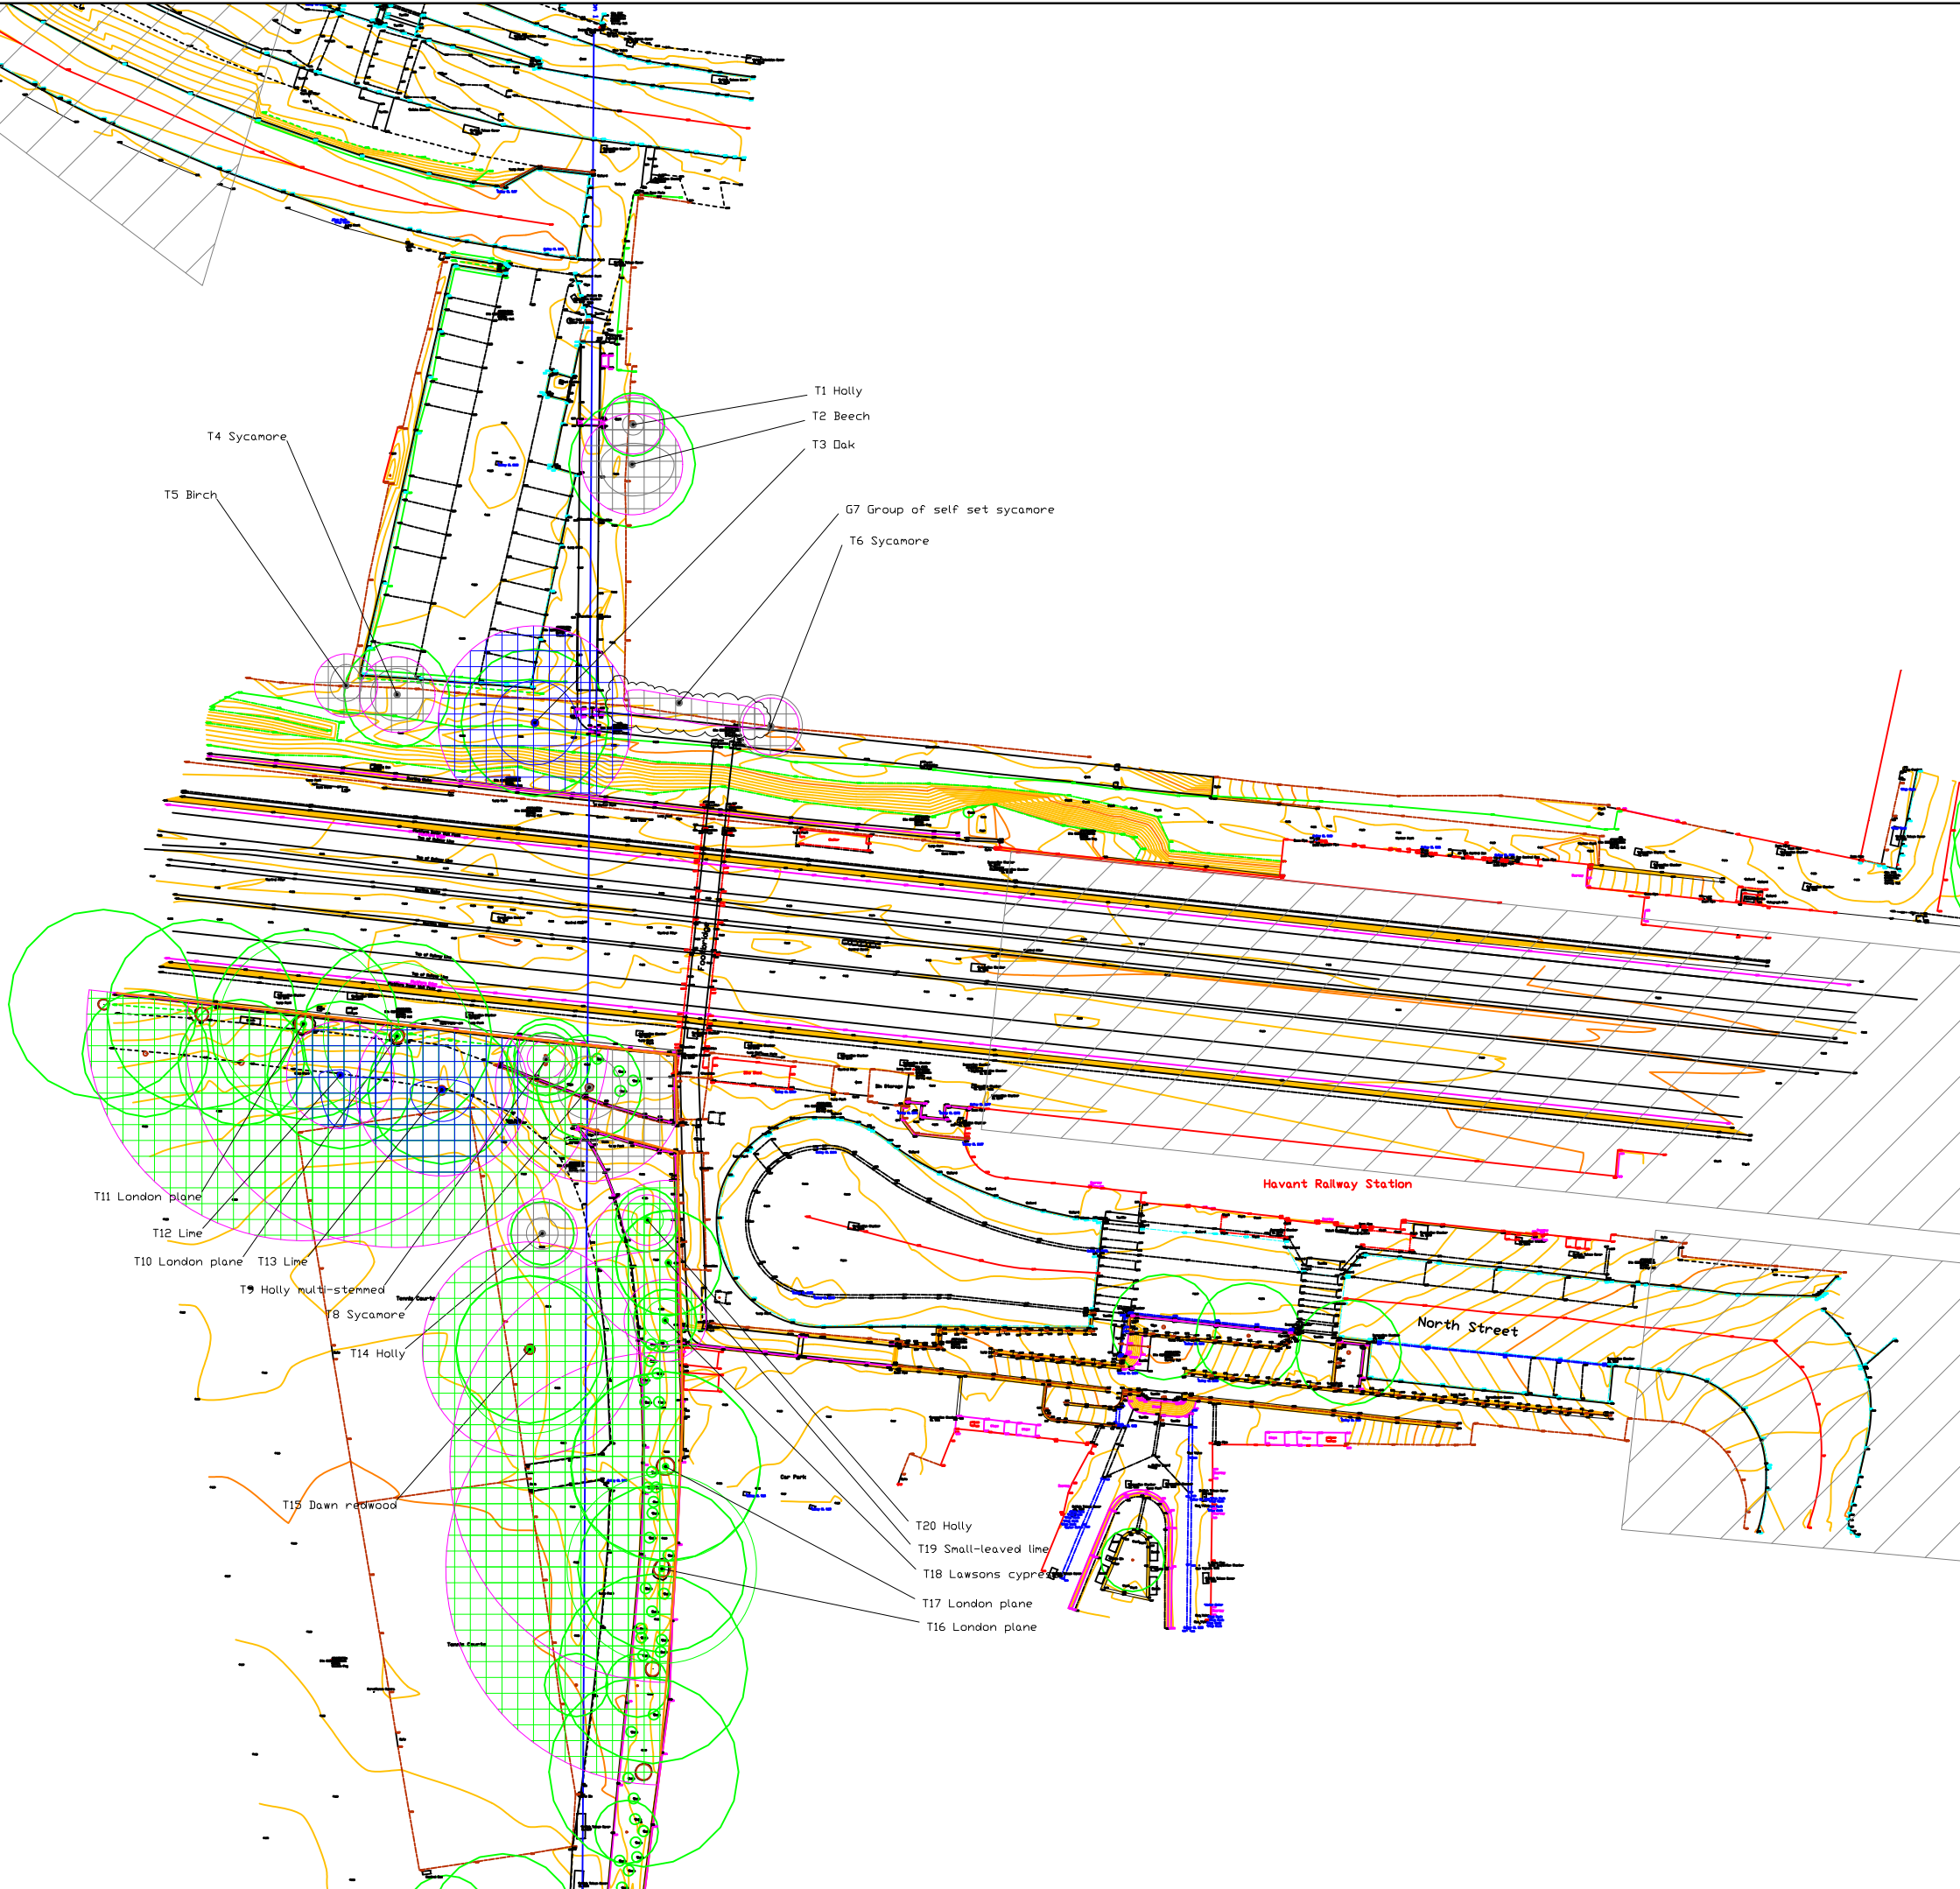

Client
Client

Project Title
**Havant Station
FB Replacement**

Drawing Title
**Tree Constraint
Plan**

Drawing File No
**P-HBD-HvntStn
Ftbrdg-SS24762-
TCP-1.5**

Scale
1:200 @ A3

Drawing issue
1.5

Drawn By
SK

Drawing status

Hampshire Universal
Services
ARBORICULTURE

Hampshire Highways Arboriculture
Bishops Waltham Depot
Botley Road, Bishops Waltham, Hampshire, SO32 1DR
Email: arbconsult@hants.gov.uk

Revisions			
Rev no:	Rev notes:	Rev date:	Rev by: