


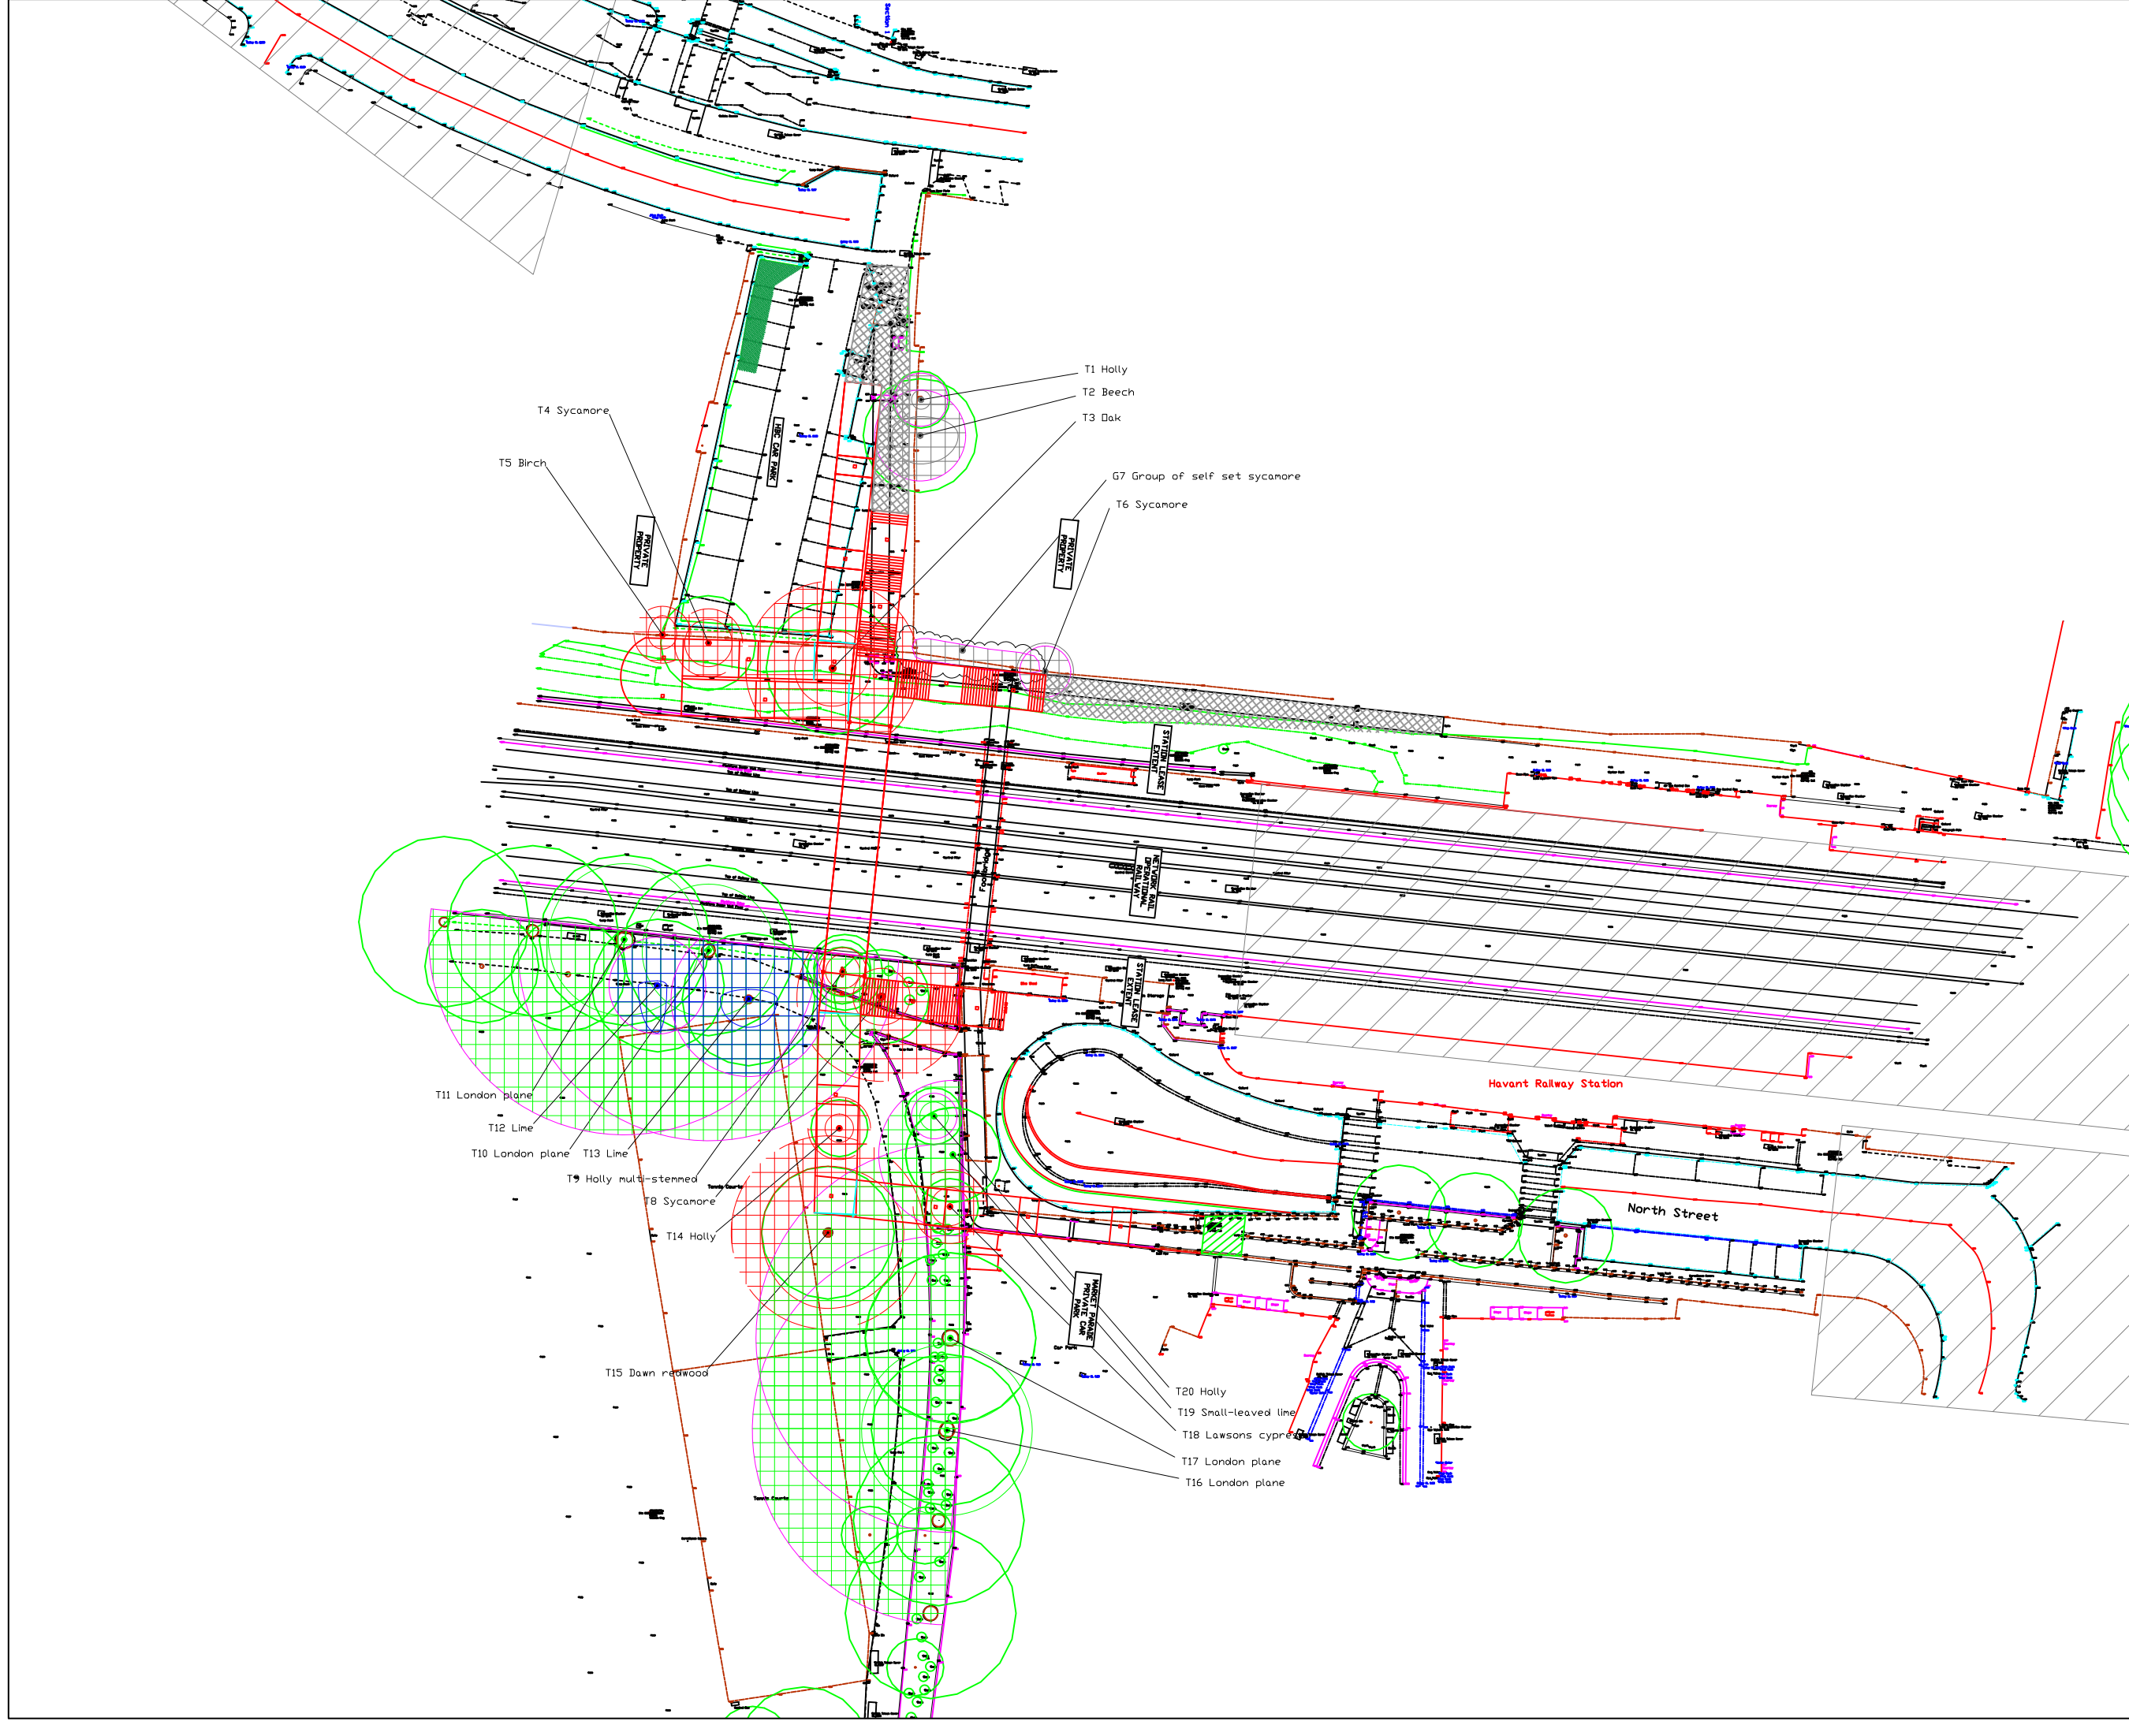

Key / Legend

T1 Ash — Common name
Tree number

Sten position- based on supplied topographical survey; (where sten centre is not shown on survey, sten centre is estimated); Sten centre is colour coded as per BS:5837 Category

Root Protection Area - adjusted to factors on site

Hatched area represents Root Protection Area (RPA); hatched area is colour coded as per BS:5837 Category

Crown spread colour coded as per BS:5837 Category

BS:5837 Category Colour Codes

A B C U

Client
Client

Project Title
Havant Station
FB Replacement

Drawing Title
Tree Removals
Plan Proposed GA

Drawing File No
P-HBD-HvntStn
Ftbrdg-SS24762-
TRP-1.5Proposed GA

Scale Drawing issue
1:200 @ A3 1.5

Drawn By
SK

Hampshire Universal
Services
ARBORICULTURE

Hampshire Highways Arboriculture
Bishops Waltham Depot
Botley Road, Bishops Waltham, Hampshire, SO32 1DR
Email: arbconsult@hants.gov.uk

Revisions			
Rev no:	Rev notes:	Rev date:	Rev by: