


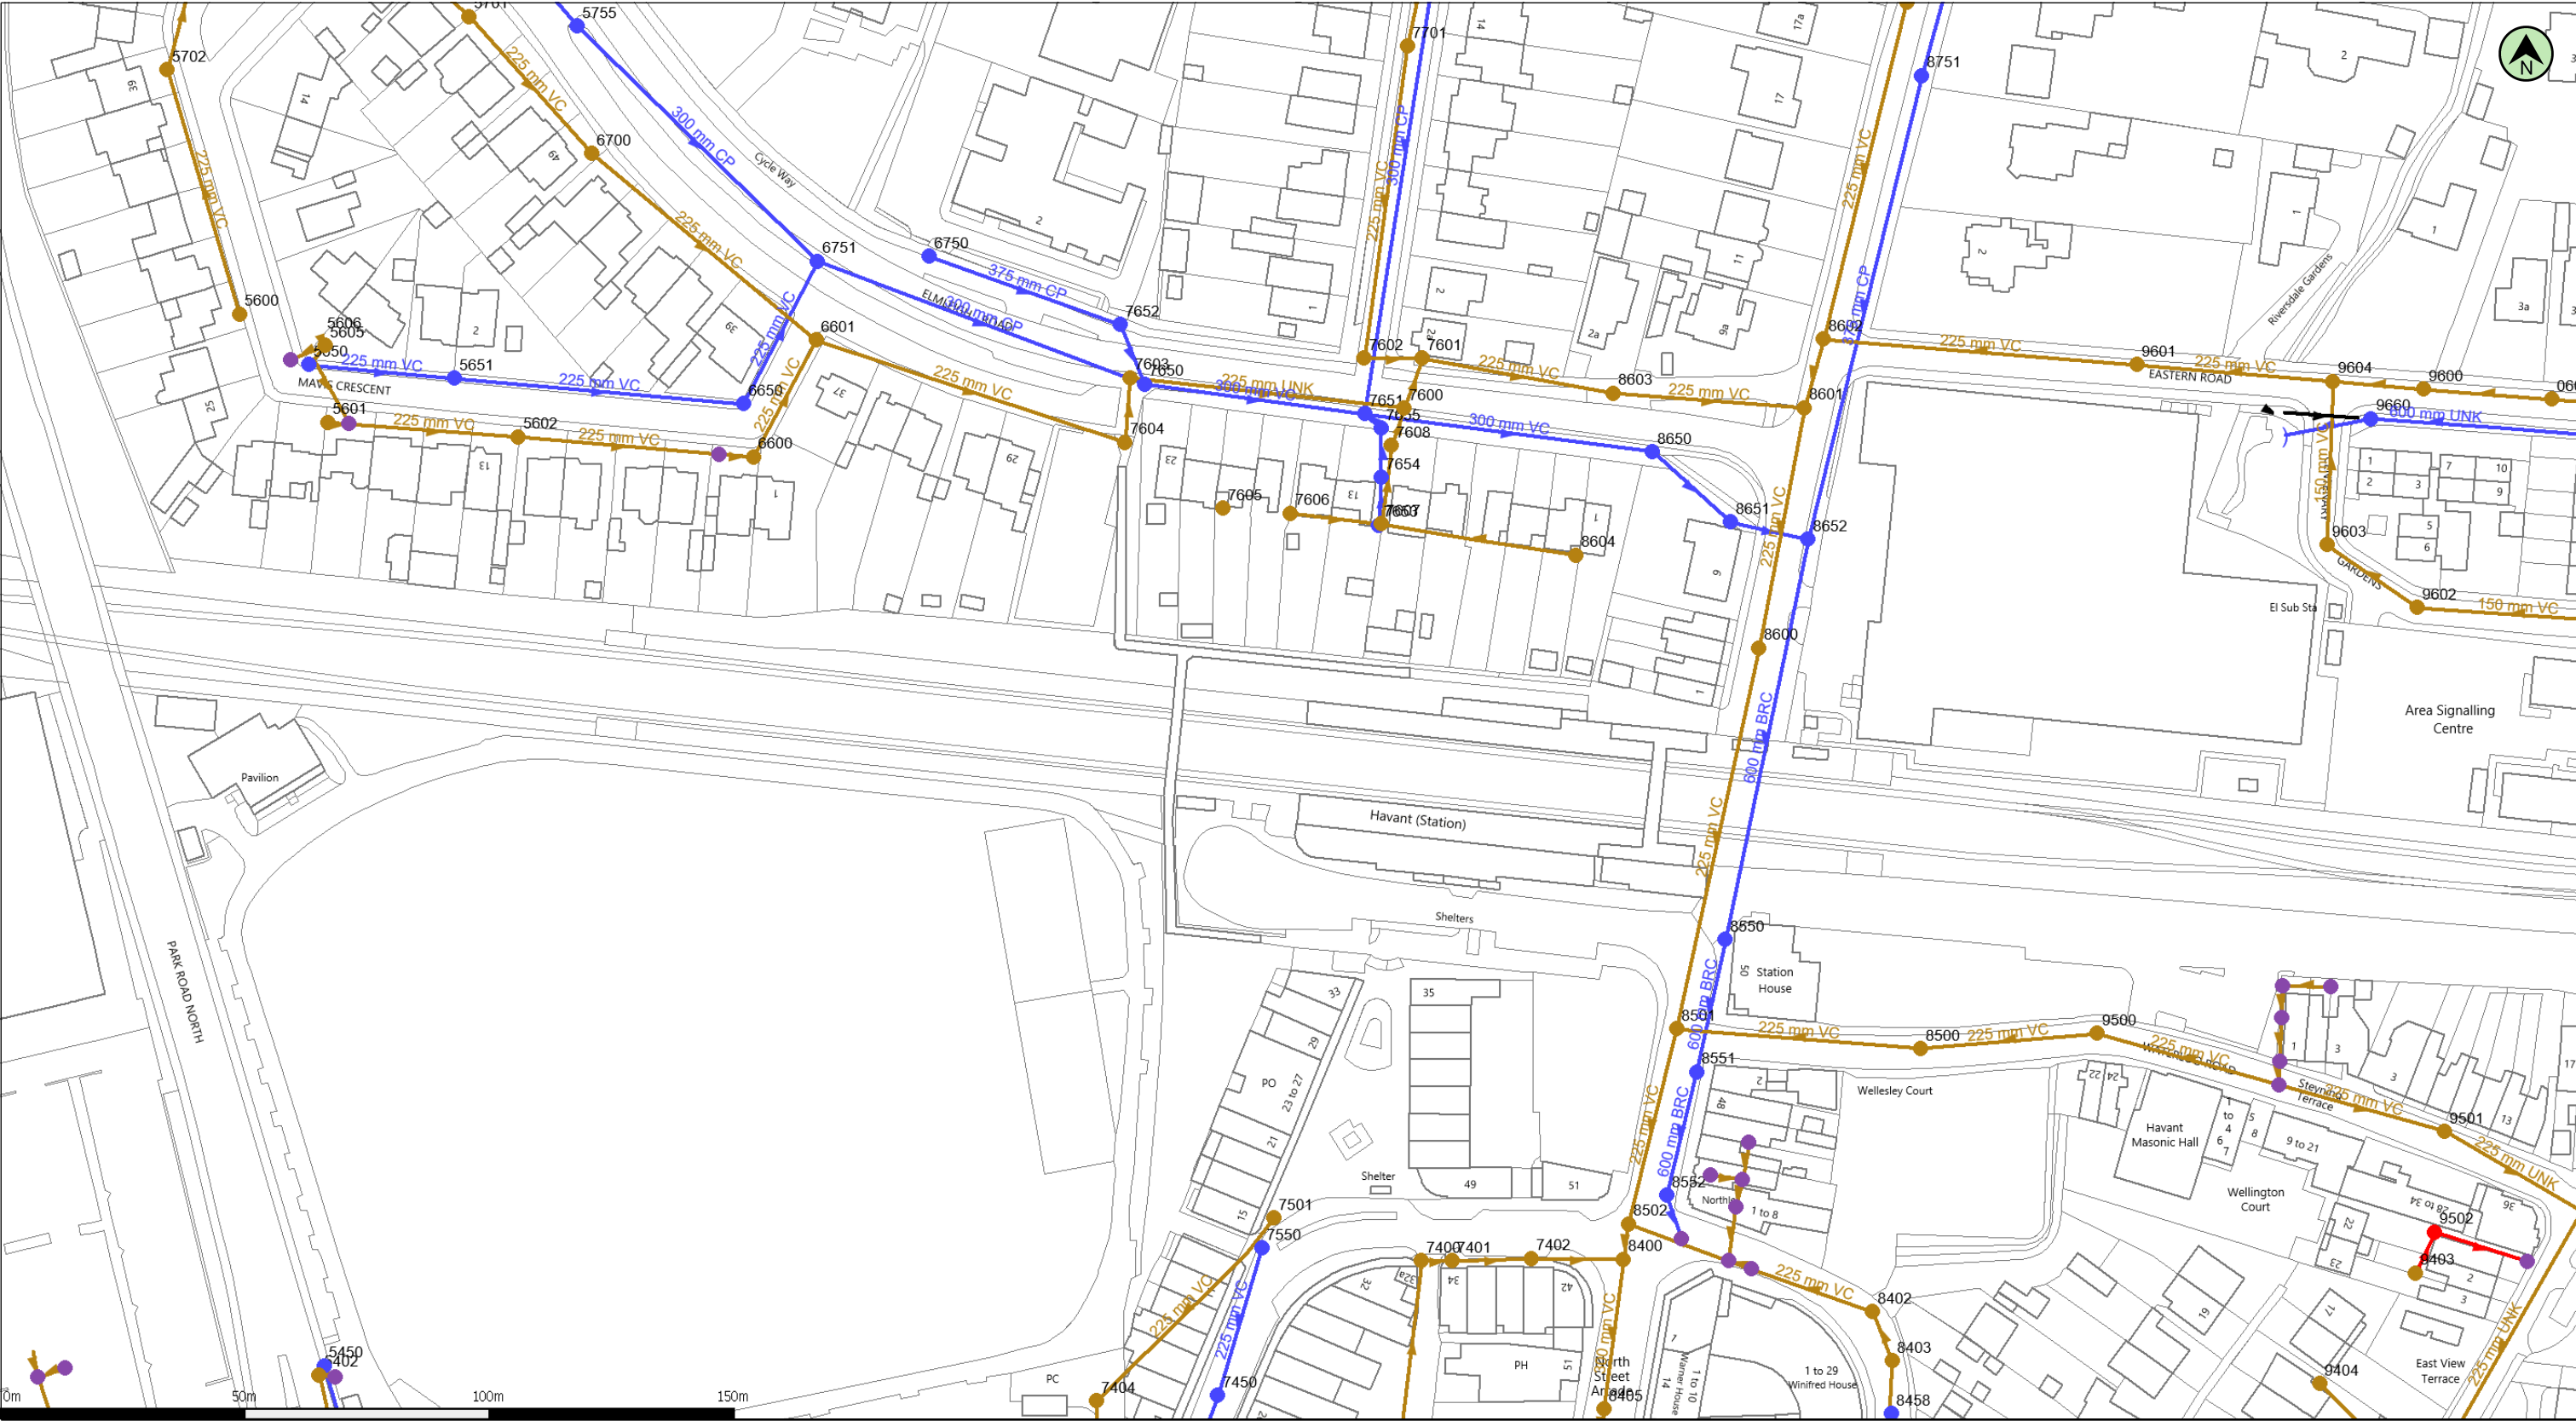

(c) Crown copyright and database rights 2025 Ordnance Survey AC0000808122

Date: 07/04/25

Scale: 1:1319

Map Centre: 471745,106611

Data updated: 20/03/25

Wastewater Plan A3
Powered by digdat

The positions of pipes shown on this plan are believed to be correct, but Southern Water Services Ltd accept no responsibility in the event of inaccuracy. The actual positions should be determined on site. This plan is produced by Southern Water Services Ltd (c) Crown copyright and database rights 2025 Ordnance Survey AC0000808122. This map is to be used for the purposes of viewing the location of Southern Water plant only. Any other uses of the map data or further copies is not permitted.

WARNING: BAC pipes are constructed of Bonded Asbestos Cement.

WARNING: Unknown (UNK) materials may include Bonded Asbestos Cement.

Foul Gravity Sewer	Combined Gravity Sewer	Culverted Water Course or Treated Effluent	Surface Water Gravity Sewer
Rising Main, Vacuum or Syphon	Combined Outfall	Surface Water Outfall	Surface Water Inlet
Foul Manhole	Foul Pumping Station	Water Treatment Works	Section 104 Area
Combined Pumping Station	Surface Water Pumping Station	Building Over Agreement Area	Combined Manhole
Surface Water Manhole	Side Entry Manhole, Demarcation Chamber, Dummy Manhole or Surface Water Soakaway		

hussaini.giwa@hants.gov.uk

Hartnells Farm, Ph4



