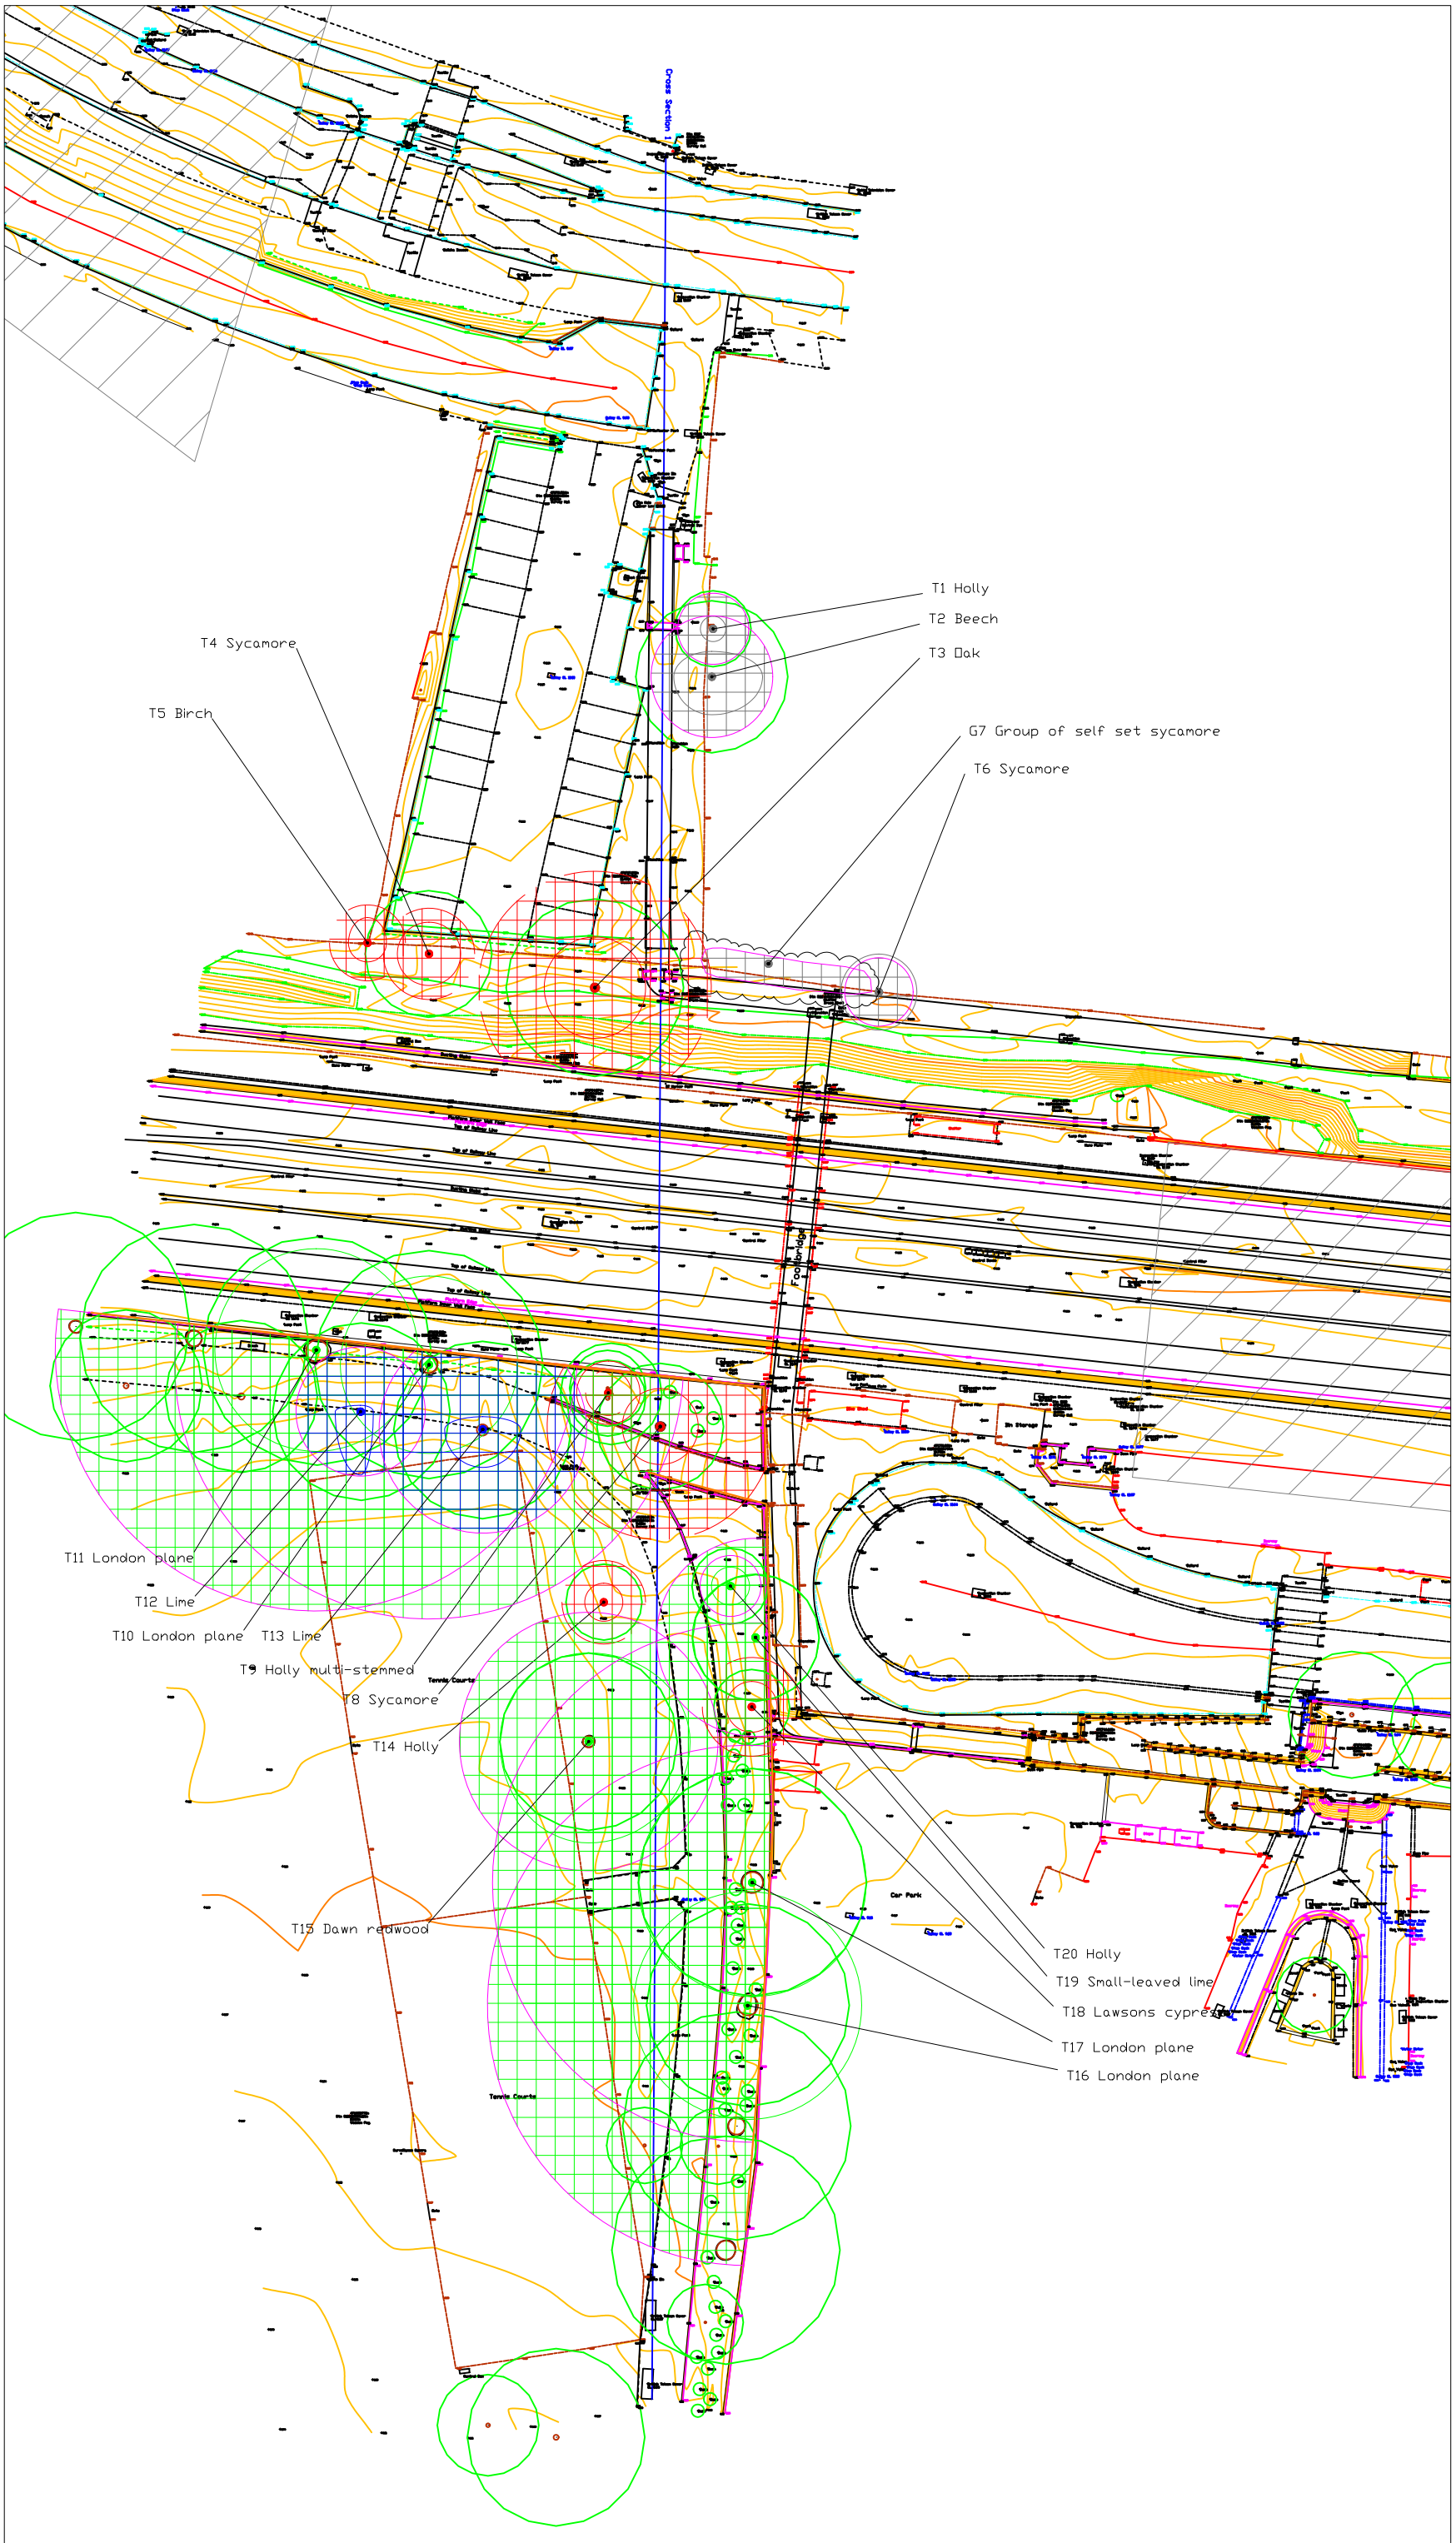

Key / Legend

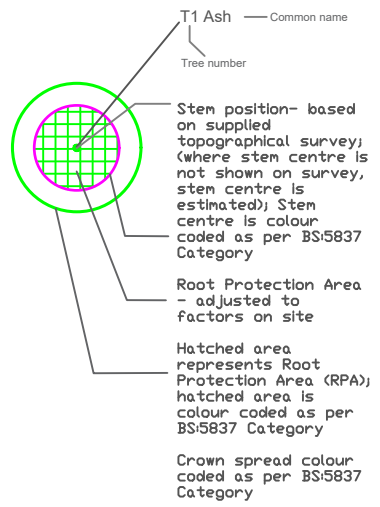

BS:5837 Category Colour Codes

A B C U

Tree to be removed

Scheme Title

Havant Station FB Replacement

Drawing Title

Tree Removals Plan

Drawing File No

P-HBD-HvntStn Ftbrdg-SS24762-TRP-1.5

Rev

1.5

Scale

1:200 @ A3