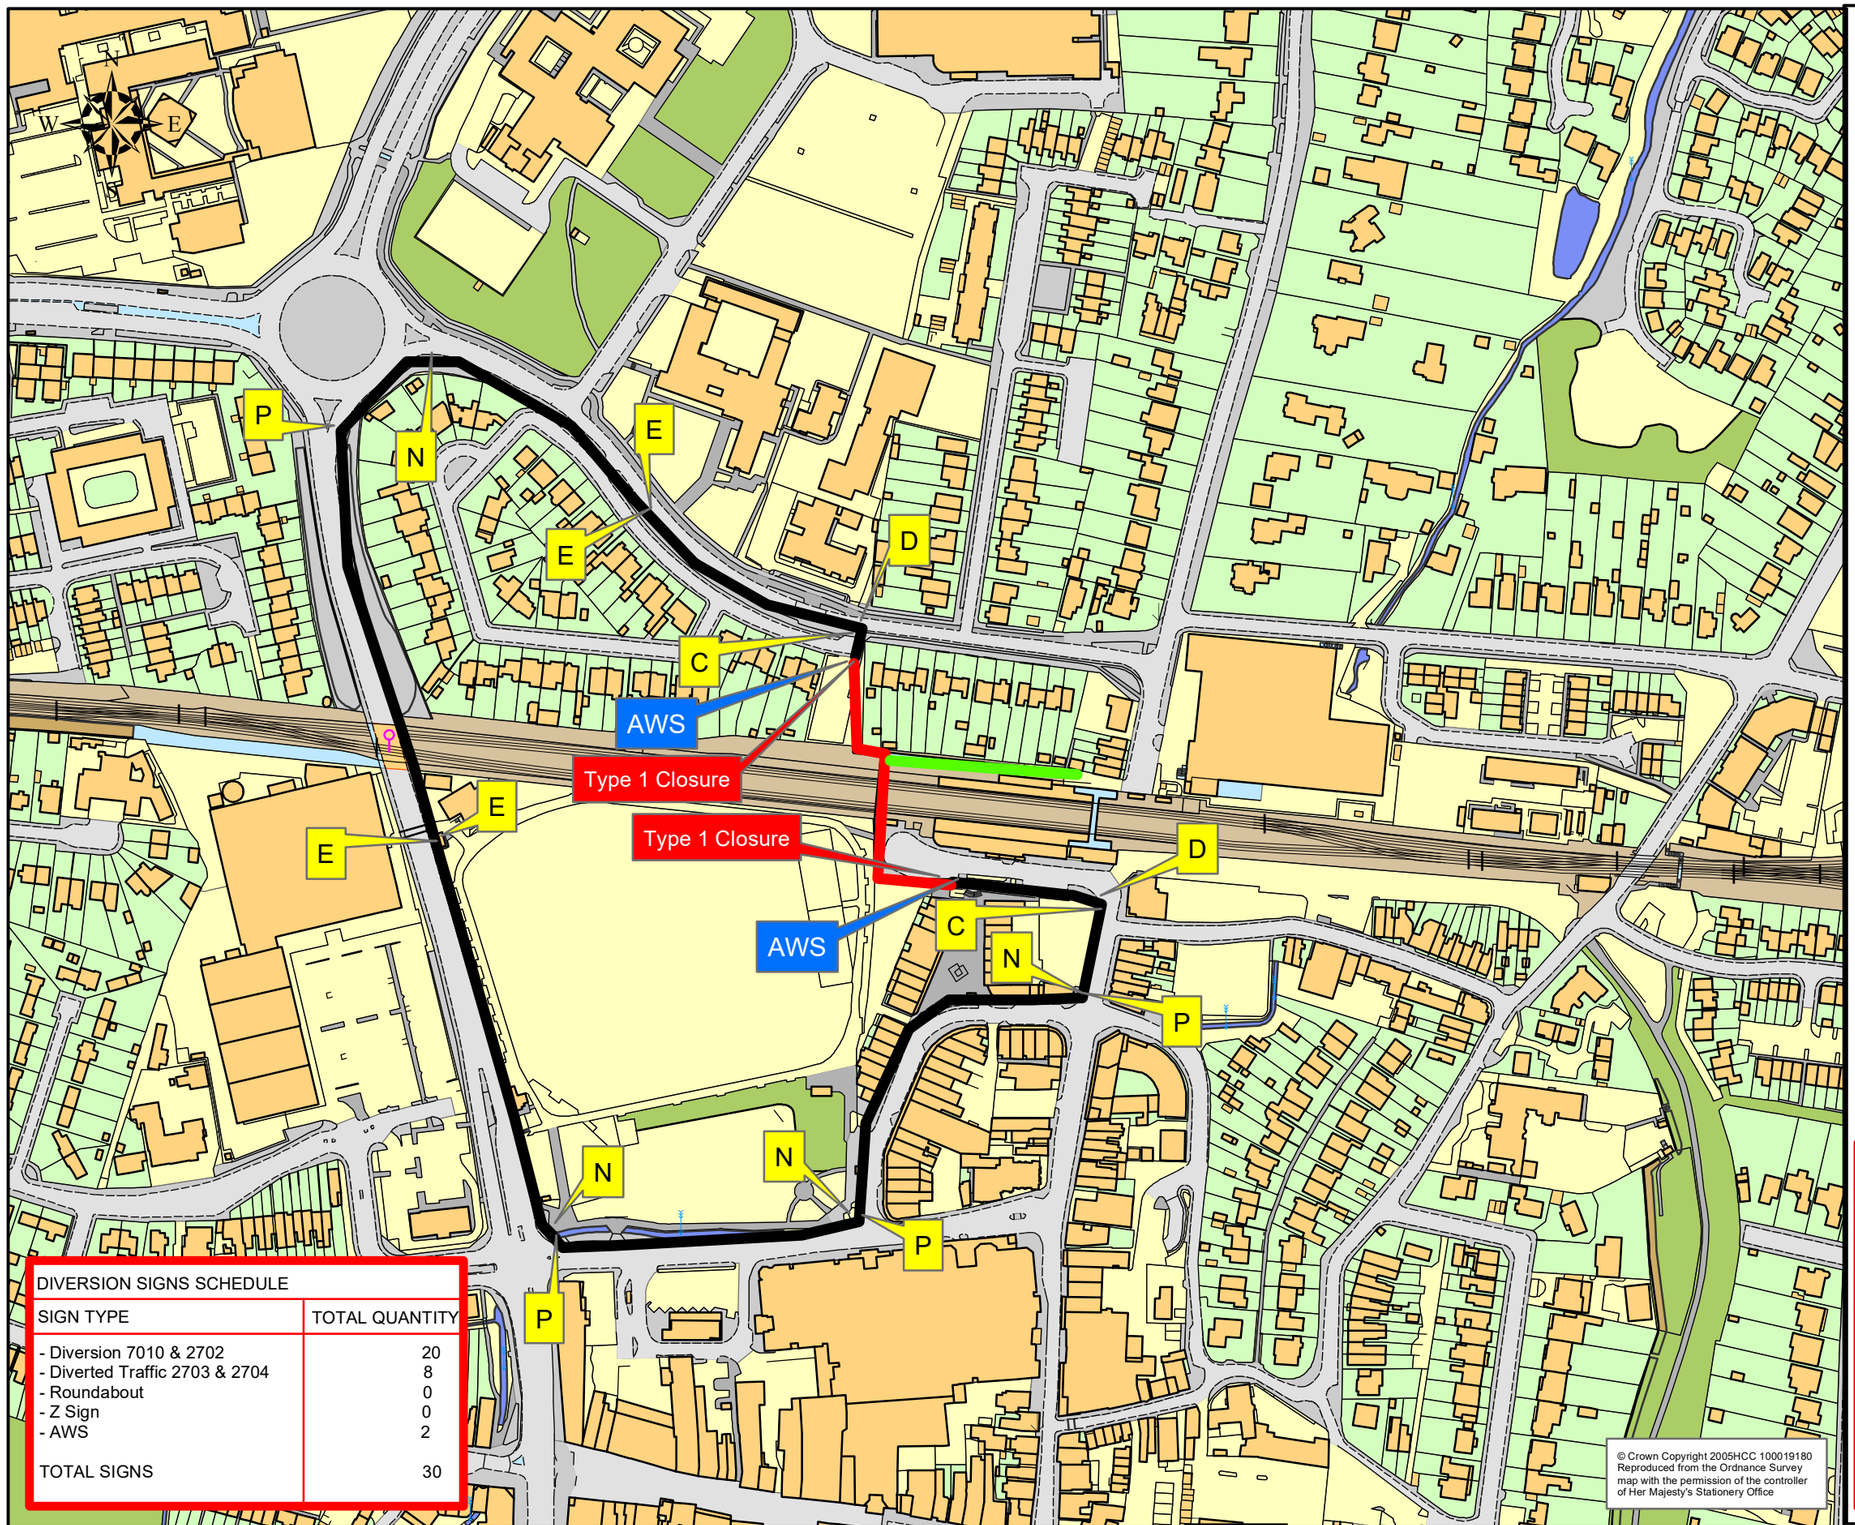

DIVERSION SIGNS SCHEDULE	
SIGN TYPE	TOTAL QUANTITY
- Diversion 7010 & 2702	20
- Diverted Traffic 2703 & 2704	8
- Roundabout	0
- Z Sign	0
- AWS	2
TOTAL SIGNS	30

© Crown Copyright 2005HCC 100019180
Reproduced from the Ordnance Survey map with the permission of the controller of Her Majesty's Stationery Office

NOTES

1. TRAFFIC MANAGEMENT
All traffic management shall comply with the Traffic Signs Manual Chapter 8 2009.

2. CLOSURE POINTS AND GATEMEN
All closure points shall refer to HCC10/M/300 & HCC10/M301. Gatemen or pedestrain marshalls are shown as: X

MAXIMUM NUMBER OF GATEMEN REQUIRED FOR THE SCHEME: 0

3. ADVANCE WARNING SIGNS
Advance warning signs to Drg HCC10/C147 are to be erected on site two weeks prior to works commencing.

4. RESTRICTED HOURS
The works on the site are restricted to between 0930 to 1600.

5. DIVERSION SIGNS KEY
For standard diversion signs refer to list on right.

6. DIVERSION SPEED LIMIT
See speed limit as indicated on drawings.

7. SCHEME INFORMATION SIGNS
HCC scheme sign boards to drawing HCC10/C/145 Type 1 to be erected on site 2 weeks prior to the works commencing and are to remain throughout the duration of the works. Signs are to be removed approximately 1 week afrter completion of works and taken off site to store.

A ROAD CLOSED
B ROAD AHEAD CLOSED
C Diversion ←
D Diversion →
E Diversion ↑
F Diversion Ends
G Diversion 0 yds
H ← Diverted Traffic
J Diverted Traffic ↑
K Diverted Traffic →
L Diverted Traffic
M Diverted Traffic
N Diverted Footpath
P Diverted Footpath
Q
R
S ACCESS ONLY
T THIS ROAD WILL BE CLOSED ON FOR DAYS
U DIVERTED TRAFFIC
V DIVERTED TRAFFIC
W DIVERTED TRAFFIC
X DIVERTED TRAFFIC
Y BUSINESSES OPEN AS USUAL
Z

Note - sign locations displayed on this plan are indicative only. Actual positions on site may vary. Signs shall be set out in suitable and safe positions by a competent traffic management contractor. Signs shall not obstruct sight lines for road users.

Hampshire County Council

TIM LAWTON BEng CEng FICE FCIHT
ASSISTANT DIRECTOR OF
UNIVERSAL SERVICES

EXTENT OF CLOSURE
DIVERSION ROUTE
ROUTE CLOSED PRIOR TO WORKS
X GATEMAN

AWS ADVANCE WARNING SIGN
ROAD CLOSED / ROAD CLOSED AHEAD SIGNS
DIVERSION SIGNS / SPECIAL SIGNS

DRAWN BHS
CHECKED GG

SCHEME NUMBER :-
SCHEME TITLE :- FB560 Havant Station Footbridge Replacement

Amendment	Date	Chk
Amendment - Drawing status changed following discussions with the planners	Date: 19.11.25	Chk: GG
Amendment	Date	Chk
Amendment	Date	Chk

DRAWING TITLE PEDESTRIANS & CYCLISTS WEST DIVERSION ROUTE

DRG NO. C.J009595-HES-SGN-FB560-DR-S-1713

REV P02