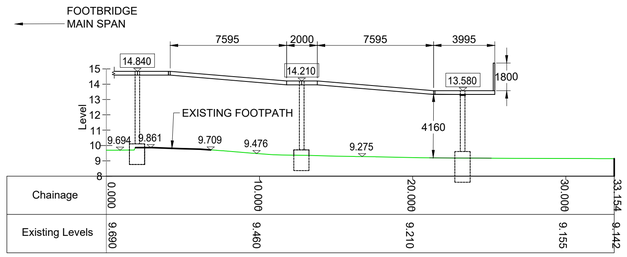

Section A-A
SCALE 1:200

NOTE: FOUNDATIONS OUTLINE ARE INDICATIVE ONLY. REFER TO 4.

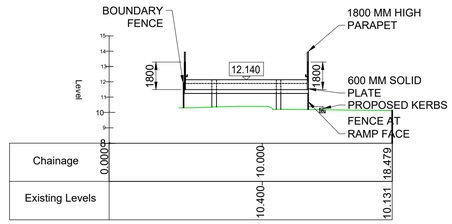

Section C-C
SCALE 1:200

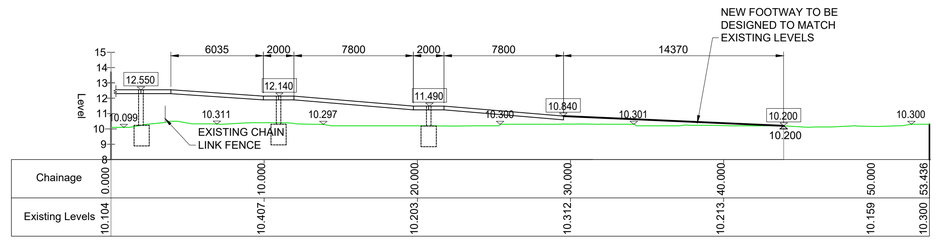

Section B-B
SCALE 1:200

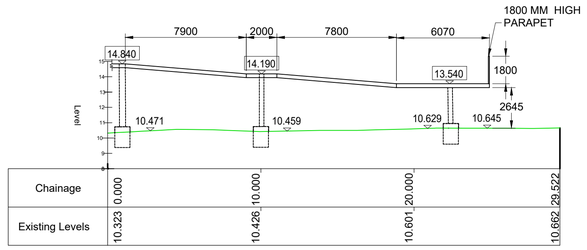

Section D-D
SCALE 1:200

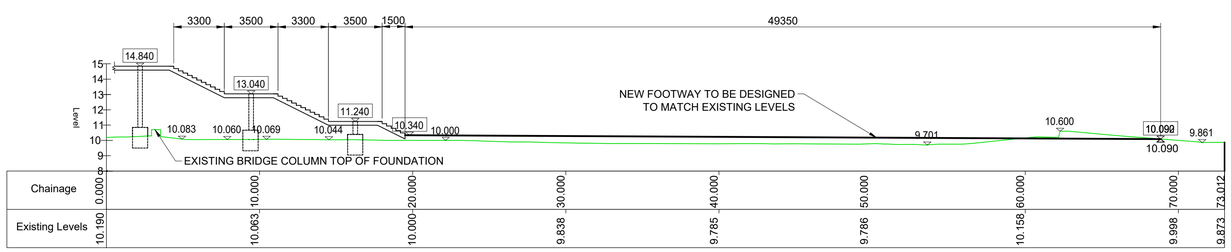

Section E-E
SCALE 1:200

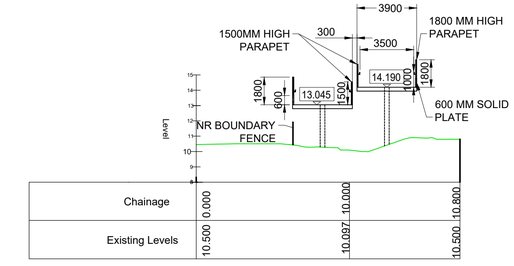

Section F-F
SCALE 1:200

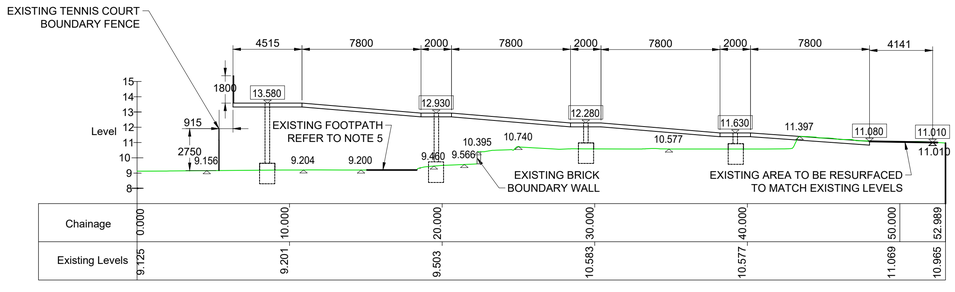

Section G-G
SCALE 1:100

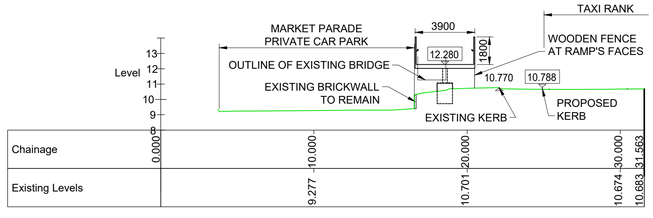

Section H-H
SCALE 1:100

© CROWN COPYRIGHT AND DATABASE RIGHTS 2024
ORDNANCE SURVEY 100019180

NOTES

1. DO NOT SCALE FROM THIS DRAWING.
2. ALL DIMENSIONS IN MILLIMETRES AND LEVELS ARE IN METRES UNLESS OTHERWISE STATED.
3. FOR LAYOUT PLAN REFER TO DRAWING CJ009595-HES-SGN-FB560-DR-S-1702.
4. PROPOSED FOUNDATIONS TO BE DESIGNED AFTER SOIL INVESTIGATIONS ARE COMPLETED.
5. THE EXISTING FOOTPATH THROUGH HAVANT PARK MIGHT REQUIRE REALIGNMENT. DETAILS TO BE AGREED AT DETAIL DESIGN STAGE.

KEY

PROPOSED LEVELS SHOWN AS 10.000

EXISTING GROUND LEVELS SHOWN AS 10.000

PRELIMINARY

PARTS OF THIS DRAWING SHOULD BE SHOWN IN **COLOUR**. IF THIS NOTE IS NOT **RED** REPRINT A COLOURED COPY

SUIT	REV	AMENDMENTS	DATE	CAD	CHKD	APPD
S4	P02	DRAWING STATUS CHANGED FOLLOWING DISCUSSIONS WITH THE PLANNERS	19.11.2025	JW	GG	BAH
S4	P01	ISSUED FOR PLANNING APPROVAL	05.11.2025	JW	GG	BAH

CONSULTANT

Hampshire County Council
Engineering Services

TIM LAWTON BENG CENG FICE FCIHT : ASSISTANT DIRECTOR OF UNIVERSAL SERVICES

CLIENT

BRIDGE CLIENT

SCHEME

HAVANT STATION FOOTBRIDGE REPLACEMENT

JOB No. C.J009595.01

DRAWING TITLE

PROPOSED STRUCTURE SECTIONS

HCC CAD PLOT: 19/11/2025 9:28:03

SCALE @ A1	DESIGNER	CHECKED	SHEET NUMBER
AS SHOWN	SJ	GG | GG	1 OF 1
DATE	CAD	APPROVED	SUIT | REV
05.11.2025	JW	BAH | BAH	S4 | P02

DRAWING NUMBER
CJ009595 - HES - SGN - FB560 - DR - S - 1704

HCC CAD FILE: K:\Eng\CAD\Drawings\BRIDGES\FB - Footbridges\FB560-Havant\2024\01 - WIP\03 - Drawings\CAD\Scheme drawings 2025 05 27\C.J009595-HES-SGN-FB560-DR-S-1704 Sections.dwg