


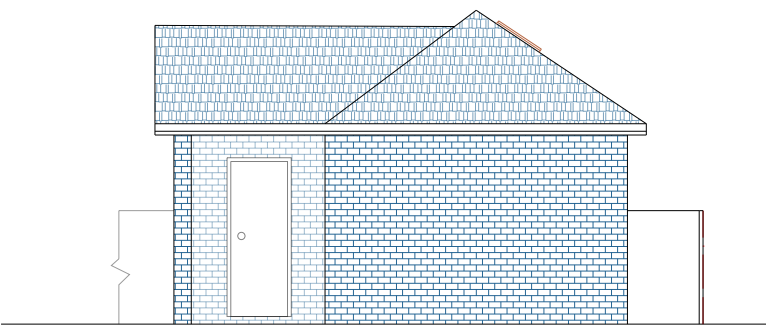

PROPOSED RIGHT SIDE ELEVATION


SCALE: 1:100

CONSULTANTS:

North Direction:



SCALE

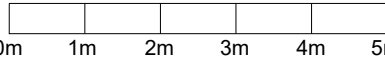

Date:

02-12-2025

SCALE:

1:100@A3

Client Name and Address:

6A Dornmere Lane, PO7 8QH

Project Description:

OUTBUILDING

Drawing Title:

PLANNING DRAWING

DRAWING HISTORY

DATE	REV#	DESCRIPTION



STRUCTURE TO BE DEMOLISHED



EXISTING STRUCTURE



PROPOSED STRUCTURE



PROPOSED DOOR & WINDOW

Consultant's Stamp:

Sheet Title:

ELEVATION

Sheet No.

A-013

Drawn by:

Checked by: