


This drawing may be scaled with reference to the scale bar for DRAFT apSKication purposes only. Do not scale for any other purpose, use only annotated dimensions. All dimensions are to be checked by parties using the drawing, and any errors or omissions are to be reported to James Potter Associates Ltd.


Rev.	Date	Note	Author	Checked
P01	25/07/2025	Planning Issue	TJ	JP
P02	31/07/2025	Revised Planning Issue	TJ	JP

KEY

Existing walls / partitions

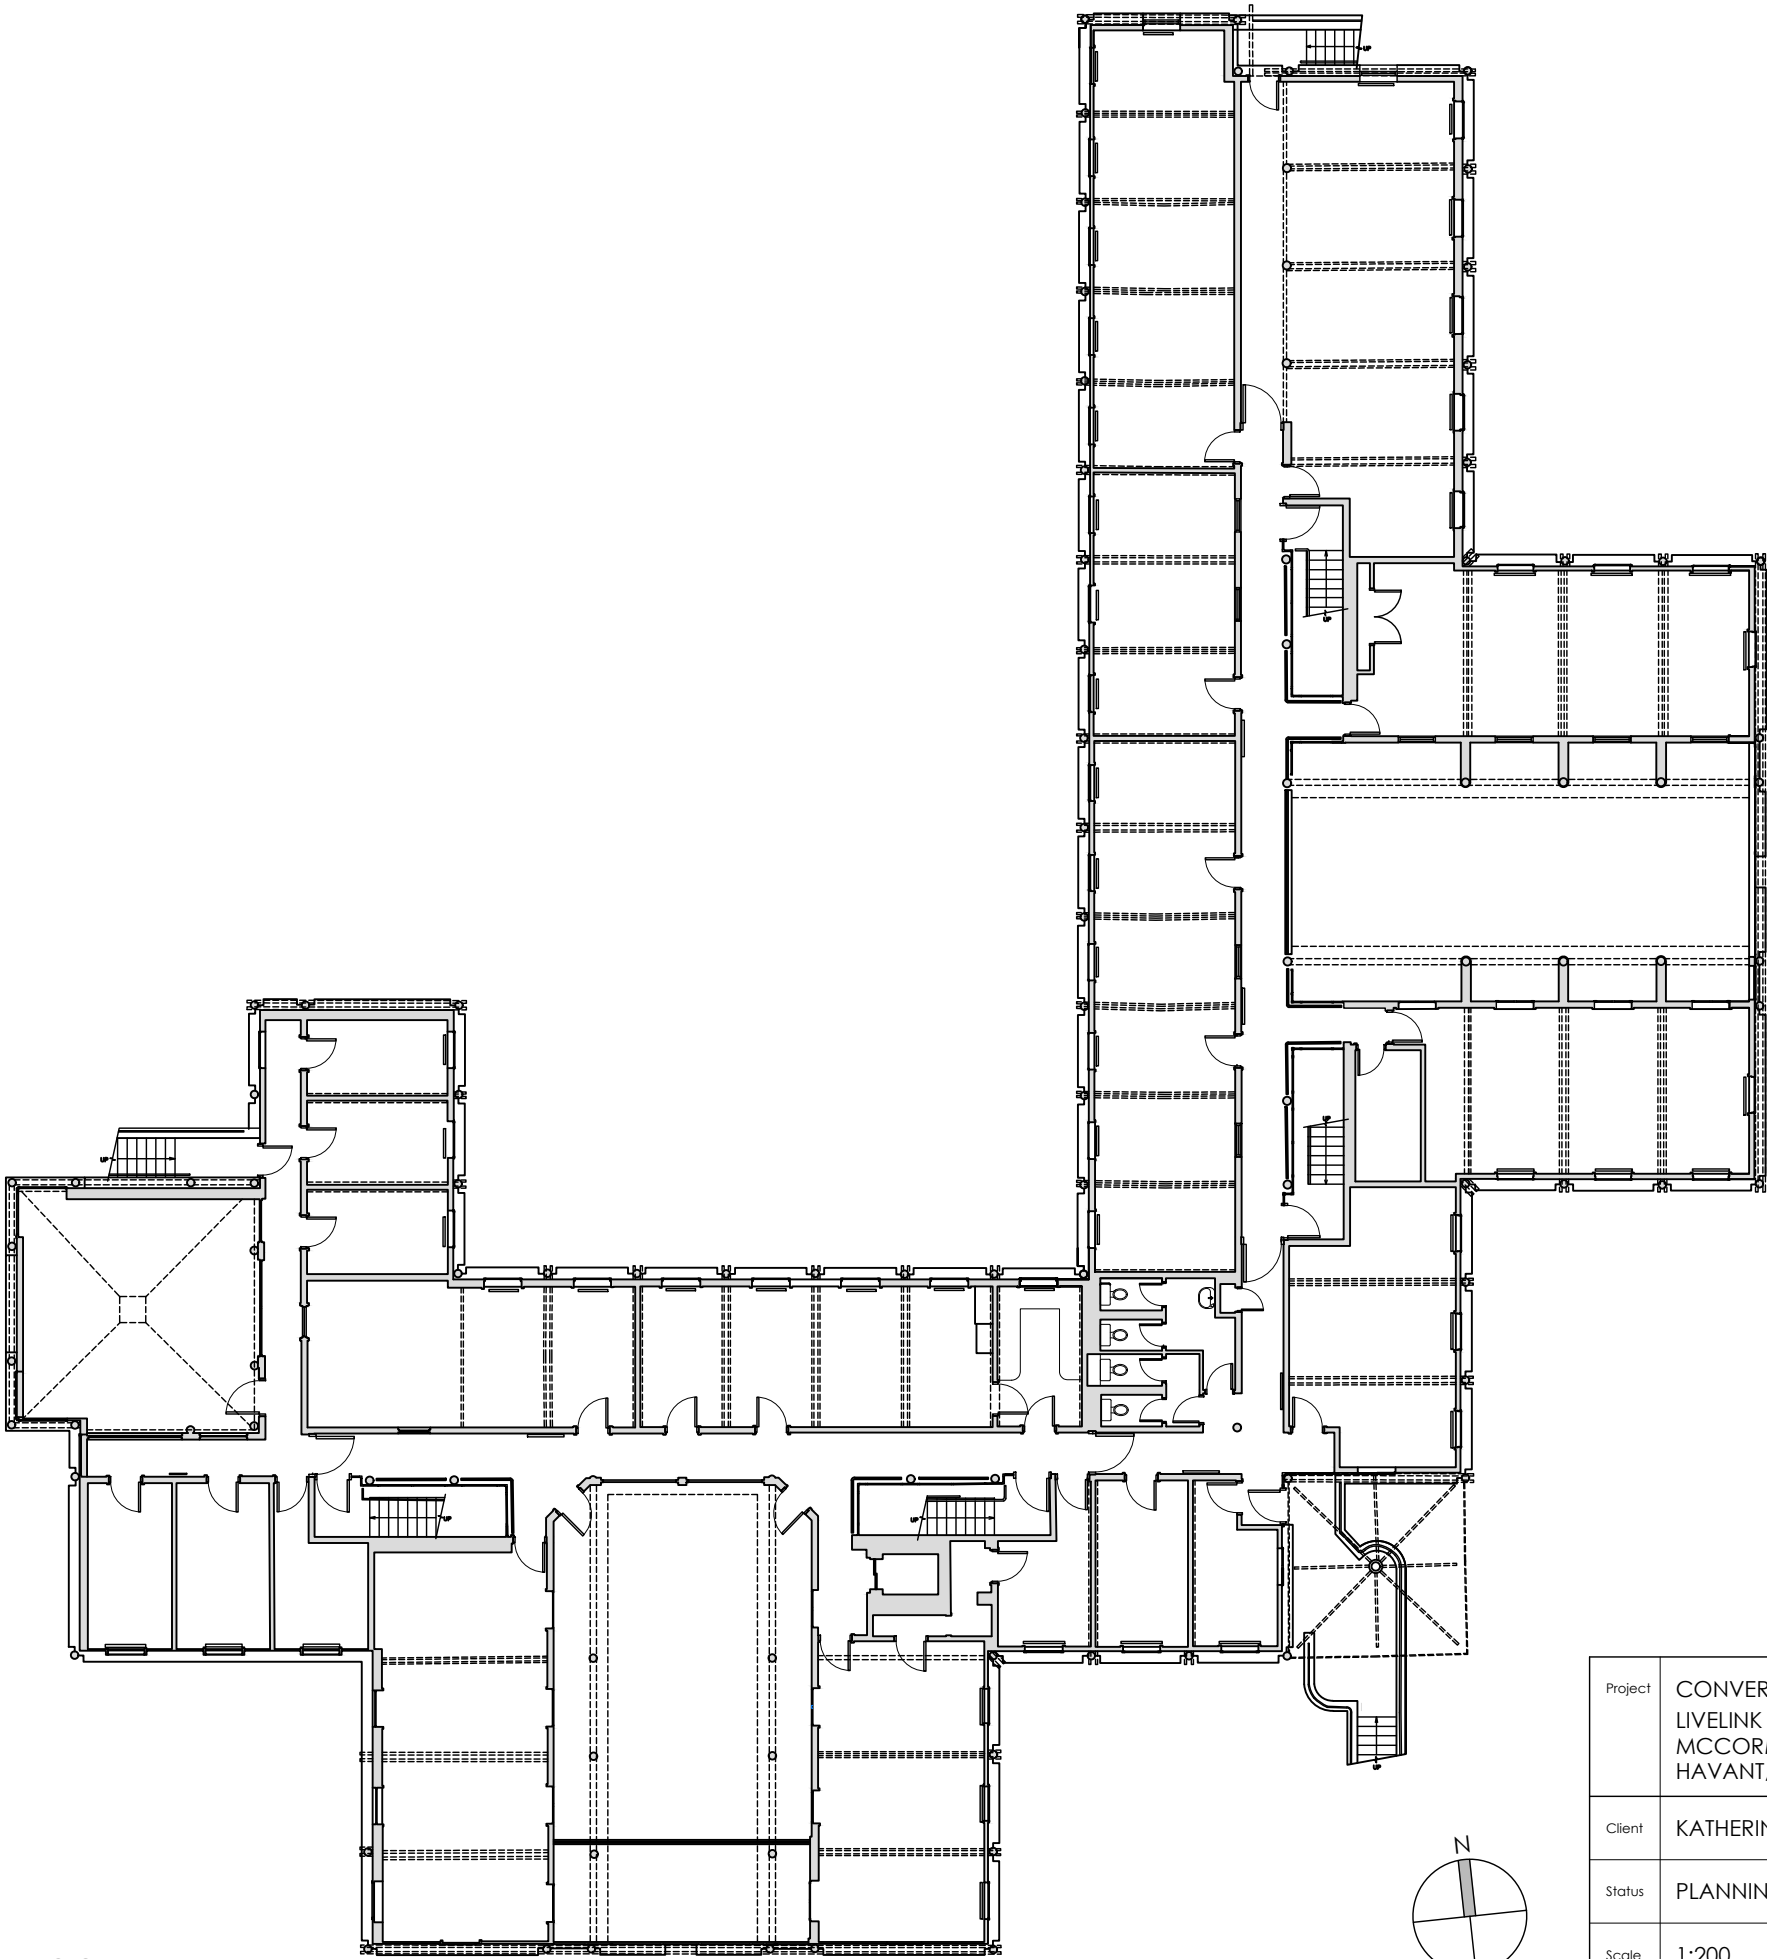

EXISTING FIRST FLOOR

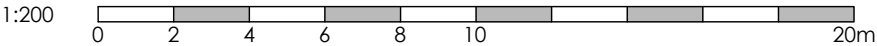

Project	CONVERSION TO TERRACE HOUSING LIVELINK TECHNOLOGY LTD MCCORMACK HOUSE, 56A EAST ST, HAVANT, PO9 1BS					Drawing	PLANS - EXISTING FIRST FLOOR		
						Job-Dwg Number	24038-PL-004		Rev.
Client	KATHERINE BRADBURY					<div><div>JPA</div><div>JAMES POTTER ASSOCIATES</div><div>www.jpa.design</div><div>JPA - PORTSMOUTH</div><div>117 Highland Road, Southsea, Portsmouth, PO4 9DD</div><div>t. +44(0)2394 002 897</div></div>			
Status	PLANNING								
Scale	1:200		Sheet Size A3						
Author	TJ	Checked	JP	Date	JULY 2025				