
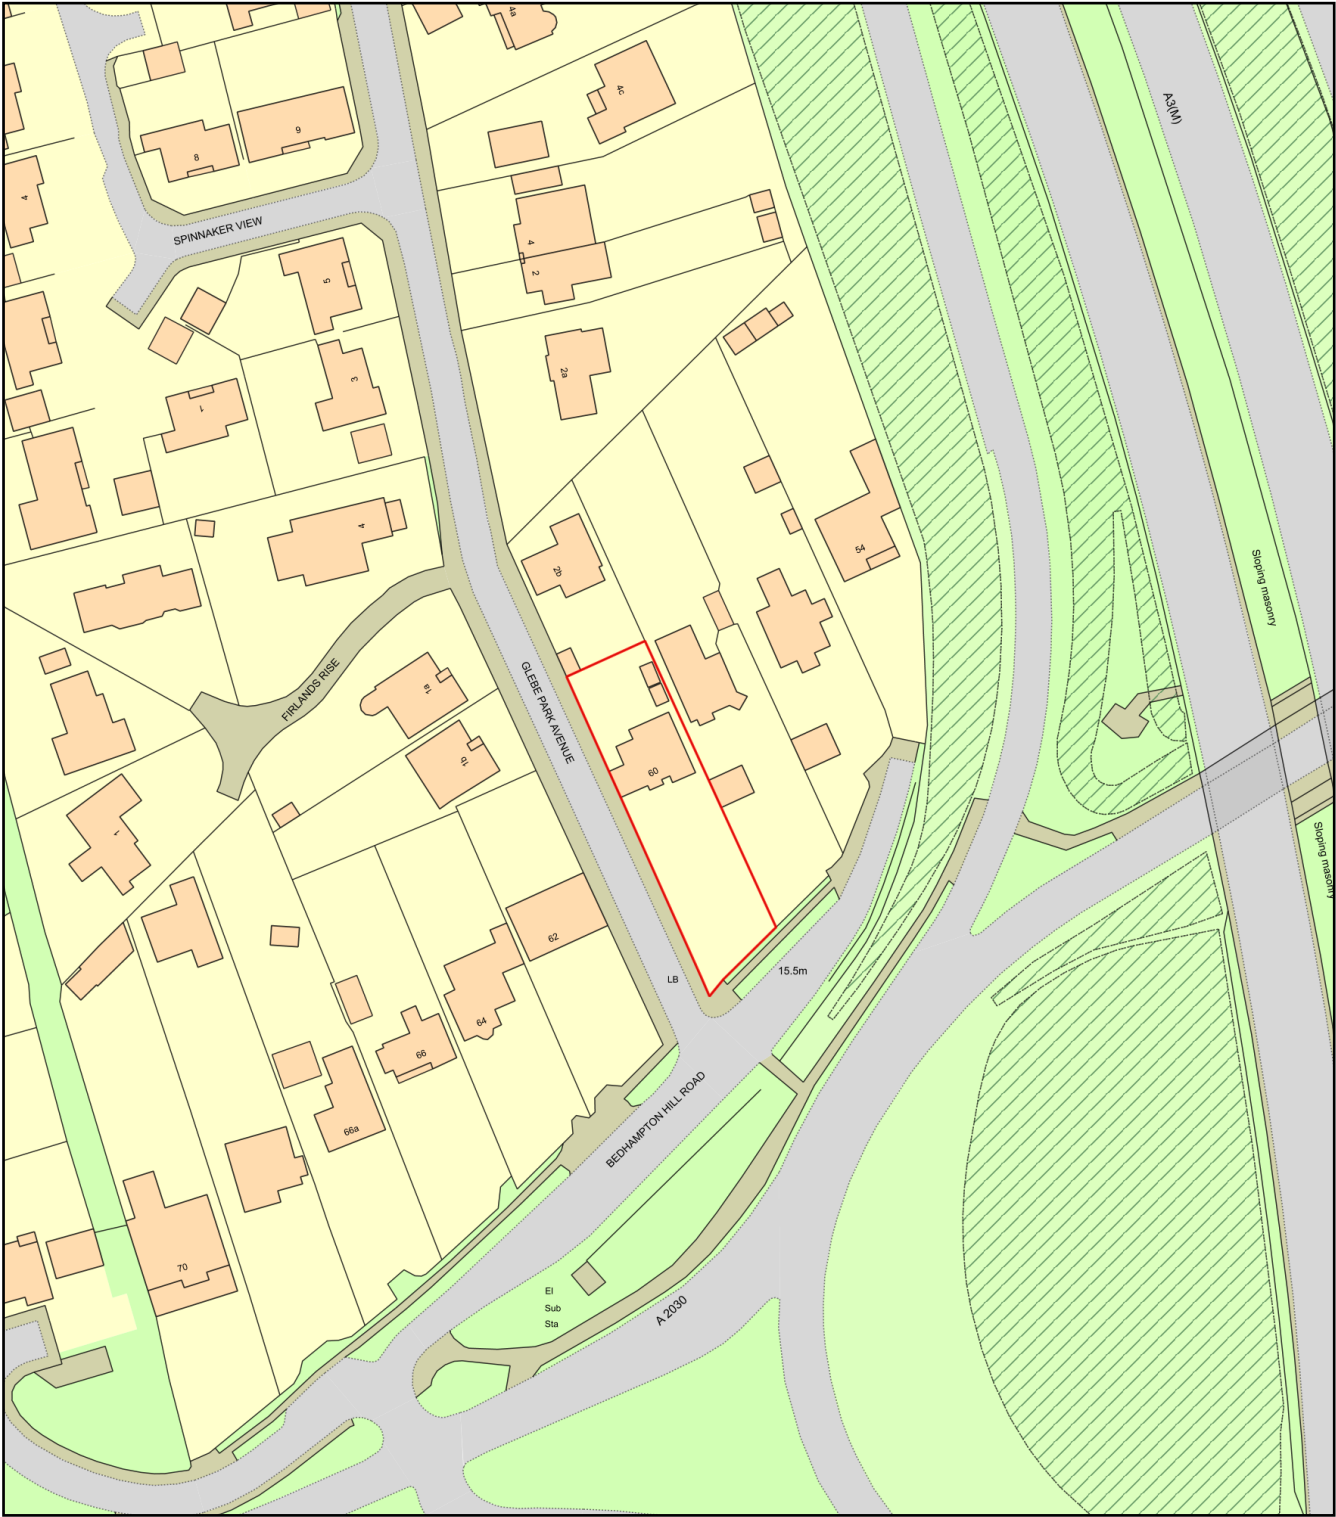


Block Plan 60 Bedhampton Hill - Location Plan

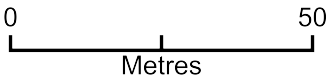

Plan Produced for: Tristan Donaldson
Date Produced: 05 Dec 2025
Plan Reference Number: TQRQM25339162944047
Scale: 1:1250 @ A4