



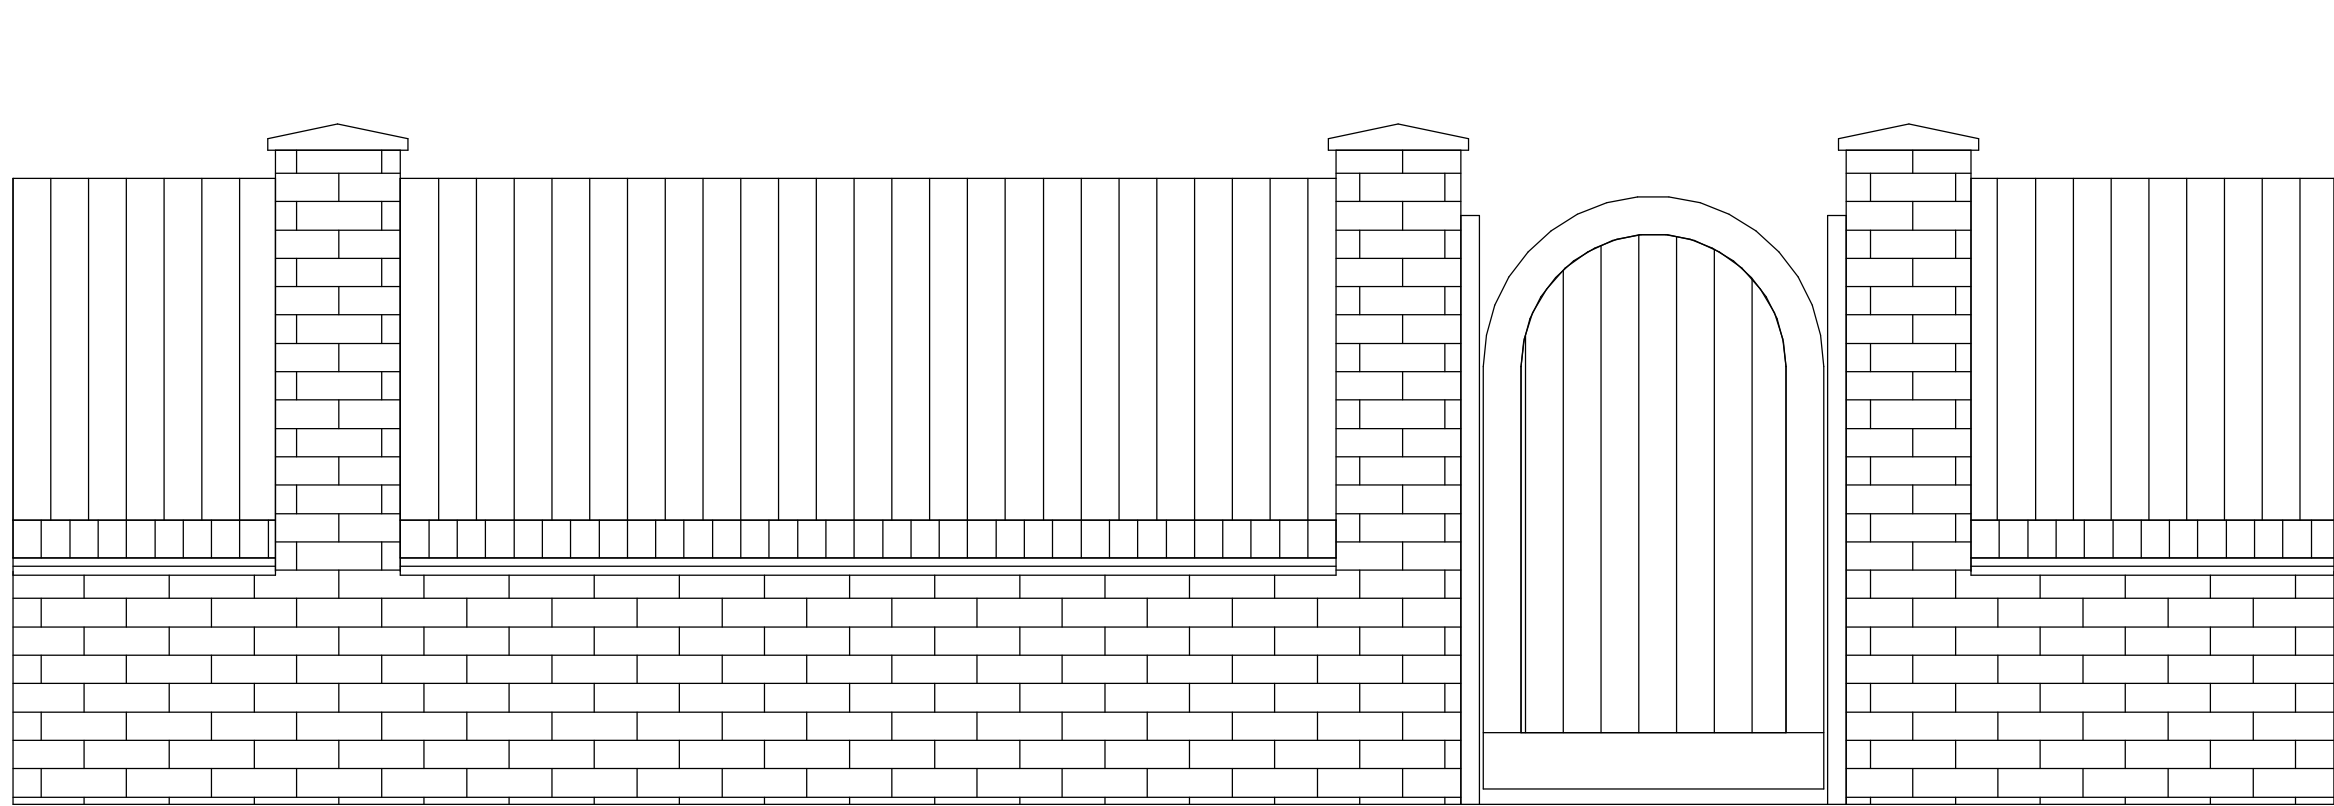

Wall & Fence Elevation  
1 : 20



Wall Plan  
1 : 100

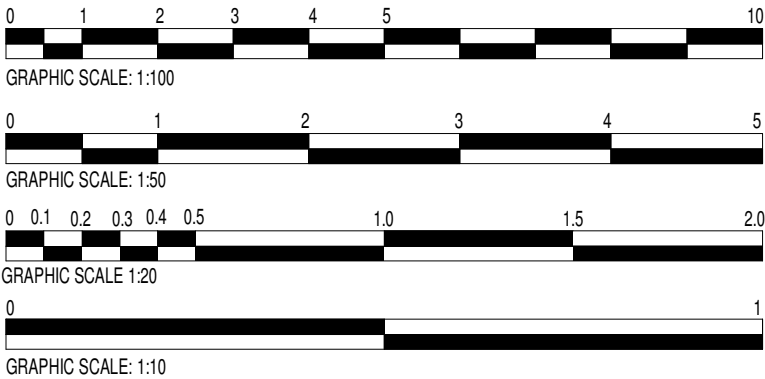

These drawings are for approval purposes. Materials and products should not be ordered based on scaling from drawings as errors may occur along existing building lines. All measurements and supporting elements are to be checked on site. Refer to Your Home Plans if any differences are found.



www.yourhomeplans.co.uk

| Rev | Description | Date |
|-----|-------------|------|
|     |             |      |
|     |             |      |
|        |                         |
|--------|-------------------------|
| CODE   | SUITABILITY DESCRIPTION |
| STATUS | PURPOSE OF ISSUE        |



PROJECT  
9 Beacons Square, Emsworth, West Sussex, PO10 7HU

TITLE  
Boundary Wall

CLIENT  
Mr & Mrs Buchanan

|                |                           |
|----------------|---------------------------|
| DRAWN BY<br>JG | DATE<br>3rd December 2025 |
|----------------|---------------------------|

|                              |                              |
|------------------------------|------------------------------|
| SCALE (@ A1)<br>As indicated | PROJECT NUMBER<br>9BEACON-25 |
|------------------------------|------------------------------|

|                        |     |
|------------------------|-----|
| DRAWING NUMBER<br>A101 | REV |
|------------------------|-----|