©Crown Copyright and database right 2025
Ordnance Survey License: 100053143

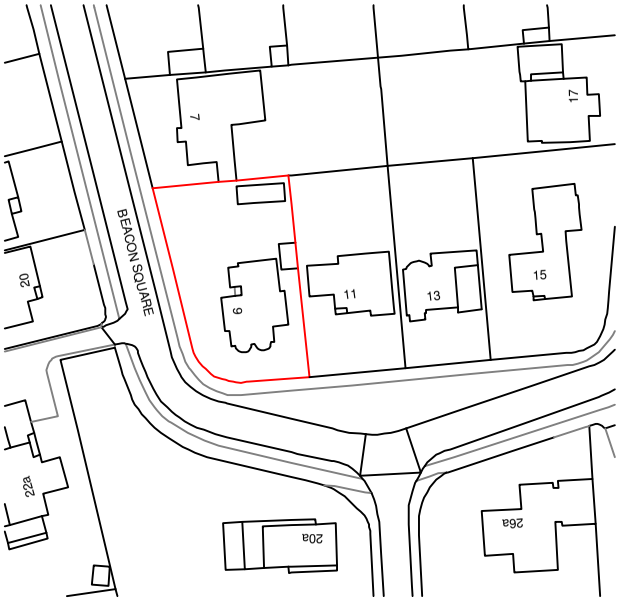

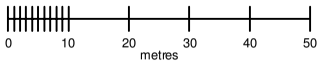

Your Home Plans Ltd
Chichester Enterprise Centre,
Terminus Road, Chichester, PO19 8TX
01243 908064
june@yourhomeplans.co.uk

9 Beacon Square
Emsworth
West Sussex
PO10 7HU

Location Map

Project Number:	9BEACON-25
Date:	29th November 2025
Drawn By:	Your Home Plans Ltd
Checked By:	JEG

Drawing No: L01

Scale: 1:1250 A4