

|                            |                                                        |
|----------------------------|--------------------------------------------------------|
| <b>Project Name:</b>       | Land to the side of 1 Highfield Parade, Waterloooville |
| <b>Document Reference:</b> | 020.01027/HRN/1                                        |
| <b>Document Name:</b>      | Technical Note                                         |
| <b>Prepared By:</b>        | Luke Millar (September 2025)                           |
| <b>Checked By:</b>         | Jessica Miller (September 2025)                        |
| <b>Approved By:</b>        | Mark Smith (September 2025)                            |

| Revision Record |      |    |                    |       |
|-----------------|------|----|--------------------|-------|
| Rev             | Date | By | Summary of Changes | Aprvd |
|                 |      |    |                    |       |

#### Disclaimer

This document has been prepared in accordance with the scope of Paul Basham Associates Ltd's appointment with its client and is subject to the terms of that appointment. It is addressed to and for the sole use and reliance of Paul Basham Associates clients. Paul Basham Associates accepts no liability for any use of this document other than by its client and only for the purposes, stated in the document, for which it was prepared and provided. No person other than the client may copy (in whole or in part), use or rely on the contents of this document, without the prior written permission of a Director of Paul Basham Associates. Any advice, opinions, or recommendations within this document should be read and relied upon only in the context of the document as a whole. The contents of this document are not to be construed as providing legal, business or tax advice or opinion.

© Paul Basham Associates Limited

## 1. INTRODUCTION

1.1 This Highways Response Note (HRN) has been prepared by Paul Basham Associates in response to comments made by Hampshire County Council (HCC) in their role as the local highway authority, in relation to the proposed scheme for *'The construction of a new two-bedroom dwelling on land to the side of 1 Highfield Parade, with vehicular and pedestrian access taken from Burnside with associated parking, refuse and cycle store'* (application reference: APP/25/00390) at Land to the side of 1 Highfield Parade, Waterloooville. The latest site plan is attached within **Appendix A**.

1.2 The local highway authority's response is attached within **Appendix B**, with the key points raised within the comments as follows:

- Rigid HGV tracking;
- Refuse collection details; and
- Access arrangements and rights.

1.3 The following section of this Highways Response Note (HRN) will address each of the key aspects listed above, providing a response to each point.

## 2. RESPONSE TO HIGHWAYS COMMENTS

### Rigid HGV Tracking

- 2.1 The local highway authority accepted that tracking details had been provided for a commercial van and fire appliance but requested that further swept path analysis for a rigid HGV is provided, stating the following:

*'The applicant has now provided tracking information (Drawing CFA-FULL-01-Rev-01) for a commercial van and fire appliance. These vehicles can manoeuvre appropriately within the site, however no swept path is provided for rigid HGV's which may be required for retail servicing.'*

- 2.2 As requested by the local highway authority, swept path analysis has been undertaken for a rigid vehicle (12.0m length) entering, turning within and exiting the apron for the commercial units via the existing access on Meadway. As demonstrated in **Appendix C**, swept path analysis for a 12.0m rigid vehicle has been sufficiently completed for the above manoeuvre, confirming that servicing for the retail units can continue to take place to the rear via the apron from Meadway.

### Refuse Collection Details

- 2.3 In addition, the local highway authority has requested further information on the refuse collection arrangements for the proposed dwelling as well as the existing uses, stating the following:

*'Furthermore, details regarding refuse collection for both the residential and retail uses accessed via the apron have not been provided which potentially access the apron.'*

- 2.4 To confirm, refuse collection for the proposed dwelling will take place on-street along Burnside in line with the existing operation along the road for all other dwellings. The refuse store for the dwelling will be located to the rear of the property within the garden space, with the drag distance for residents to position their bins to the front of the property a maximum of 30m in line with Manual for Streets (MfS) guidelines. Refuse collection for the existing retail units and apartments will continue as per the existing arrangement. If required to occur via the apron, swept path analysis of the HCC refuse vehicle has been conducted to ensure refuse collection will all uses can be competed suitably from Meadway. As also demonstrated within **Appendix C**, the HCC refuse vehicle is able to enter,

turn and exit the apron via the existing Meadway access in a forward gear suitably to undertake refuse collection.

### **Access Arrangements and Rights**

- 2.5 Lastly, the local highway authority at HCC requested further details on the proposed access arrangements for the new dwelling with regards to the design, land ownership and highway boundary, stating the following:

*'Access rights over the Burnside access link have not been confirmed. Specifically the Highway Authority require clarity of the proposed driveway access details and how this is proposed to tie-in with the existing footway either side of the current bellmouth, ensuring safe and appropriate provision for all users, within land in the applicants control whilst maintaining the current highway boundary. A plan detailing the proposed arrangement, land ownership and Highway Boundary information is therefore required.'*

- 2.6 It is proposed that the current bellmouth arrangement is retained as existing on Burnside to allow access to the 2 parking spaces for the proposed dwelling. The footways either side of the access will also remain as existing, which is considered suitable on the basis that a single dwelling will produce an insignificant number of movements (less than the previous service yard access may have generated), and that this arrangement currently operates safely without any recent accident history. As requested, highway boundary mapping has been acquired through HCC to confirm the highway extent. It is noted that the proposed parking spaces and front of the property are currently within the public highway; therefore, a stopping up order will be applied for to amend the highway boundary to the front of the proposed car parking area.
- 2.7 Although the access is to remain as existing, a visibility splay assessment has also been conducted to ensure that there would be no reliance upon third-party land to achieve a safe and suitable arrangement for the single dwelling. This visibility splay assessment has been conducted based on Manual for Streets (MfS) guidelines for speeds of 20mph with 2.4m x 25m splays drawn in both directions from the access. It is noted that the local road network is subject to a 30mph speed limit; however, considering the residential nature of Burnside, the high presence of on-street parking along the carriageway and the proximity of the access to the Burnside/Highfield Avenue junction, speeds are expected to be significantly less than 30mph and more in line with 20mph. In the secondary direction, due

to the on-street parking bays, additional visibility splays have been drawn for 2.4m x 25m to the carriageway centreline and 2.4m x 7.6m to the edge of the marked bays. There would also not be any increase in vehicle movements using this access compared to the existing situation.


- 2.8 A plan showcasing the access arrangement, red line boundary and highway extent is included within **Appendix D** along with the visibility splay assessment, which confirms there would be no reliance upon third-party land.

### 3. SUMMARY AND CONCLUSIONS

- 3.1 This Highways Response Note (HRN) has been prepared by Paul Basham Associates in response to comments made by Hampshire County Council (HCC) in their role as the local highway authority, in relation to the proposed scheme for *'The construction of a new two-bedroom dwelling on land to the side of 1 Highfield Parade, with vehicular and pedestrian access taken from Burnside with associated parking, refuse and cycle store'* (application reference: APP/25/00390) at Land to the side of 1 Highfield Parade, Waterlooville.
- 3.2 Through addressing Hampshire County Council's highways comments, it is considered that sufficient vehicle tracking information has now been provided for a rigid HGV to access the apron via Meadway and details on the proposed refuse collection strategies as requested by HCC, demonstrating that suitable servicing and refuse collection would be in place following the construction of the proposed dwelling.
- 3.3 In addition, a plan has been provided detailing the retention of the existing access arrangement, highway extent and red line boundary, with confirmation that a stopping up order will be implemented to amend the highway boundary where required and that there would be no reliance upon any third-party land to deliver the proposed development.
- 3.4 On the basis of all additional information that was requested being provided, Paul Basham Associates encourages the local highway authority at Hampshire County Council to look favourably upon the proposed development with regards to highway and transportation matters.


## Appendix A

Proposed Floor Plans

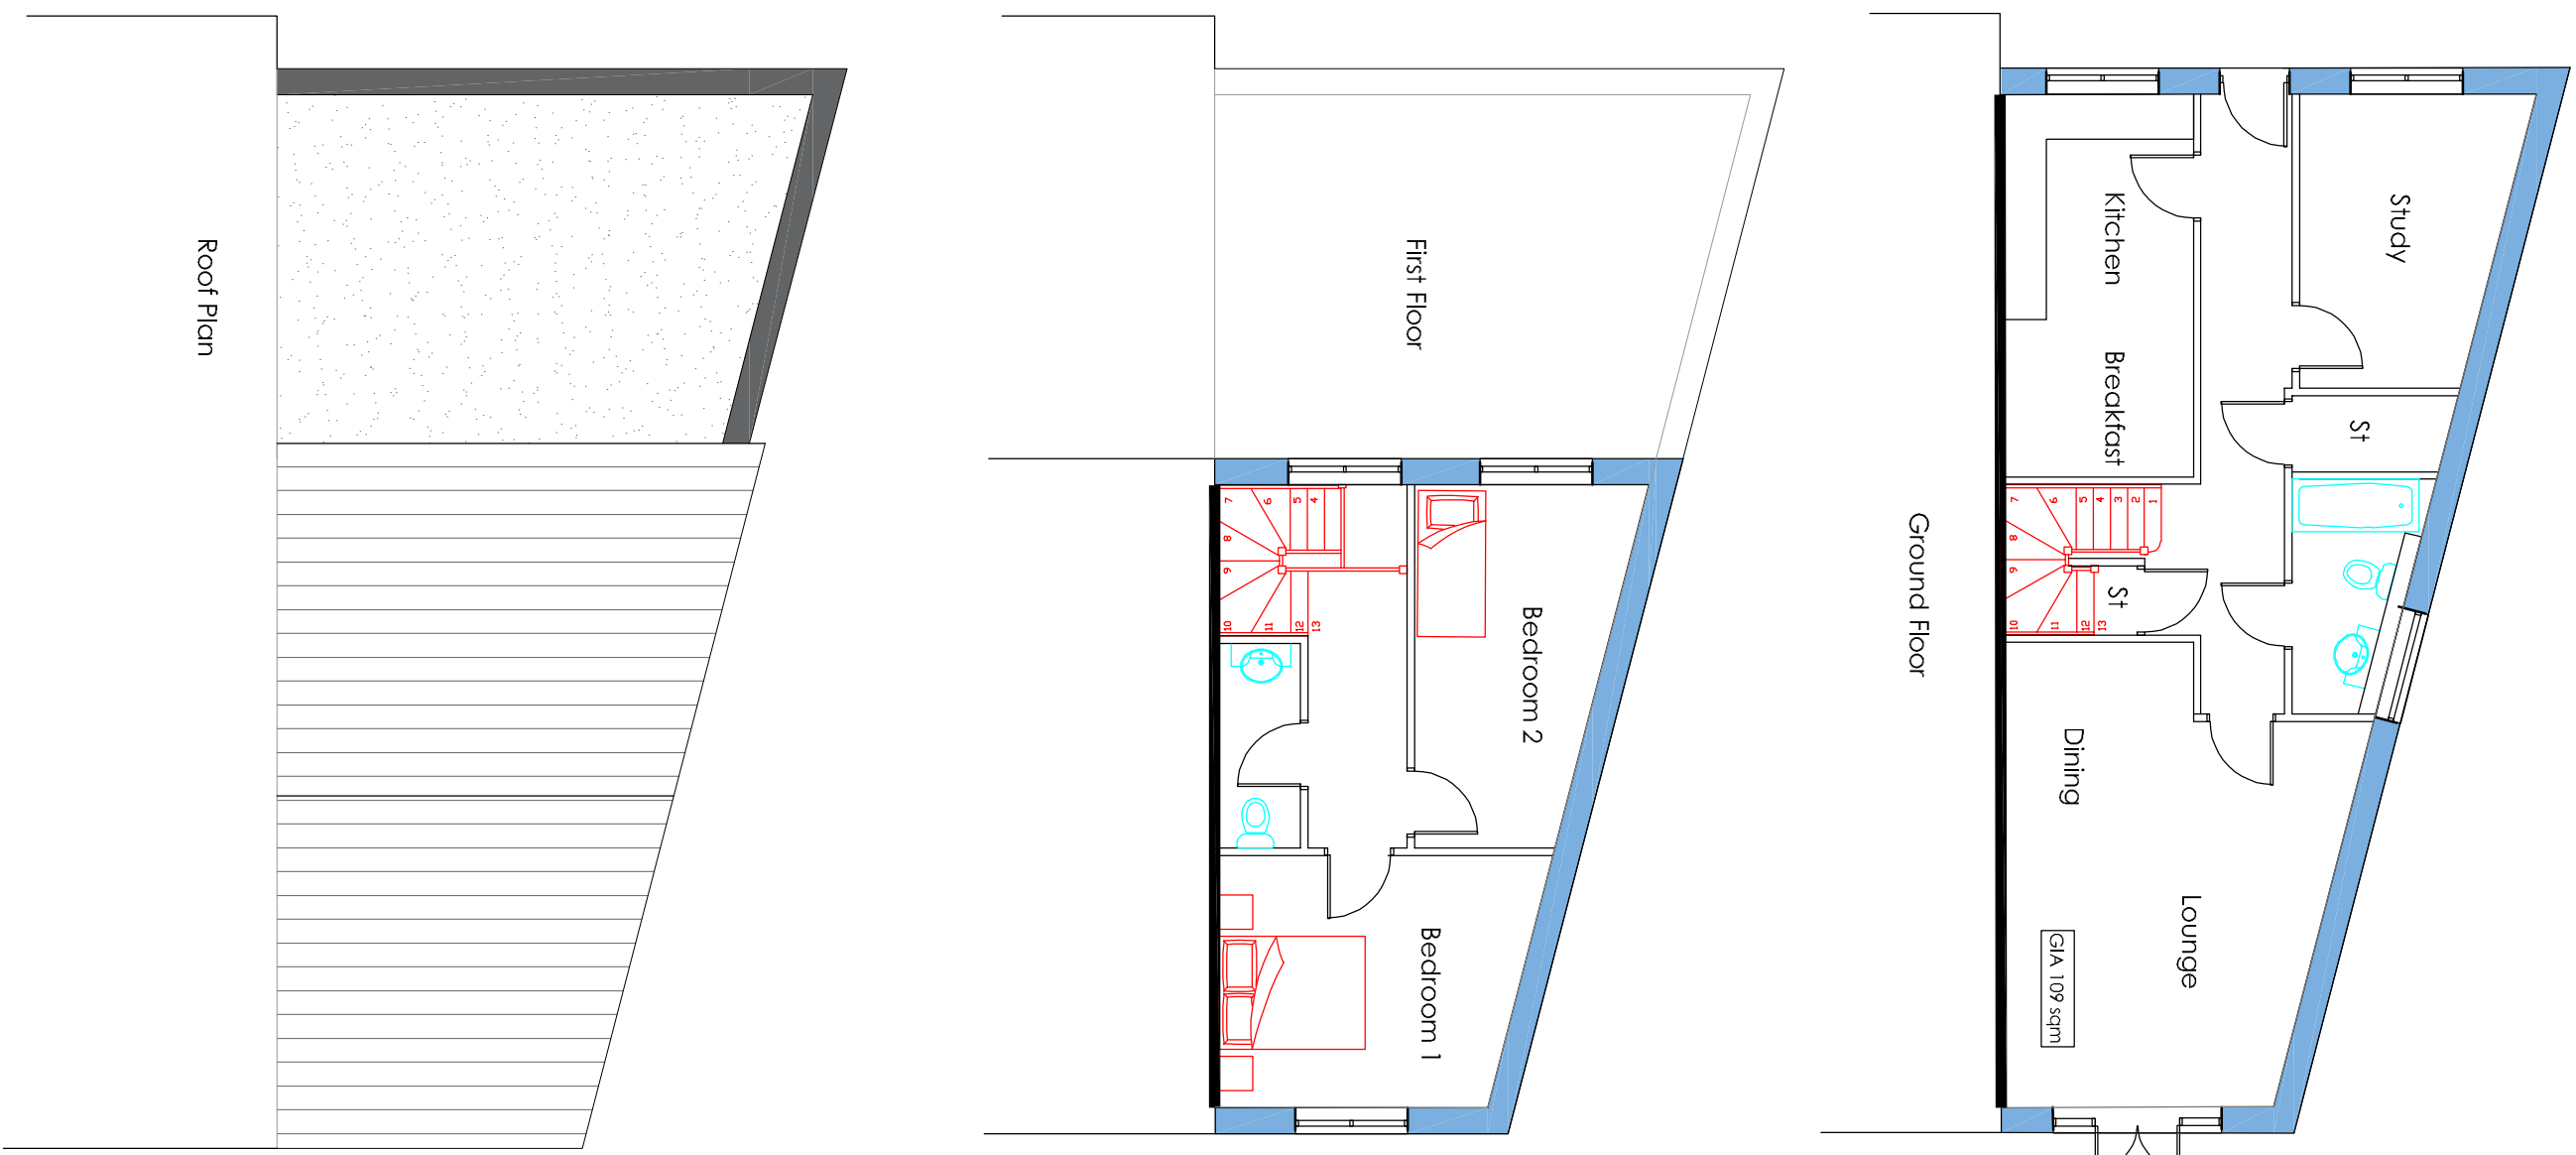

Scale in Metres  
0 1 2 3 4 5 for 1:100

Application Area 258 sqm

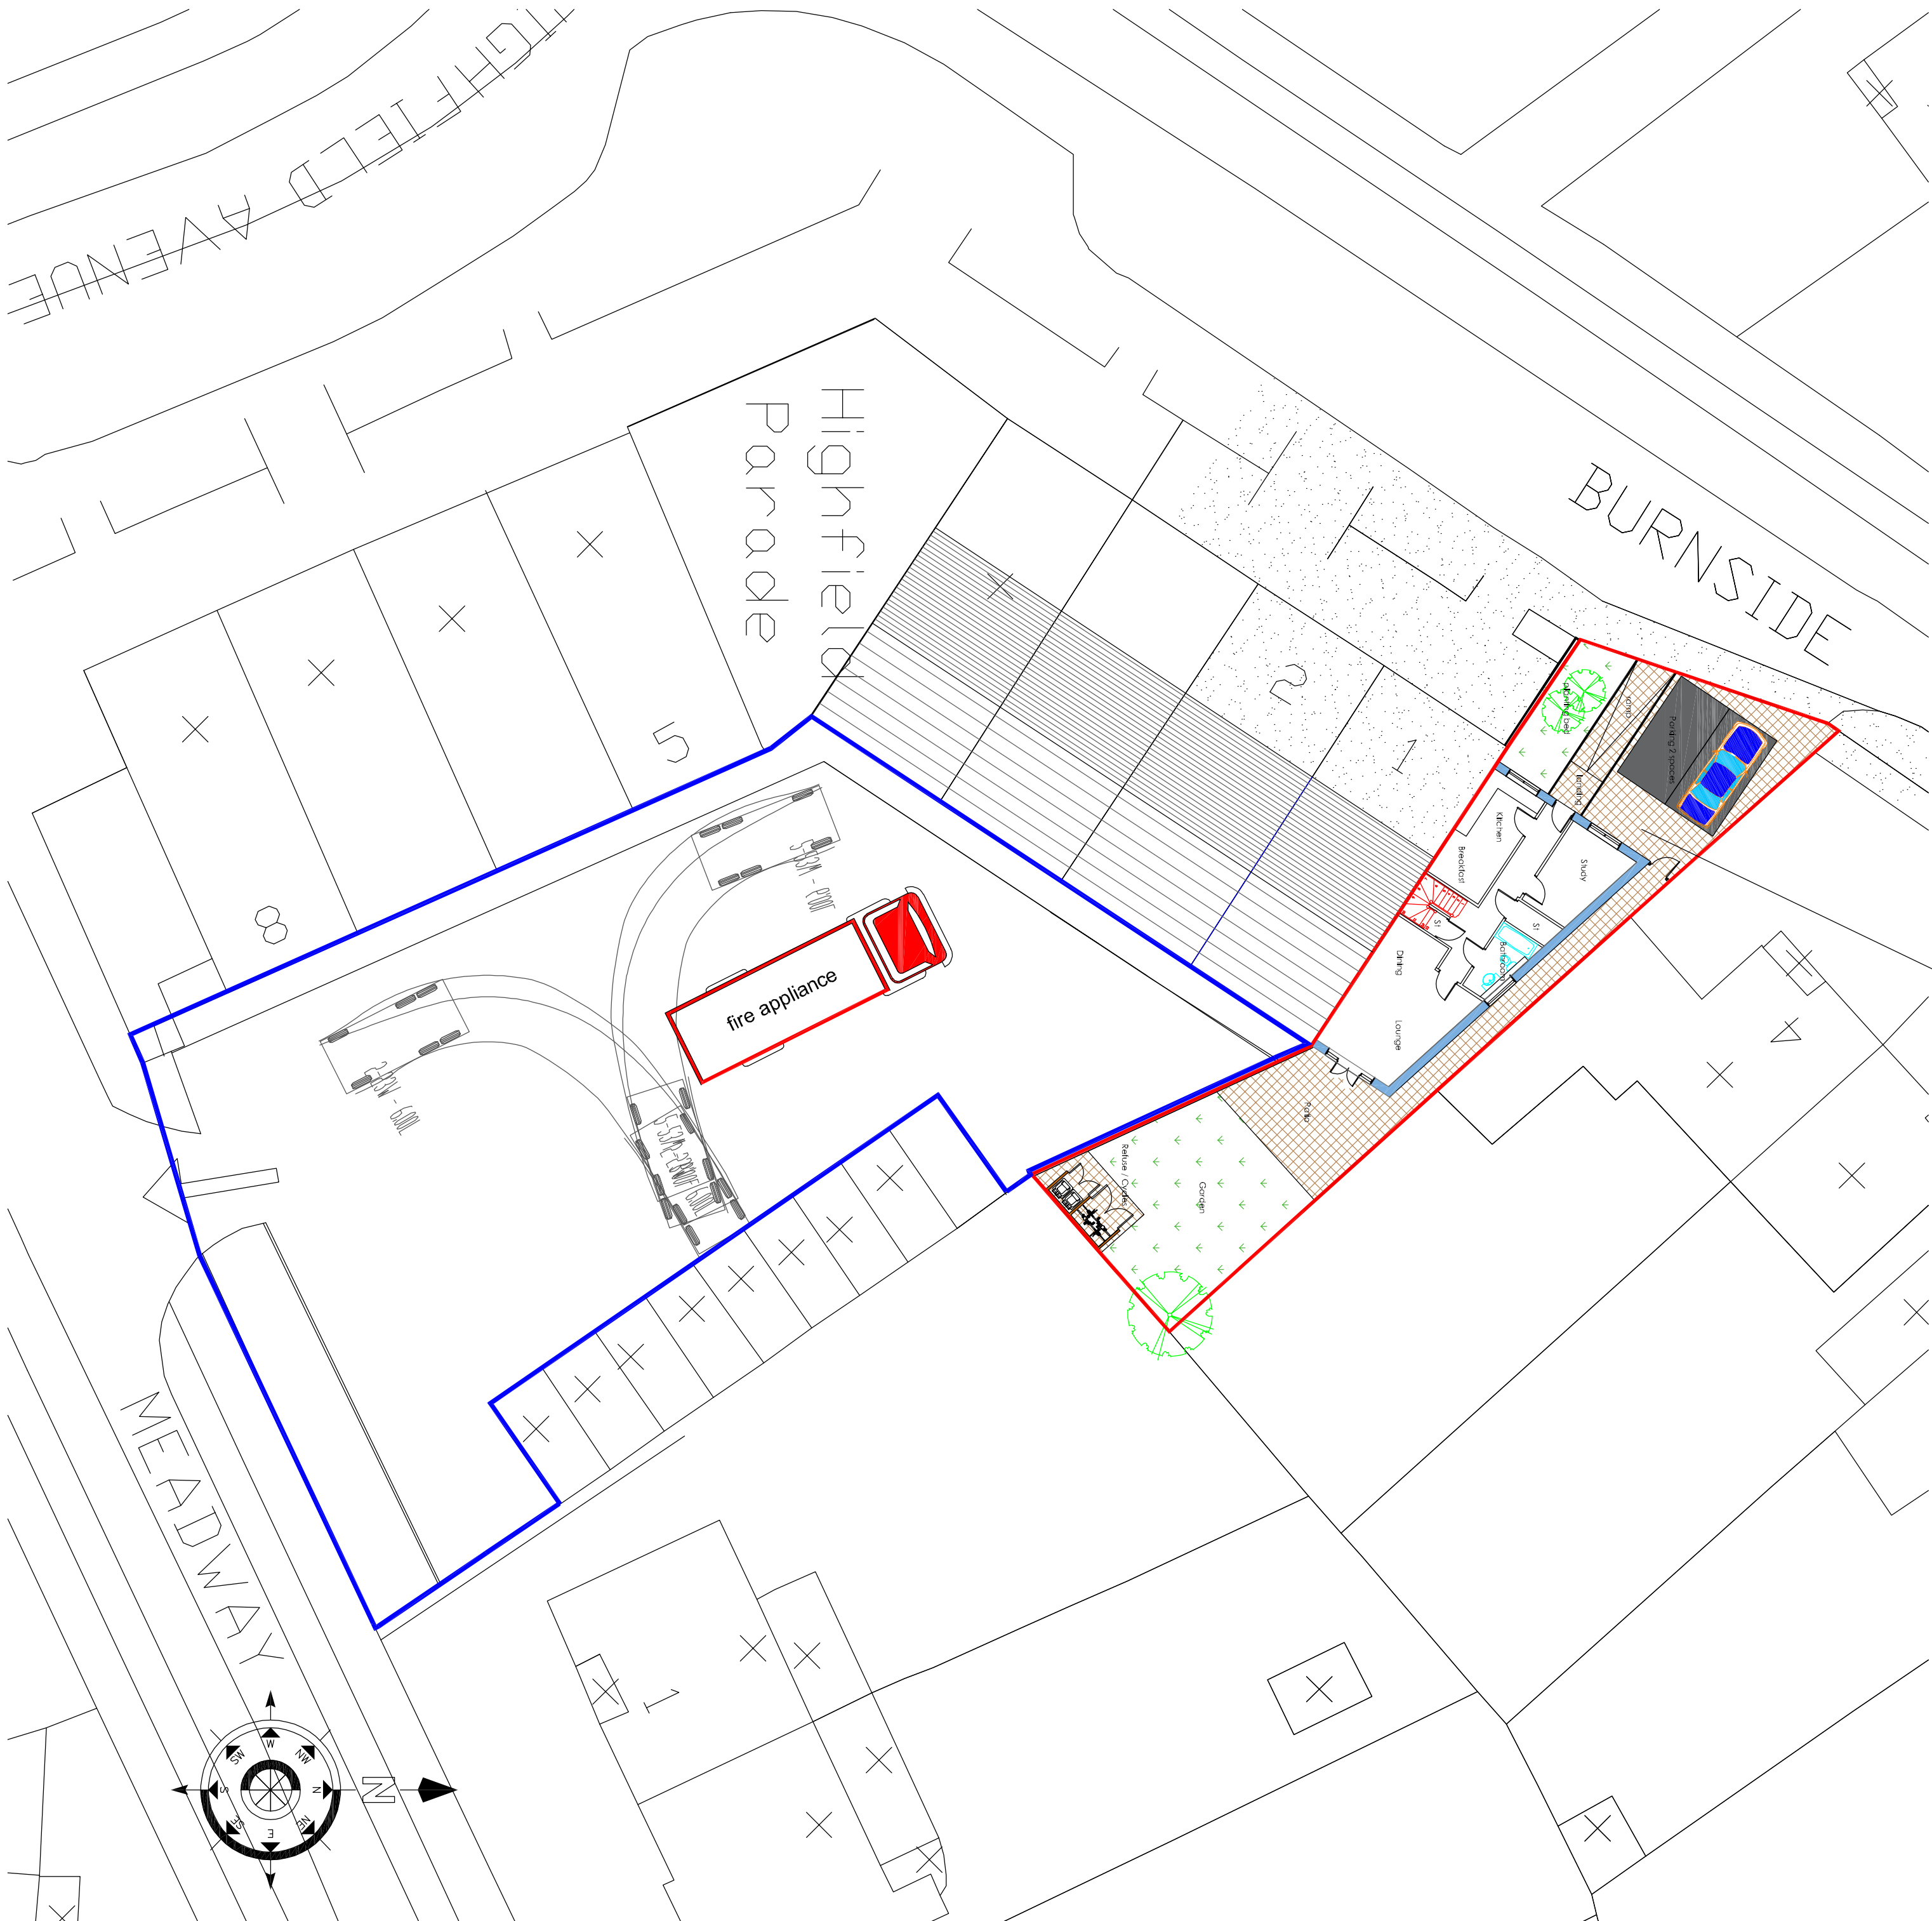

Scale in Metres  
0 1 2 3 4 5 for 1:200

Scale in Metres  
0 5 10 15 20 25 for 1:500

Scale in Metres  
0 10 20 30 40 50 60 for 1:1250

|          |                            |          |       |
|----------|----------------------------|----------|-------|
| 01       | Proposed plan for Highways | 08/07/25 | CRF   |
| Revision | Description                | Date     | Drawn |

T Ware Developments Ltd  
Land to the Side of  
1 Highfield Parade

Drawing Title :

Proposed Dwelling Floor Plans - Site Plan

Chris Flint Associates Ltd

CHARTERED SURVEYORS - PROJECT MANAGERS  
DEVELOPMENT CONSULTANTS

|          |          |            |             |      |
|----------|----------|------------|-------------|------|
| Drawn By | Date     | SHEET SIZE | Approved By | Date |
| CF       | 01/03/25 | A1         |             |      |

|             |          |       |
|-------------|----------|-------|
| Drawing No. | Revision | Scale |
| CFA         | FULL     | 01    |

PLANNING

REGIMWOOD - 20 QUEENS ROAD - WATERLOO HILL - PO7 3SR  
tel: 023 92 43484 fax: 023 92 38854  
Email: chrisflintassociates@gmail.com

## Appendix B

Havant Borough Council  
Civic Offices  
Civic Centre Road  
Havant  
PO9 2AX

*Hampshire 2050*  
*The Castle*  
*Winchester, Hampshire SO23 8UL*  
Telephone 0300 555 1375  
Fax 01962 847055  
[www.hants.gov.uk](http://www.hants.gov.uk)

|                     |               |                       |                                                                  |
|---------------------|---------------|-----------------------|------------------------------------------------------------------|
| <i>Enquiries to</i> | Stuart Morton | <i>My reference</i>   | 057276                                                           |
| <i>Direct Line</i>  | N/A           | <i>Your reference</i> | APP/25/00390                                                     |
| <i>Date</i>         | 29 July 2025  | <i>Email</i>          | <a href="mailto:havantdc@hants.gov.uk">havantdc@hants.gov.uk</a> |

**For attention of Richard Hawkey**

Dear Sirs

**Re: APP/25/00390 At Land to the side of 1 Highfield Parade,  
Waterlooville, PO7 7QH**

**The construction of a new two-bedroom dwelling on land to the side of 1  
Highfield Parade, with vehicular and pedestrian access taken from  
Burnside with associated parking, refuse and cycle store**

Thank you for reconsulting the Highway Authority on the above planning  
Application.

As the application is for 5 dwellings or less, HCC's Highway Standing Advice  
should be referred to in the first instance. This can be viewed via the following  
link under the heading Consultation with the Highway Authority –  
<https://www.hants.gov.uk/transport/developers/consultation>

However, the application also includes alterations to the existing access  
arrangements for the wider site, and the Highway Authority sought further  
information demonstrating all vehicles can continue to access the site safely  
and efficiently under the revised layout and clarification on the  
users access rights over the Burnside access link, and to clarify access rights  
over the Burnside link to confirm the deliverability of the proposed changes.

The applicant has now provided tracking information (Drawing CFA-FULL-01-  
Rev-01) for a commercial van and fire appliance. These vehicles can  
manoeuvre appropriately within the site, however no swept path is provided  
for rigid HGV's which may be required for retail servicing . Furthermore, details  
regarding refuse collection for both the residential and retail uses accessed  
via the apron have not been provided which potentially access the apron.

*Deputy Chief Executive and Director of Hampshire 2050*  
**Gary Westbrook**

Access rights over the Burnside access link have not been confirmed. Specifically the Highway Authority require clarity of the proposed driveway access details and how this if proposed to tie-in with the existing footway either side of the current bellmouth, ensuring safe and appropriate provision for all users, within land in the applicants control whilst maintaining the current highway boundary. A plan detailing the proposed arrangement, land ownership and Highway Boundary information is therefore required.

Having regard to the above comments the Highway Authority maintains a holding objection based on - INSUFFICIENT INFORMATION

Yours faithfully,

Stuart Morton  
Consultant Transport Planner - Highway Development Planning  
Hampshire 2050





12M RIGID VEHICLE TRACKING



HCC REFUSE VEHICLE TRACKING

The drawings, information and data recorded in this document ("the information") is the property of Paul Basham Associates. This document and the information are solely for the use of the authorised recipient and this document may not be used, copied or reproduced in whole or part for any purposes other than which it was supplied by Paul Basham Associates. Paul Basham Associates makes no representation, undertakes no duty and accepts no responsibilities to any third party who may use or rely upon this document or the information.

**GENERAL NOTES**

- THIS DRAWING IS INTENDED TO BE READ IN CONJUNCTION WITH ALL RELEVANT ARCHITECTS, ENGINEERS, SERVICES AND SPECIALIST DRAWINGS, DETAILS AND SPECIFICATIONS.
- ANY VARIATIONS OR DISCREPANCIES BETWEEN THESE DRAWINGS IN TERMS OF DIMENSIONS OR DETAILS SHOULD BE DRAWN TO THE ATTENTION OF THE ARCHITECT AND/OR THE ENGINEER FOR CLARIFICATION.
- ALL FIGURED DIMENSIONS TO BE TAKEN IN PREFERENCE TO SCALED DIMENSIONS. DO NOT SCALE THIS DRAWING.
- PAUL BASHAM ASSOCIATES ACCEPTS NO RESPONSIBILITY FOR THE ACCURACY OF BACKGROUND INFORMATION PRODUCED BY THIRD PARTIES – THIS MUST BE TREATED AS INDICATIVE ONLY. THIRD PARTY PLANS ARE INCLUDED AS PER THE FOLLOWING:
  - Site Layout
  - OS Mapping
- THIS DRAWING SHOULD ONLY BE USED FOR CONSTRUCTION IF THE PROJECT PHASE IN THE TITLE FRAME BELOW IS SHOWN AS "CONSTRUCTION". PAUL BASHAM ASSOCIATES TAKE NO RESPONSIBILITY FOR CONSTRUCTION WORKS UNDERTAKEN TO DRAWINGS WHICH ARE NOT MARKED UNDER THIS PHASE.
- VEHICLE TRACKING COMPLETED AT 10MPH.

**VEHICLE PROFILE**

Rigid Truck  
Overall Length 12.000m  
Overall Width 2.500m  
Overall Body Height 3.928m  
Min Body Ground Clearance 0.412m  
Track Width 2.471m  
Lock to lock time 6.00s  
Kerb to Kerb Turning Radius 11.900m

Phoenix 2 Duo (P2-15W with Elite 6x4 chassis)  
Overall Length 11.200m  
Overall Width 2.530m  
Overall Body Height 3.751m  
Min Body Ground Clearance 0.304m  
Track Width 2.500m  
Lock to lock time 4.00s  
Kerb to Kerb Turning Radius 9.500m

0m 10m


1:250

|                    |             |             |                  |       |
|--------------------|-------------|-------------|------------------|-------|
| P01                | FIRST ISSUE | 04.09.25    | LOM              | JAM   |
| Rev                | Description | Date        | By               | App'd |
| Date Created       | Drawn By    | Approved By | Suitability Code |       |
| 01.09.25           | LOM         | JAM         | -                |       |
| PBA Project Number |             | Scale       | (AT A3)          |       |
| 020.01027          |             | 1:250       |                  |       |
| PBA Drawing No:    |             |             | Revision         |       |
| 020.01027-0002     |             |             | P01              |       |


|   |                                                                            |   |                                                         |
|---|----------------------------------------------------------------------------|---|---------------------------------------------------------|
| <div>Project Name</div> <div>LAND TO THE SIDE OF 1 HIGHFIELD PARADE, WATERLOOVILLE</div> <div>Project Phase</div> <div>PRELIMINARY</div> | <div>Title</div> <div>SWEPT PATH ANALYSIS: RIGID AND REFUSE VEHICLES</div> | <div><p>Paul Basham Associates Ltd<br/>The Bothy, Cams Hall Estate, Fareham, PO16 8UT<br/>01329 711 000<br/>info@paulbashamassociates.com www.paulbashamassociates.com</p></div> | <div>Client</div> <div>Chris Flint Associates Ltd</div> |
|---|----------------------------------------------------------------------------|---|---------------------------------------------------------|

QMS2011/v9/020525/IDR

## Appendix D

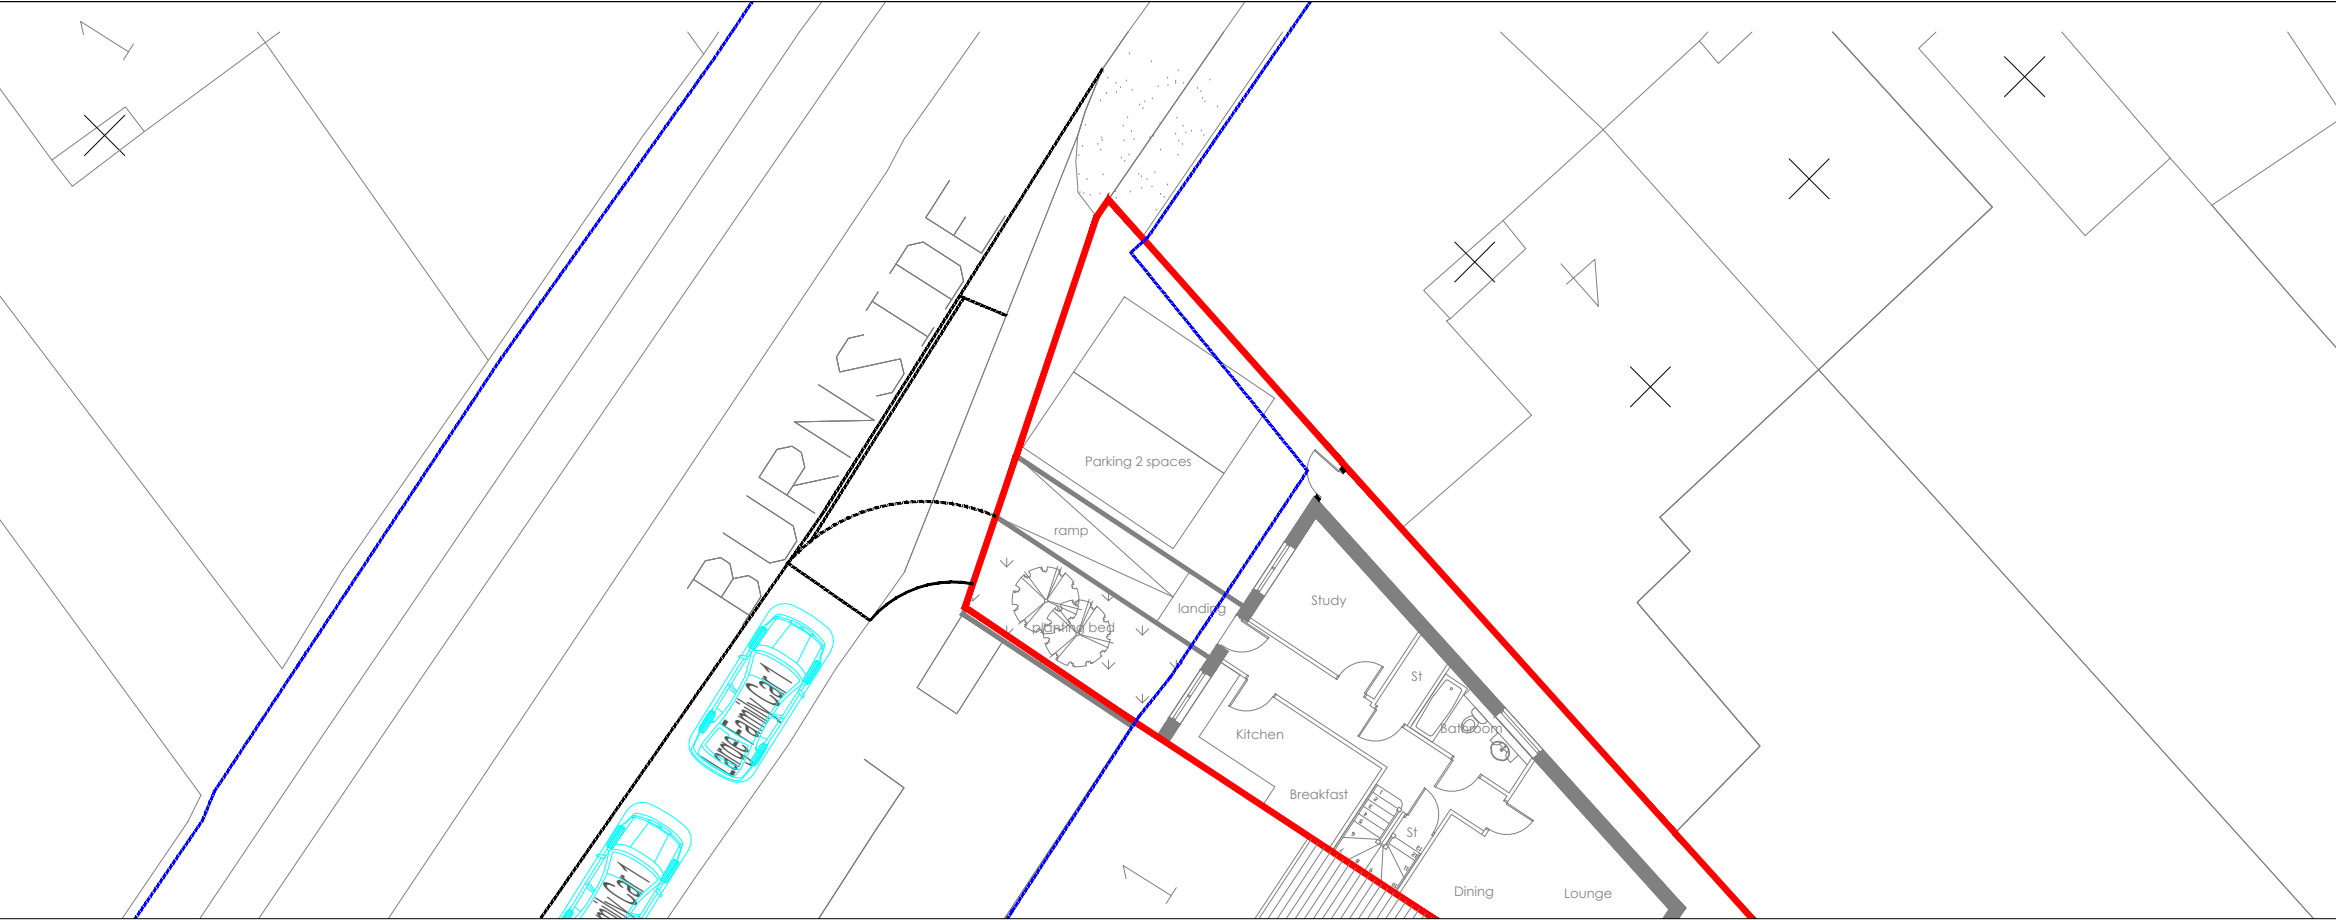

SITE ACCESS ARRANGEMENT AND HIGHWAY EXTENT (1:200)

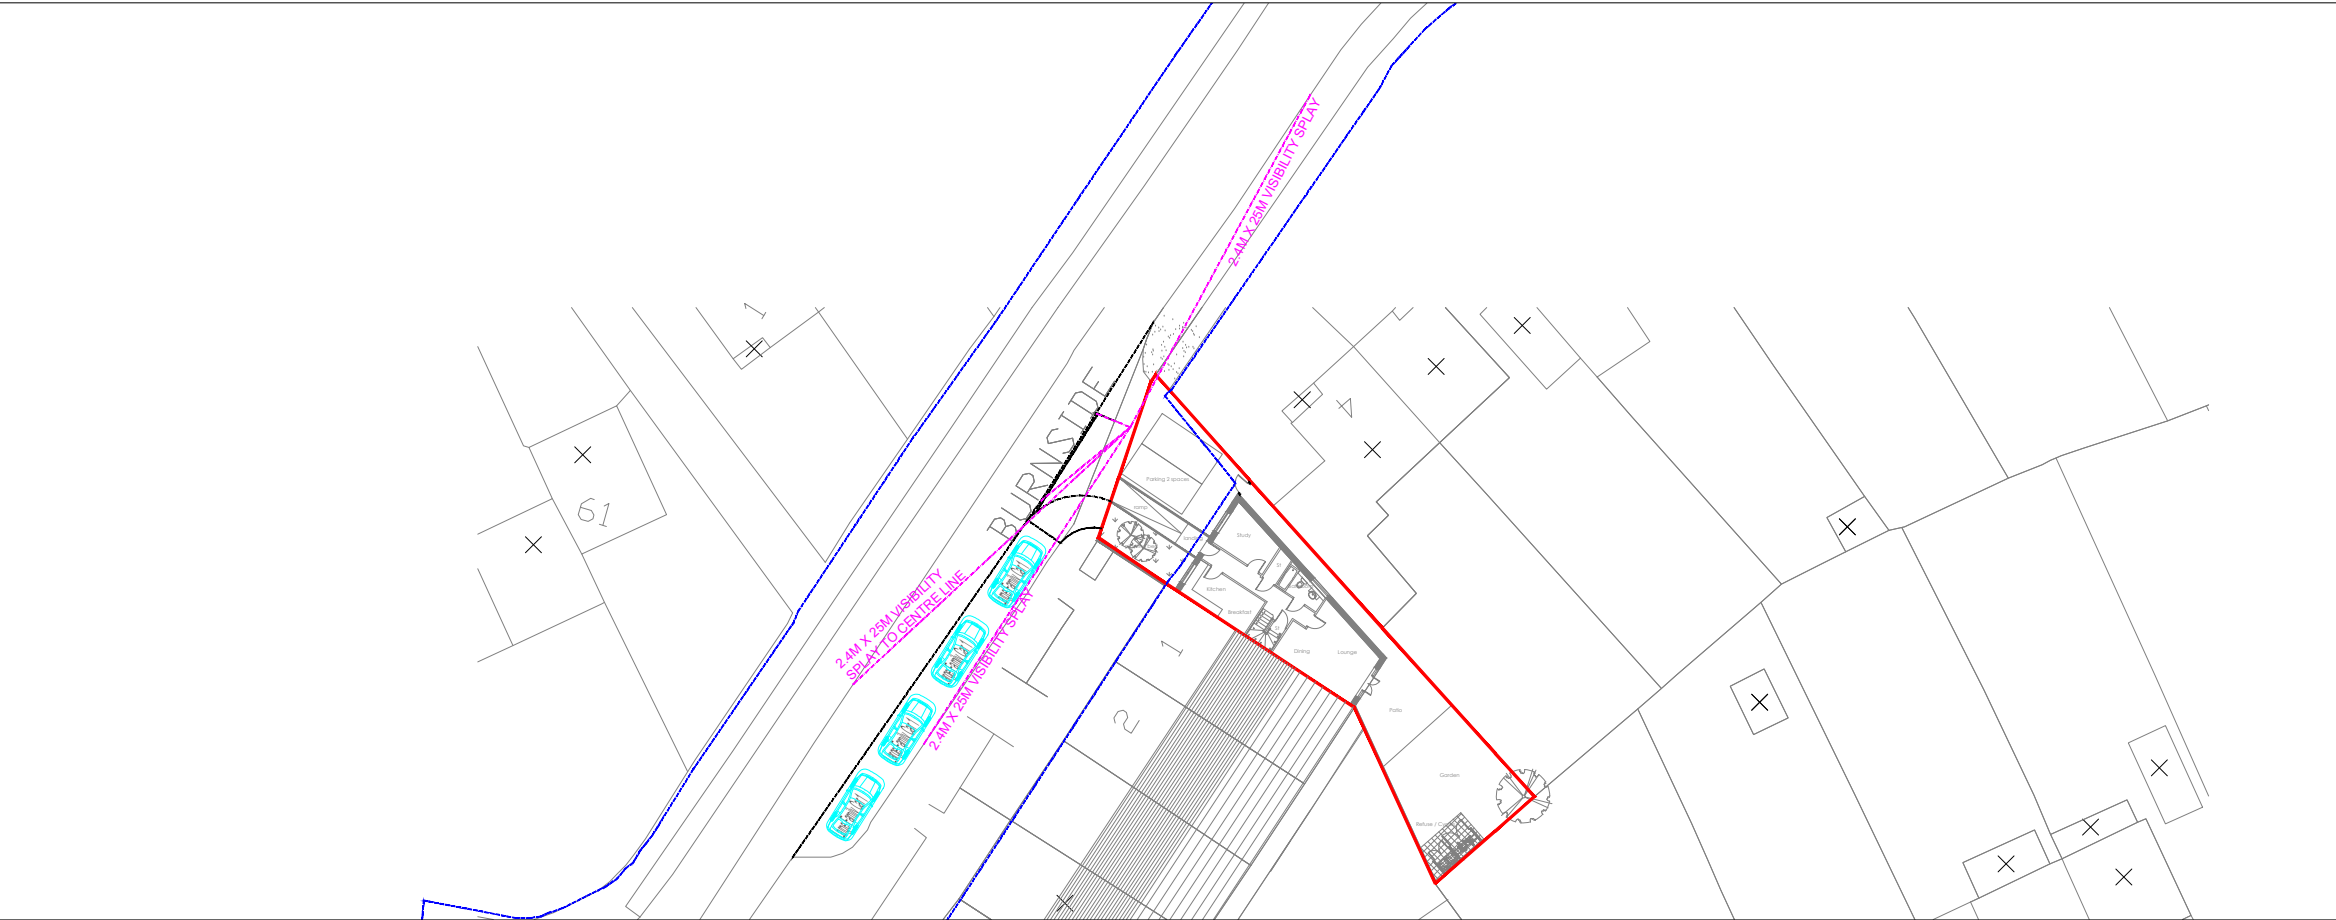

SITE ACCESS VISIBILITY SPLAY ASSESSMENT (1:500)

|               |                                                       |
|---------------|-------------------------------------------------------|
| Project Name  | LAND TO THE SIDE OF 1 HIGHFIELD PARADE, WATERLOOVILLE |
| Project Phase | PRELIMINARY                                           |

|       |                                                              |
|-------|--------------------------------------------------------------|
| Title | SITE ACCESS ARRANGEMENT PLAN AND VISIBILITY SPLAY ASSESSMENT |
|-------|--------------------------------------------------------------|



**paulbasham**  
associates

Paul Basham Associates Ltd  
The Bothy, Cams Hall Estate, Fareham, PO16 8UT  
01329 711 000  
info@paulbashamassociates.com www.paulbashamassociates.com

|        |                            |
|--------|----------------------------|
| Client | Chris Flint Associates Ltd |
|--------|----------------------------|

The drawings, information and data recorded in this document ("the information") is the property of Paul Basham Associates. This document and the information are solely for the use of the authorised recipient and this document may not be used, copied or reproduced in whole or part for any purposes other than which it was supplied by Paul Basham Associates. Paul Basham Associates makes no representation, undertakes no duty and accepts no responsibilities to any third party who may use or rely upon this document or the information.

### GENERAL NOTES


- THIS DRAWING IS INTENDED TO BE READ IN CONJUNCTION WITH ALL RELEVANT ARCHITECTS, ENGINEERS, SERVICES AND SPECIALIST DRAWINGS, DETAILS AND SPECIFICATIONS.
- ANY VARIATIONS OR DISCREPANCIES BETWEEN THESE DRAWINGS IN TERMS OF DIMENSIONS OR DETAILS SHOULD BE DRAWN TO THE ATTENTION OF THE ARCHITECT AND/OR THE ENGINEER FOR CLARIFICATION.
- ALL FIGURED DIMENSIONS TO BE TAKEN IN PREFERENCE TO SCALED DIMENSIONS. DO NOT SCALE THIS DRAWING.
- PAUL BASHAM ASSOCIATES ACCEPTS NO RESPONSIBILITY FOR THE ACCURACY OF BACKGROUND INFORMATION PRODUCED BY THIRD PARTIES – THIS MUST BE TREATED AS INDICATIVE ONLY. THIRD PARTY PLANS ARE INCLUDED AS PER THE FOLLOWING:
  - Site Layout
  - OS Mapping
  - Highway Boundary Mapping
- THIS DRAWING SHOULD ONLY BE USED FOR CONSTRUCTION IF THE PROJECT PHASE IN THE TITLE FRAME BELOW IS SHOWN AS "CONSTRUCTION". PAUL BASHAM ASSOCIATES TAKE NO RESPONSIBILITY FOR CONSTRUCTION WORKS UNDERTAKEN TO DRAWINGS WHICH ARE NOT MARKED UNDER THIS PHASE.

### KEY

HIGHWAY EXTENT 

1:200 

1:500 

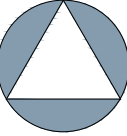

NORTH

|                    |             |             |                  |       |
|--------------------|-------------|-------------|------------------|-------|
| P01                | FIRST ISSUE | 04.09.25    | LOM              | MDS   |
| Rev                | Description | Date        | By               | App'd |
| Date Created       | Drawn By    | Approved By | Suitability Code |       |
| 01.09.25           | LOM         | MDS         | -                |       |
| PBA Project Number |             | Scale       | (AT A3)          |       |
| 020.01027          |             | AS SHOWN    |                  |       |
| PBA Drawing No:    |             |             | Revision         |       |
| 020.01027-0001     |             |             | P01              |       |