



SCALE BARS

EXISTING AND PROPOSED STREET SCENE

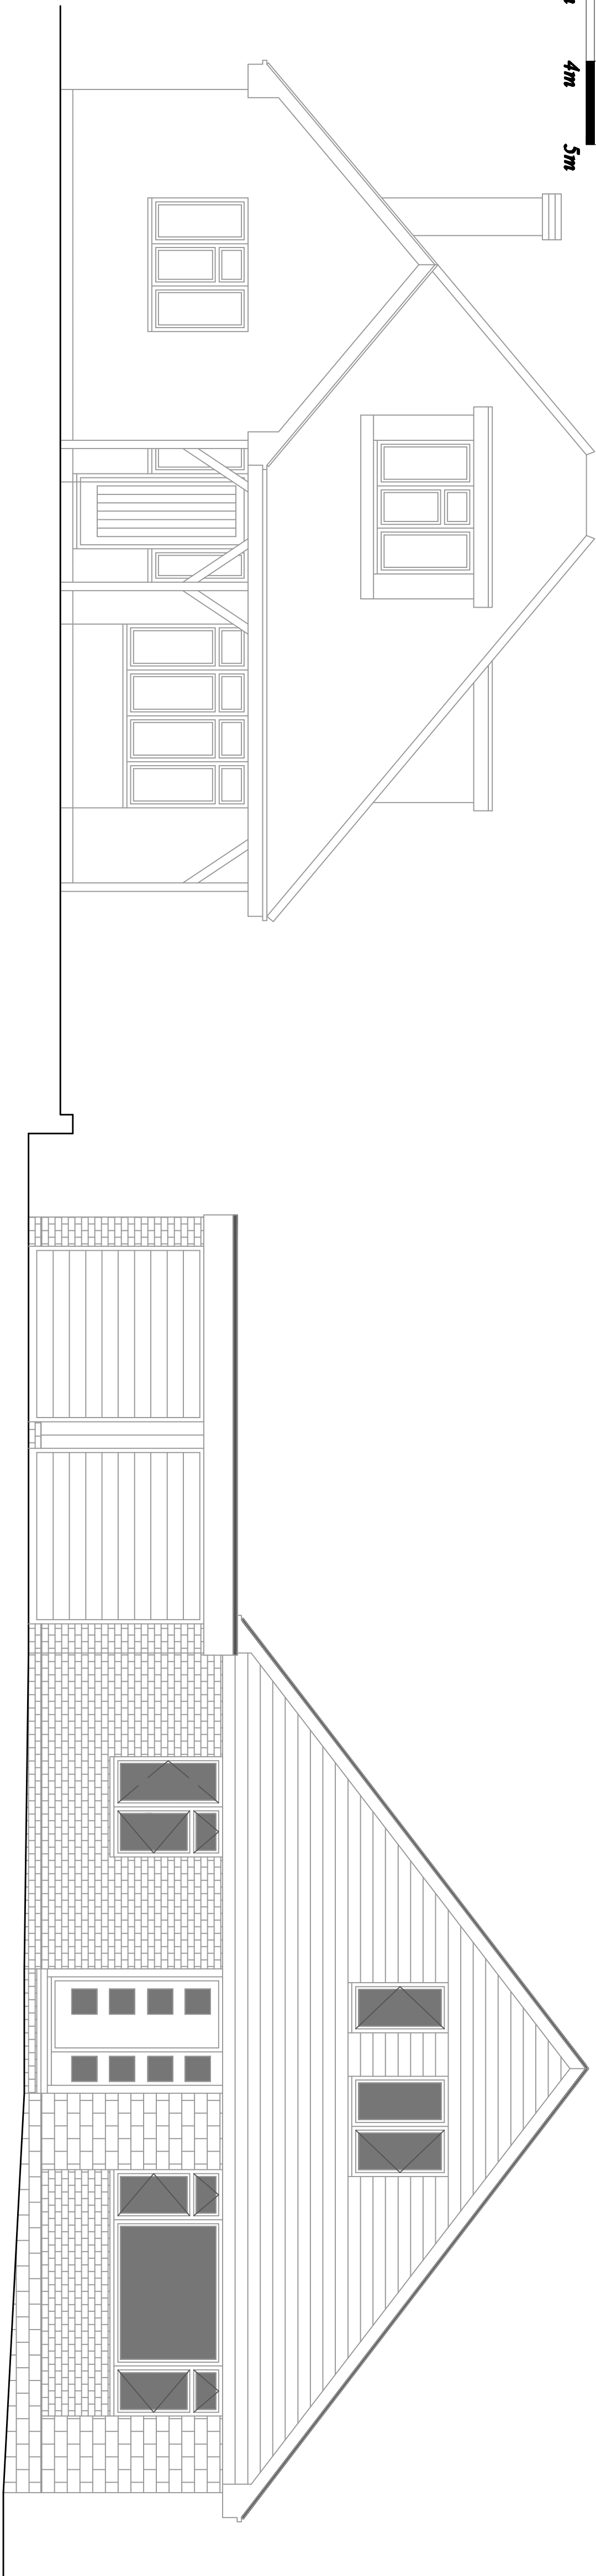

EXISTING STREET SCENE

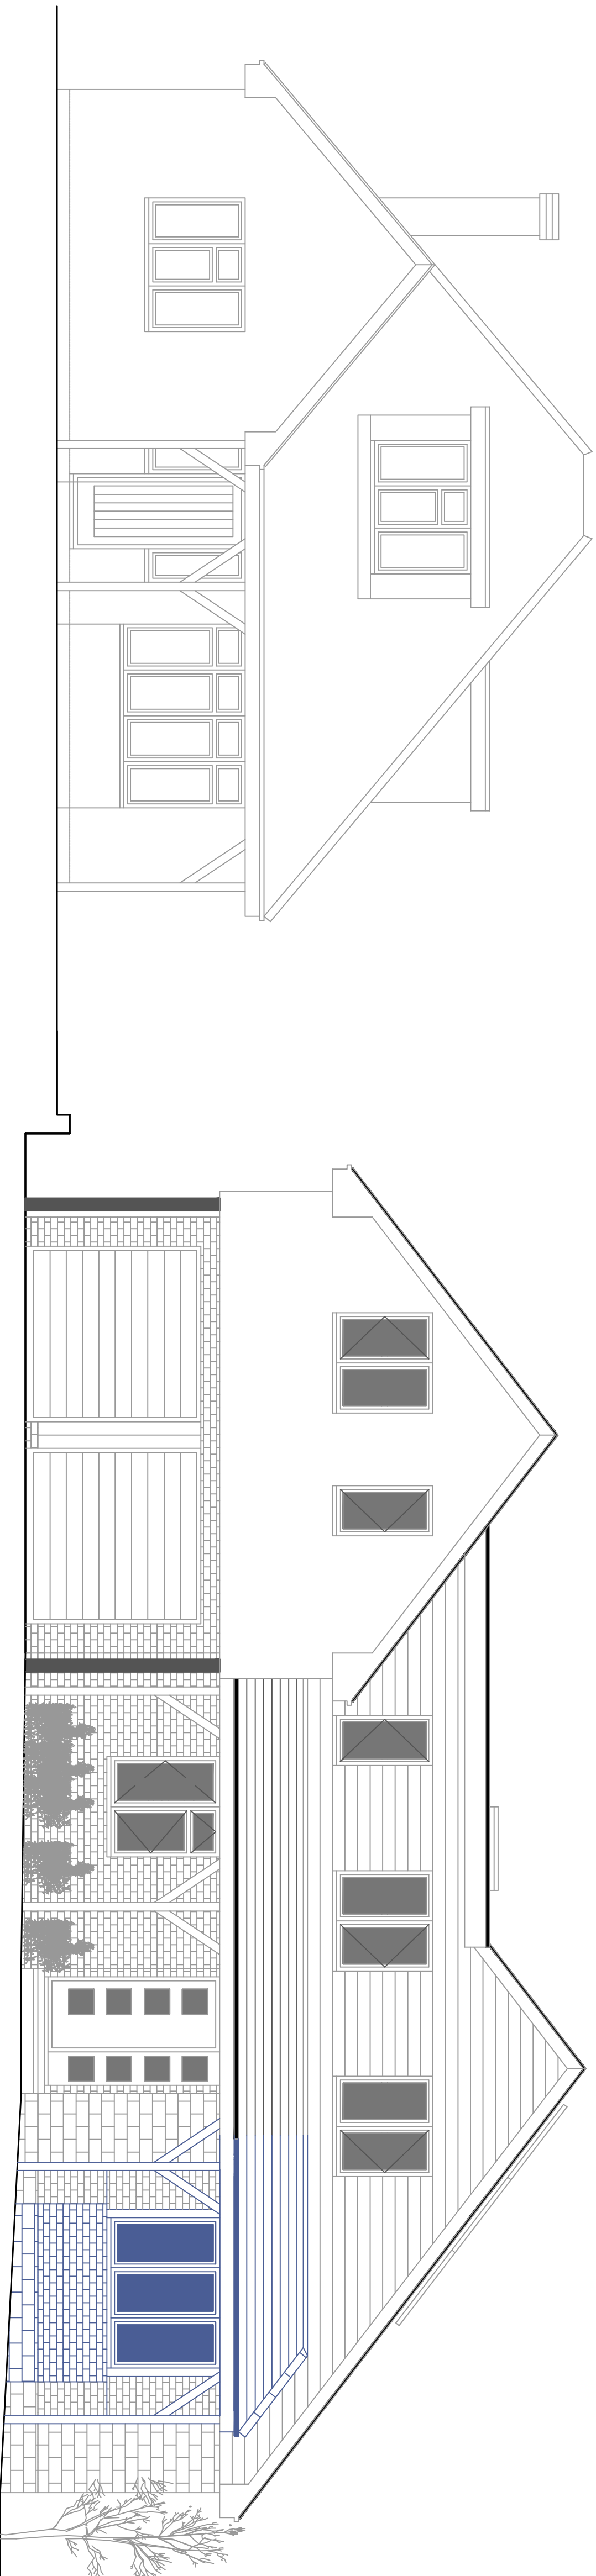

PROPOSED STREET SCENE

PLANNING DRAWINGS		Date		Scale	
Designed by	Checked by	09/2025		1/50	
PJM					
Proposed Extensions at: No. 7 Old Van Diemens Road Puttrick FOI 8/LT		EXISTING AND PROPOSED STREET SCENES			
P911-01-10A				Sheet	
				A1	