



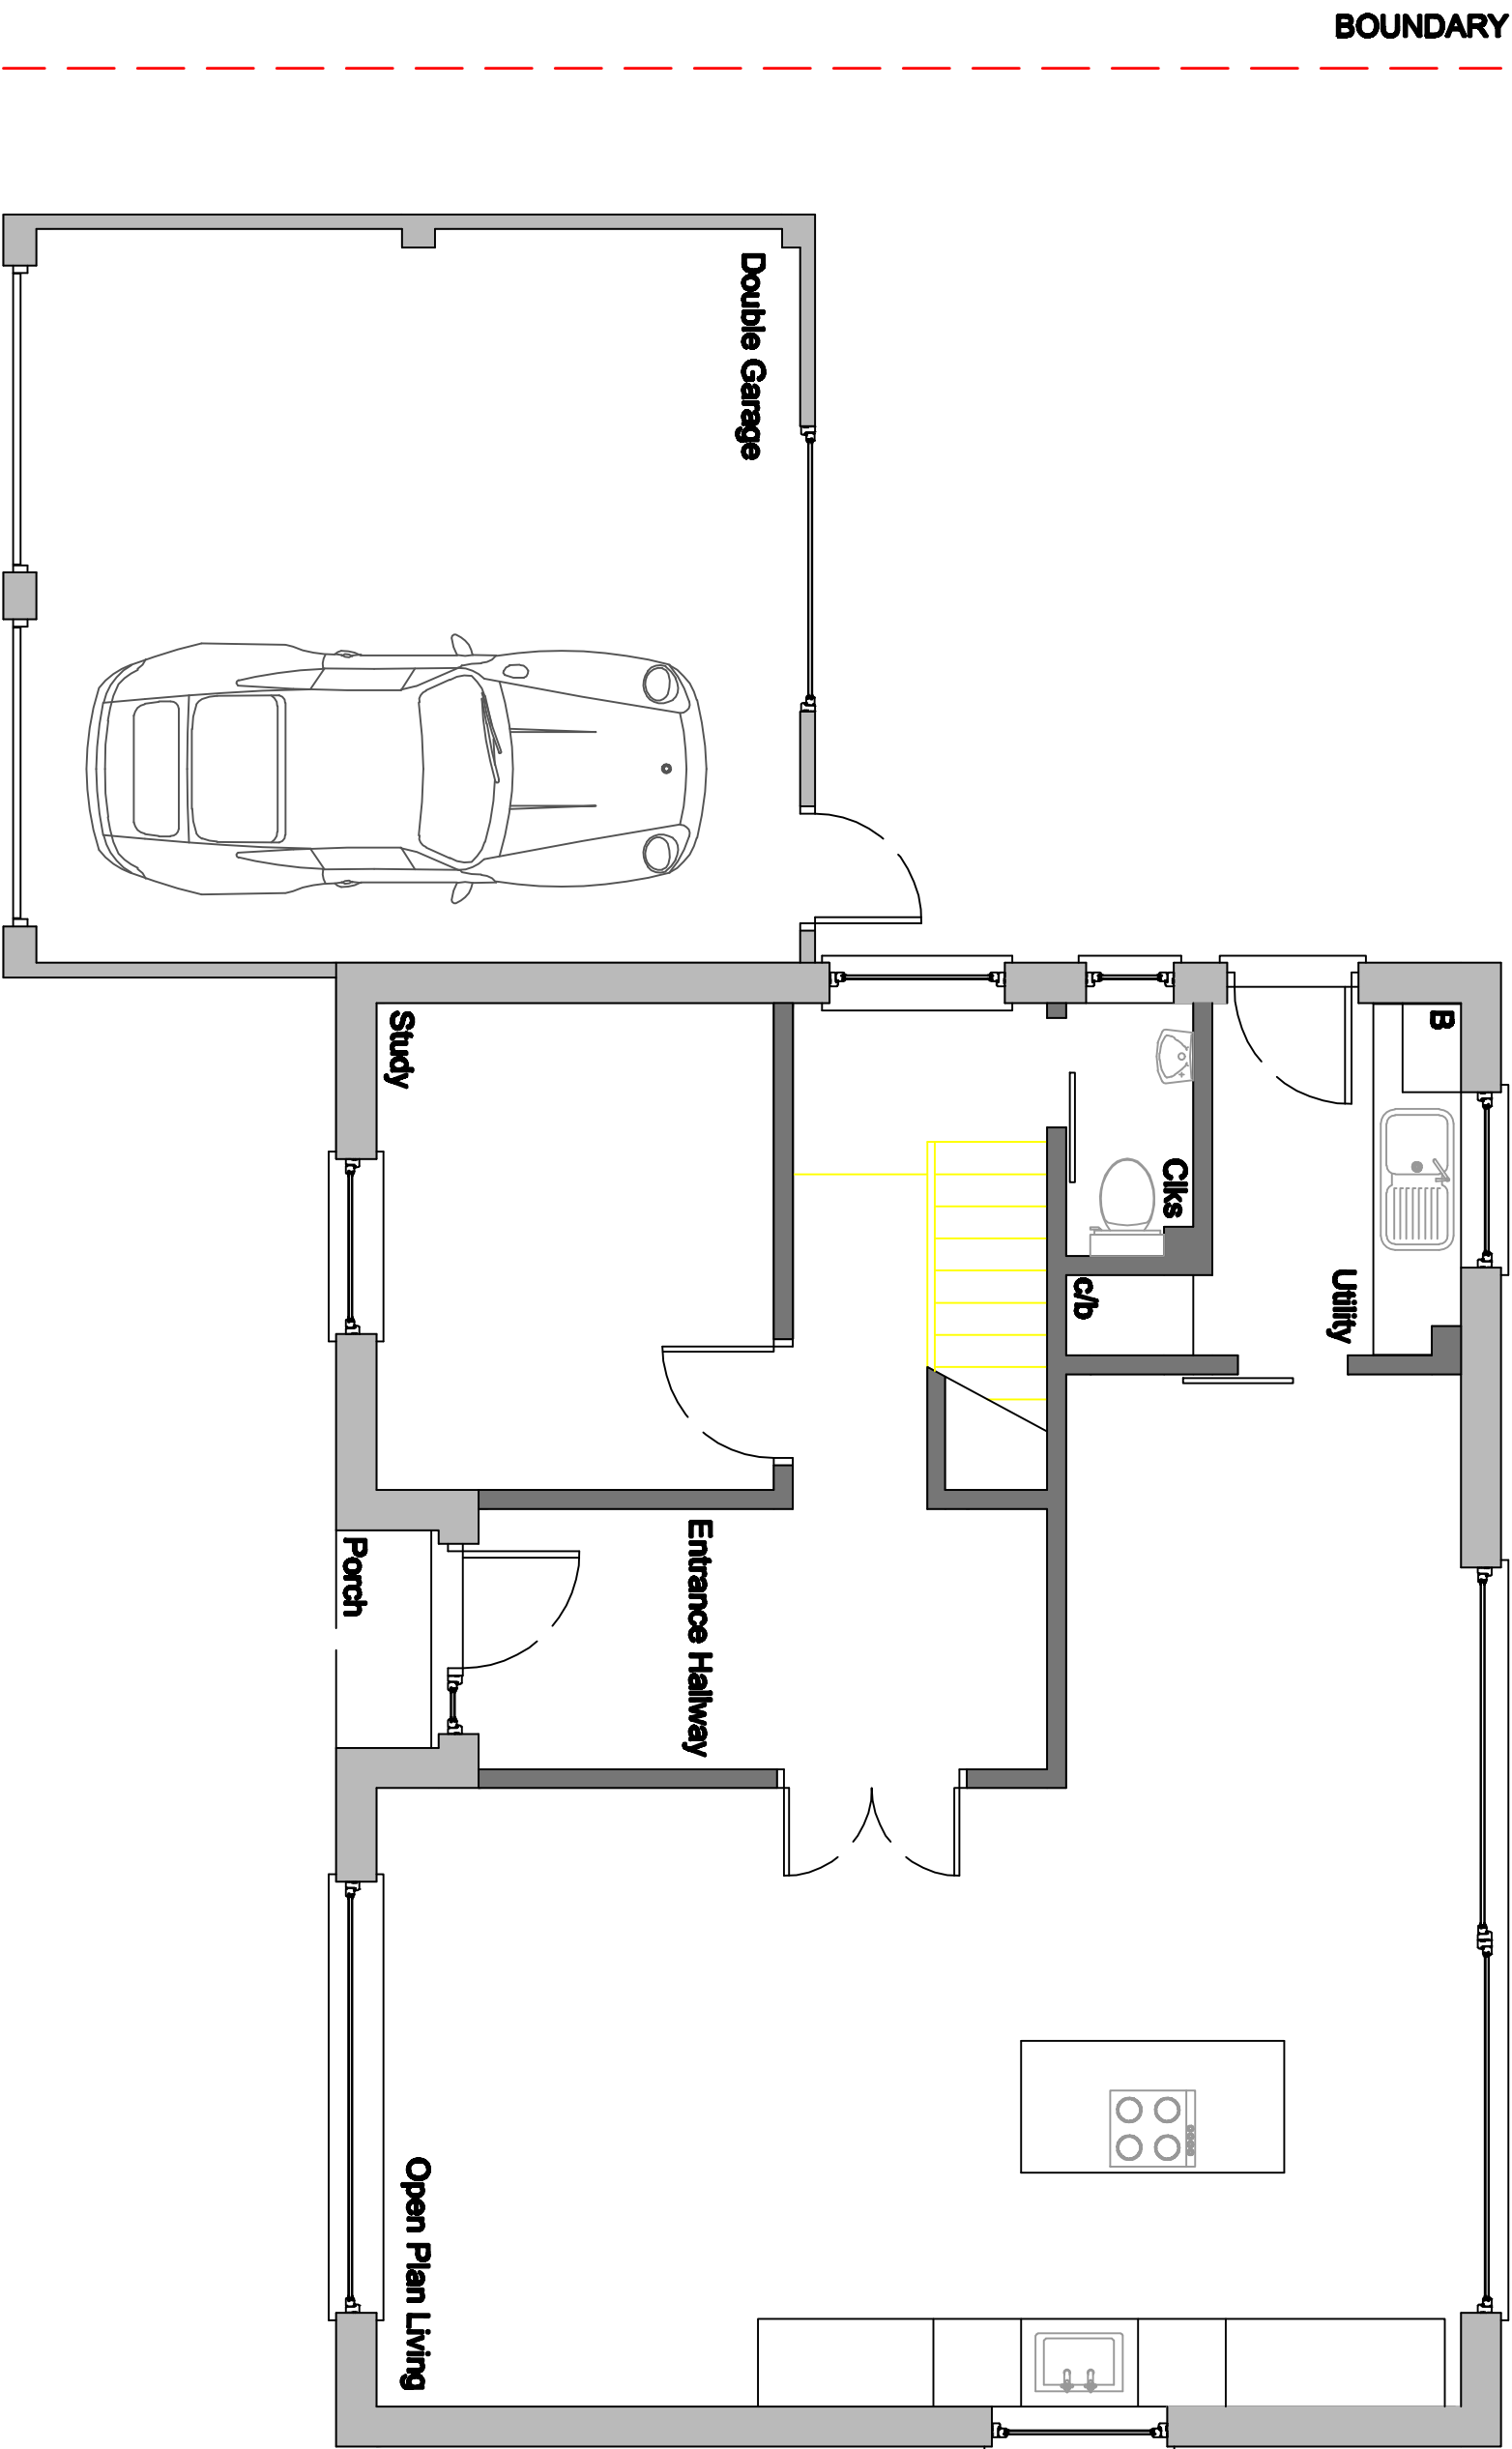

Existing Ground Floor Plan
Gross External (inc. garage) = 108.50 sq.m.
Gross Internal (inc. garage) = 96.00 sq.m.

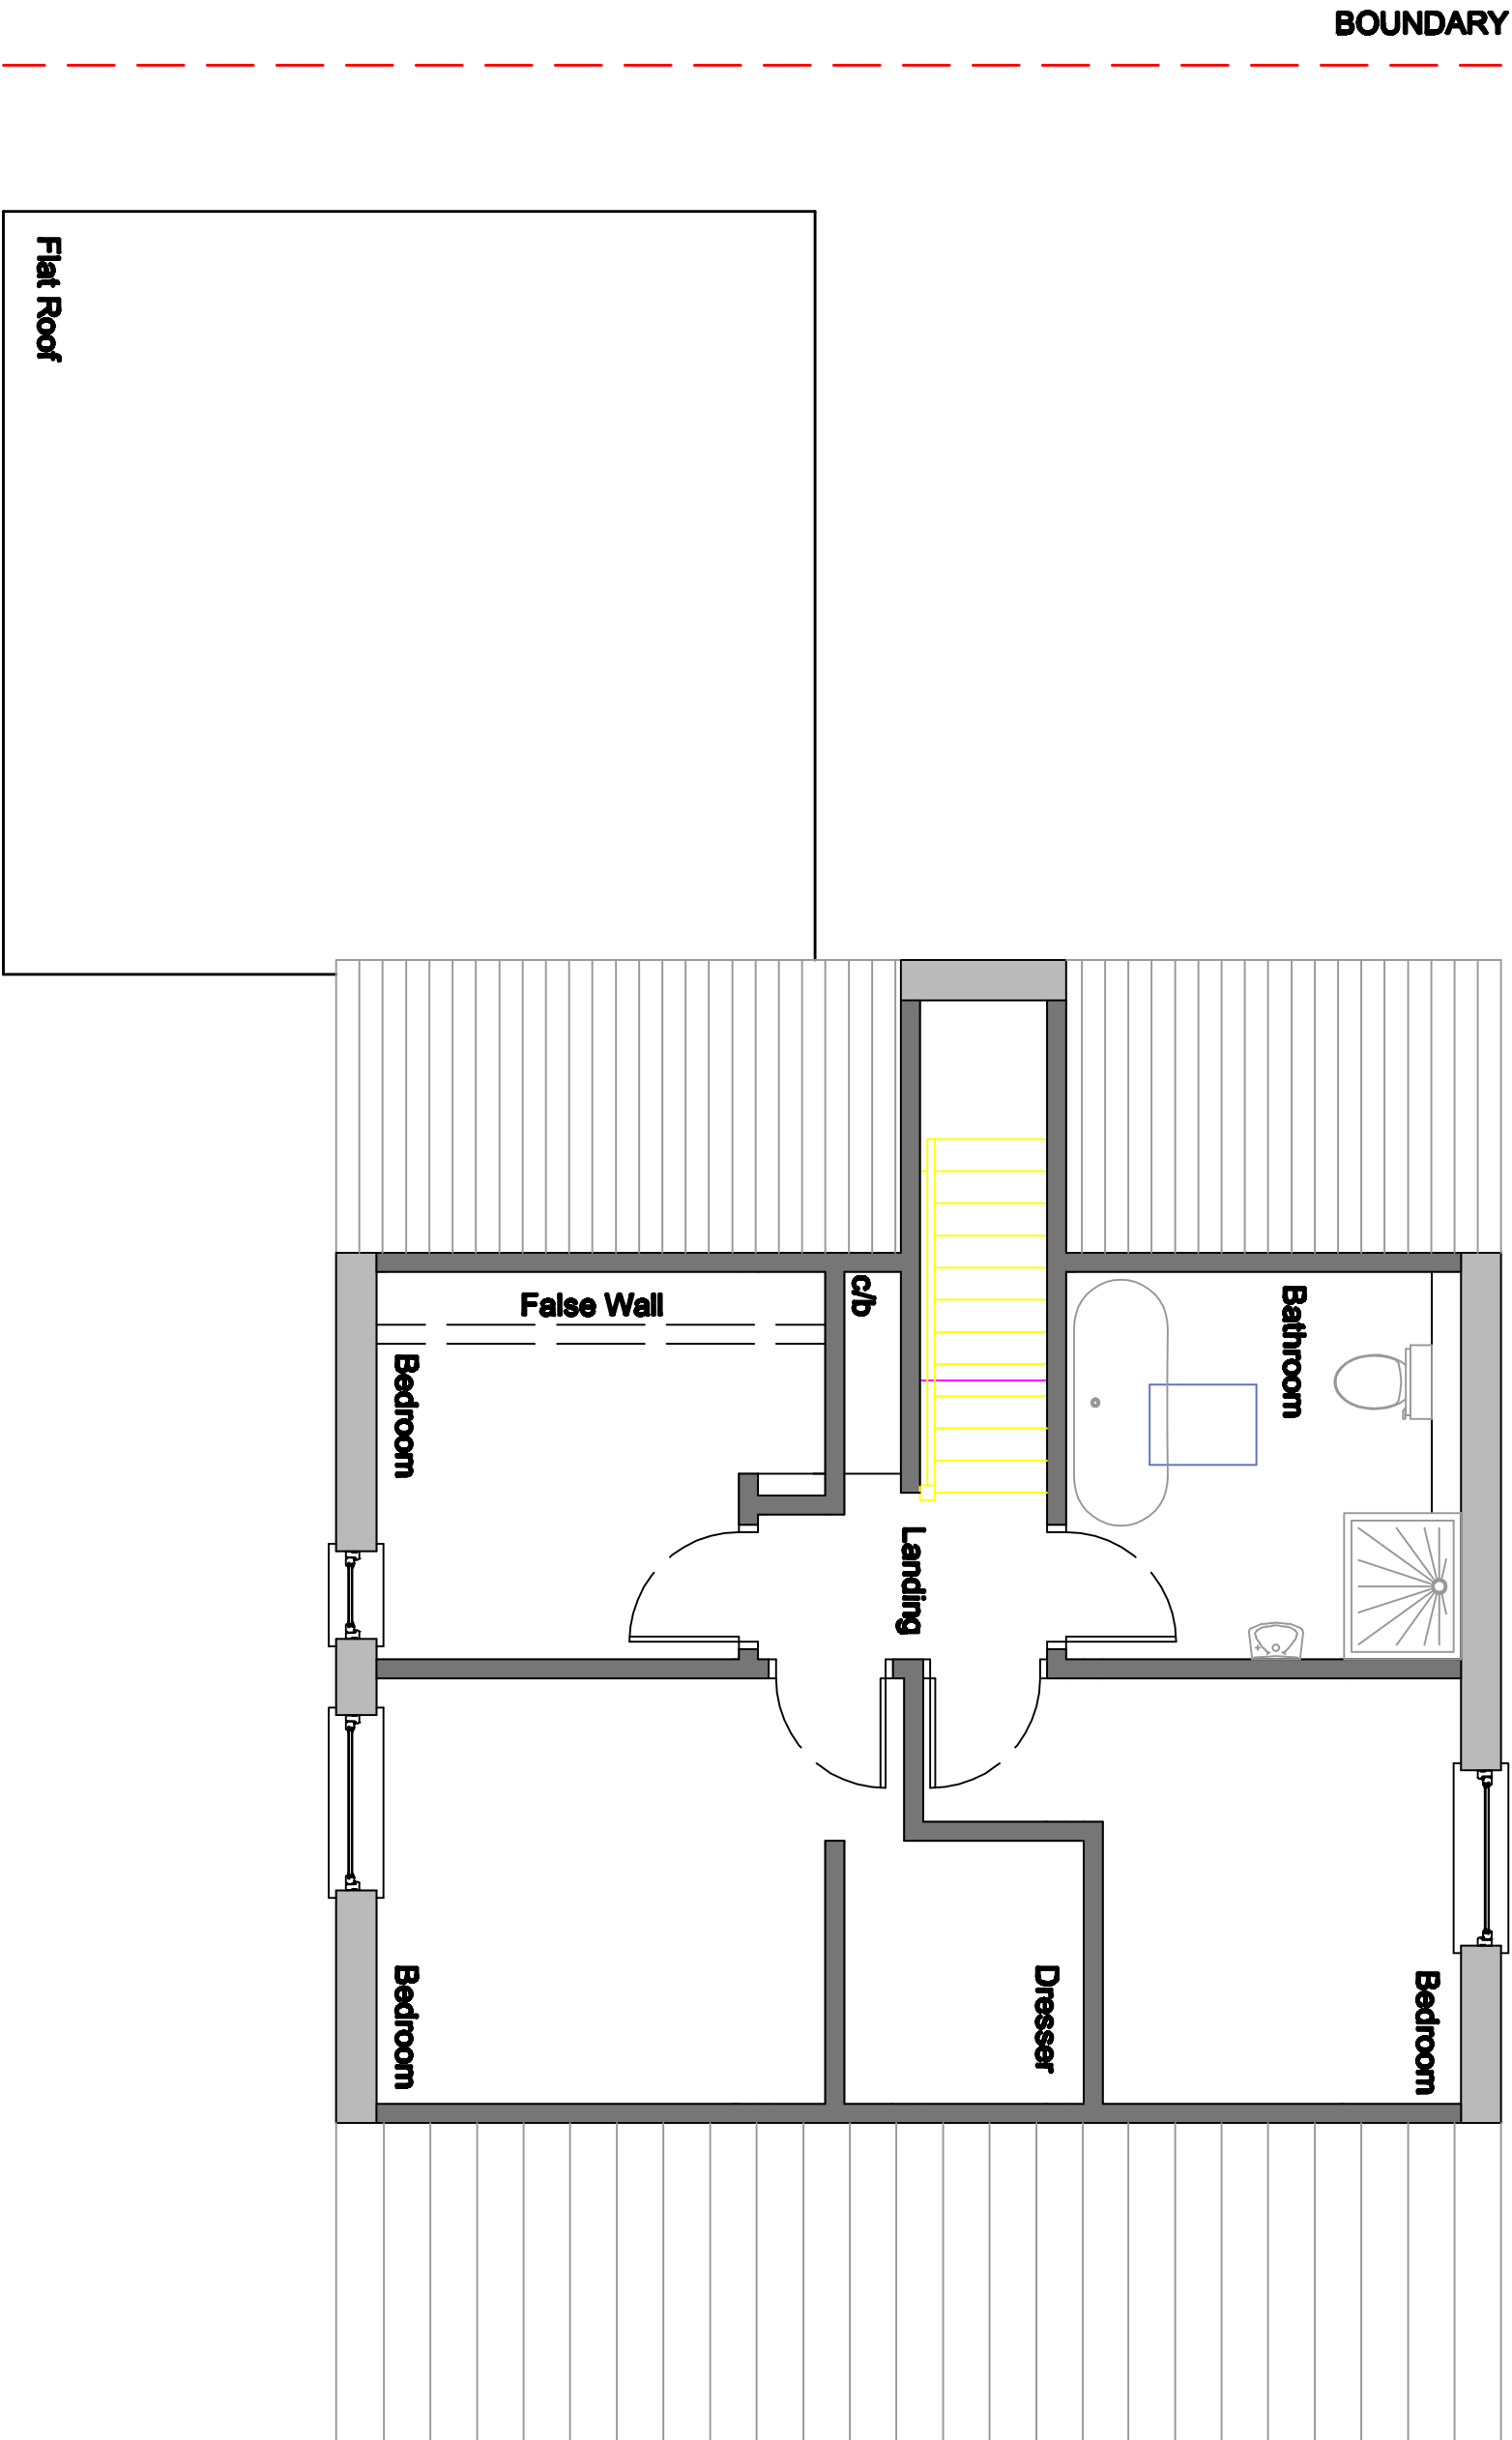

Existing First Floor Plan
Gross External = 49.50 sq.m.
Gross Internal = 44.00 sq.m.

SCALE BARS

EXISTING FLOOR PLANS



PLANNING DRAWINGS			
Designed by	Checked by	Date	Scale
PJM	PJM	09/2025	1/50
Proposed Extensions at: No. 7 Old Van Diemens Road Puttrick FO7 BLT		EXISTING FLOOR PLANS	
Pg11-01-04			Sheet A1