



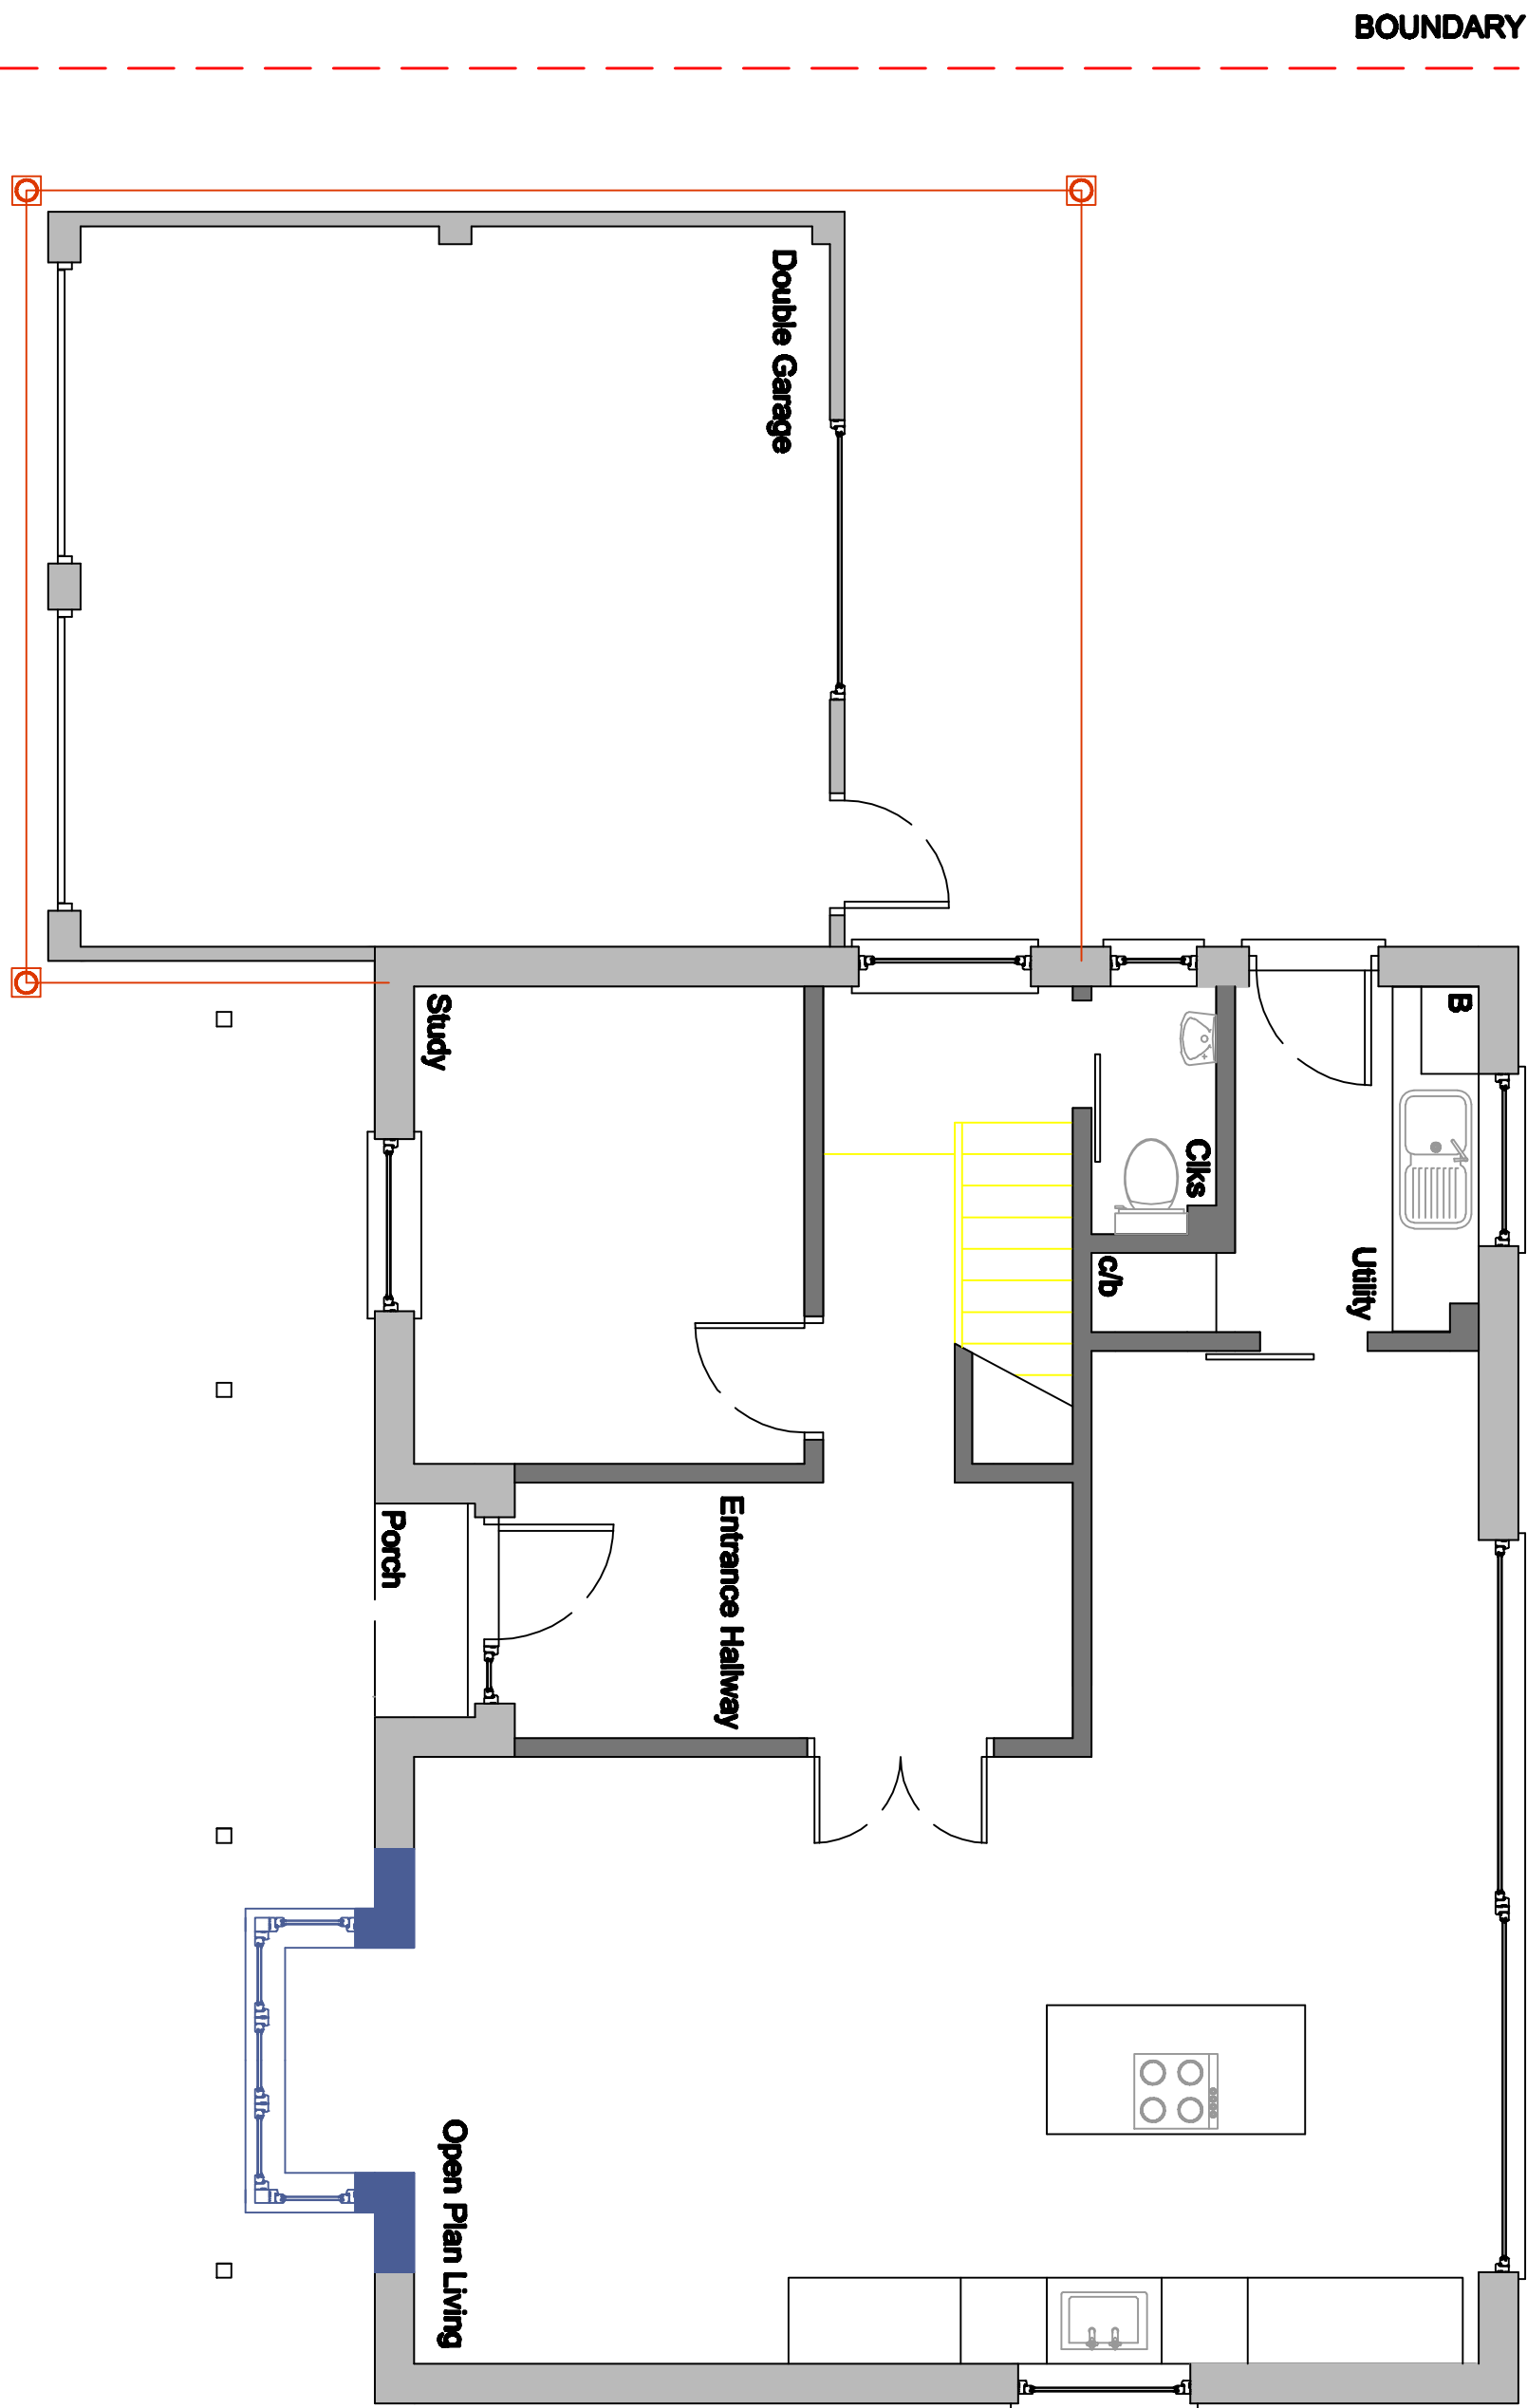


Proposed Ground Floor Plan

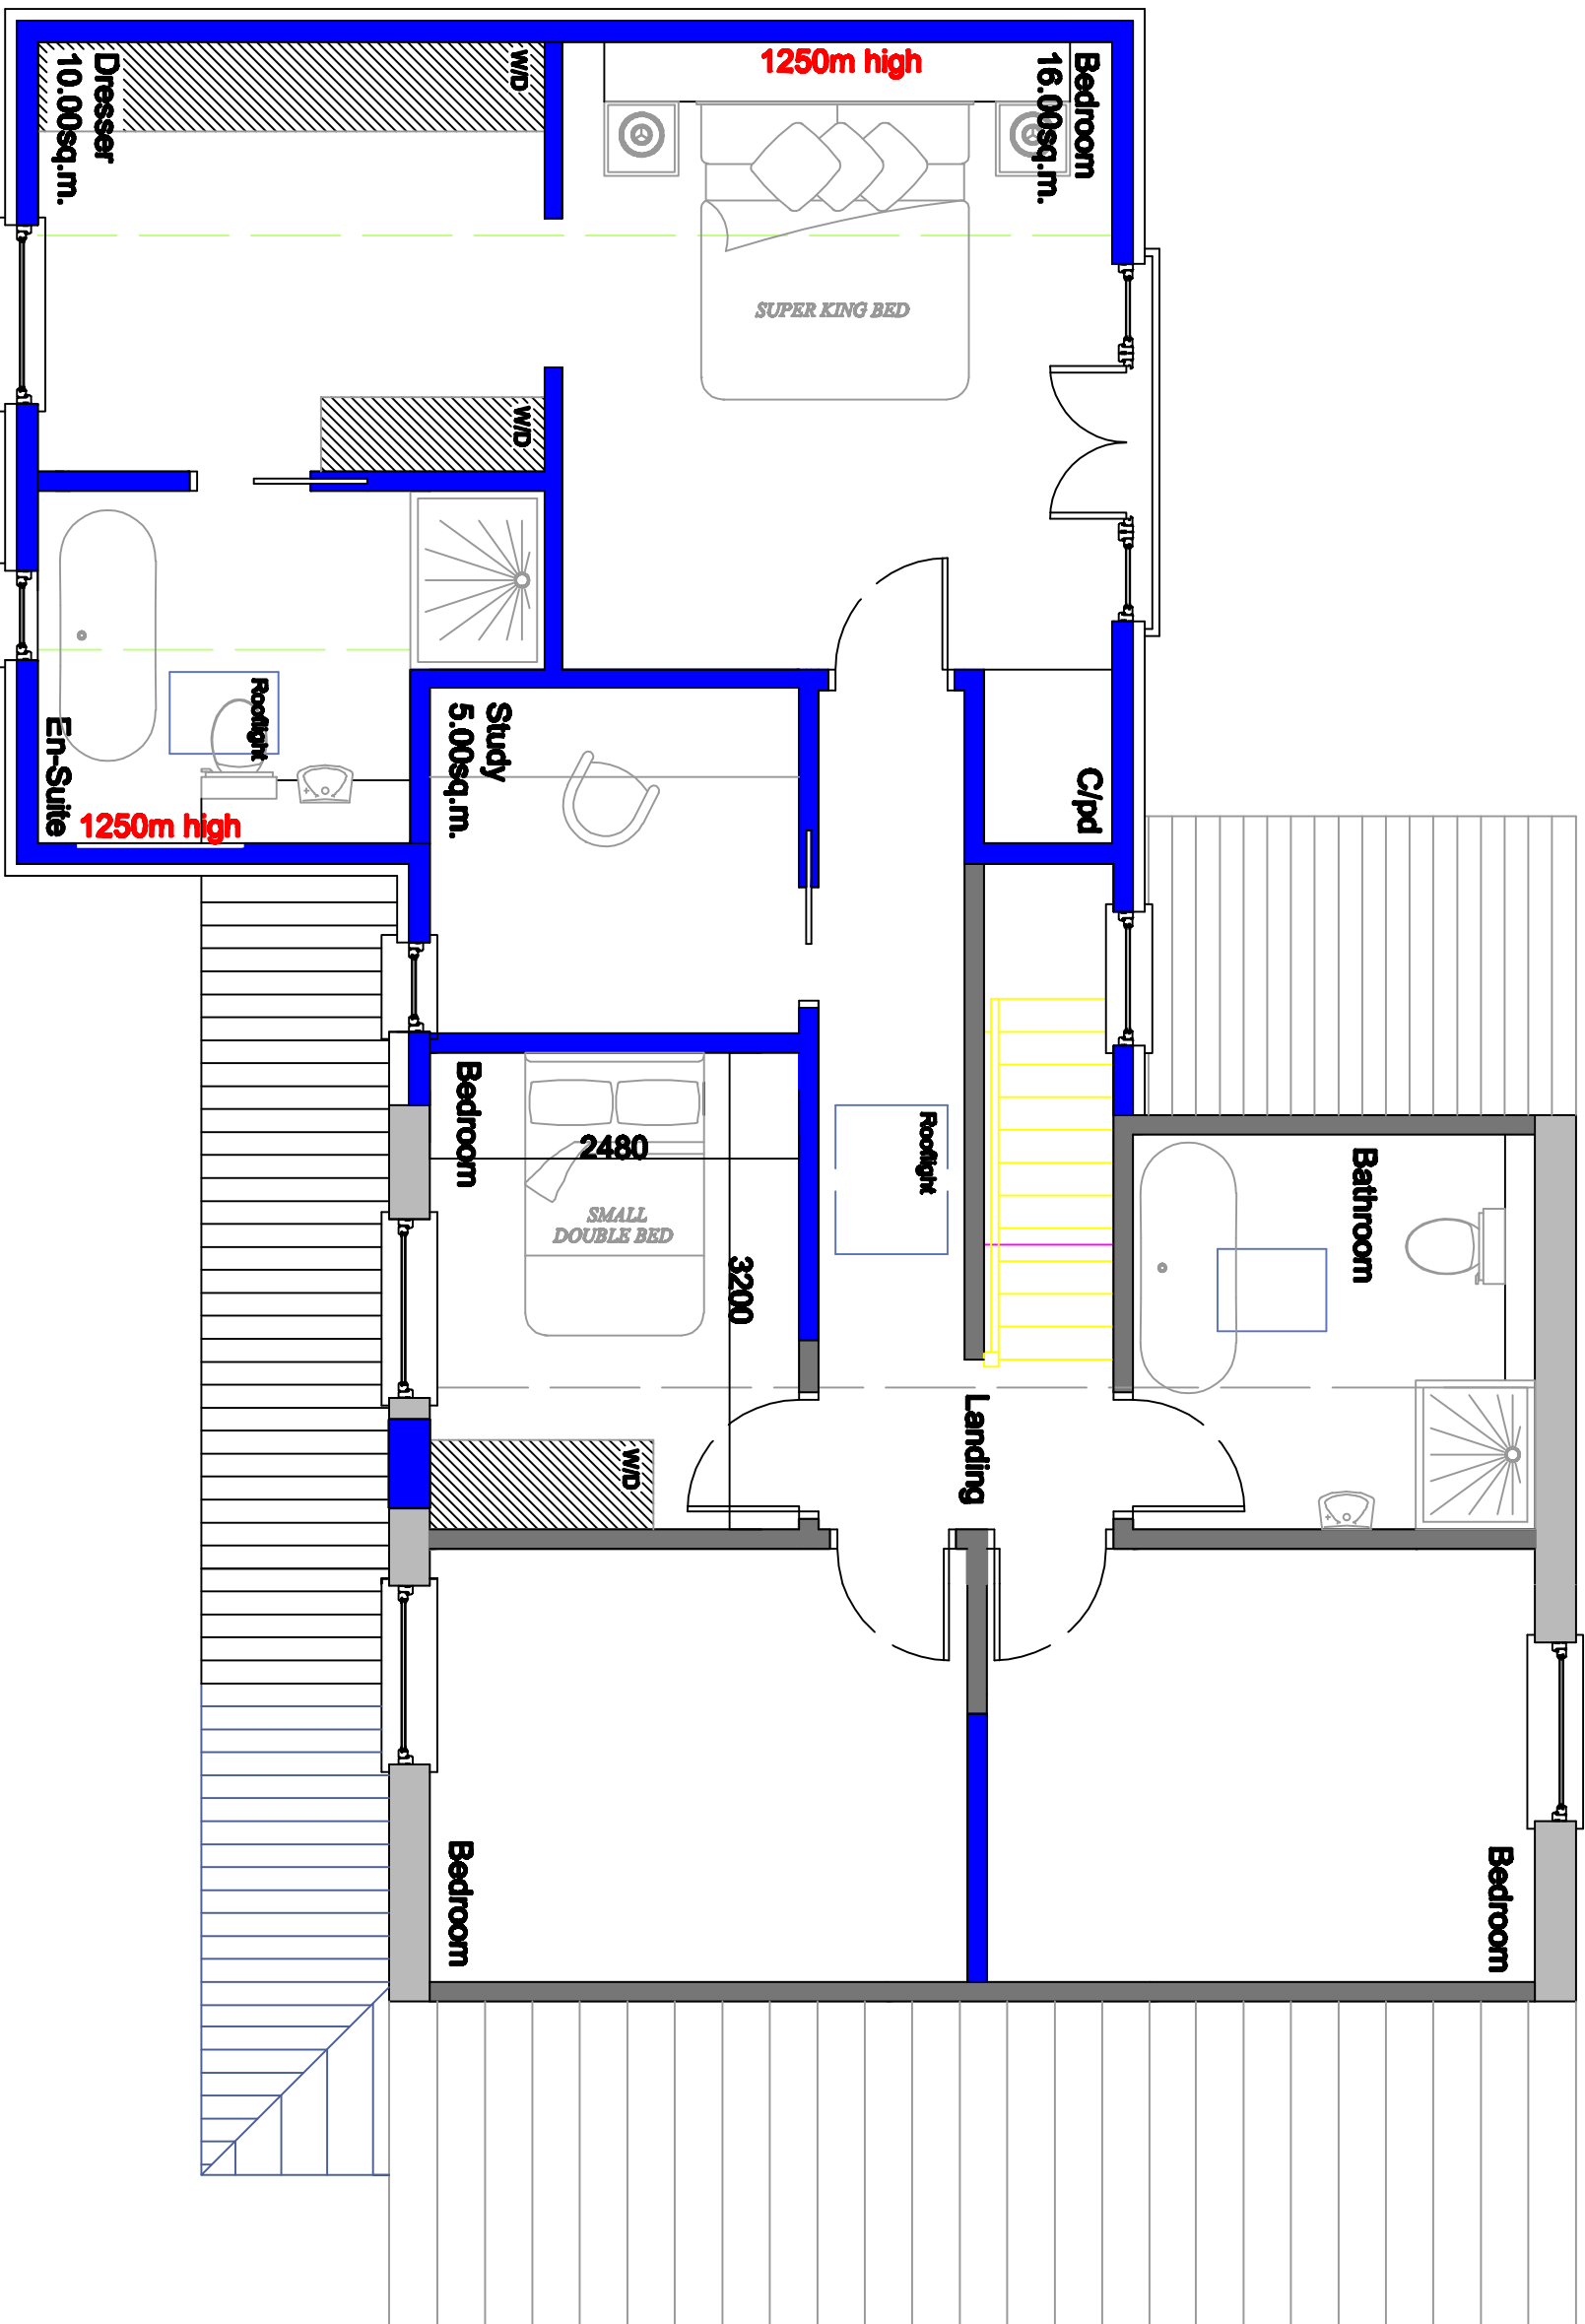

Proposed First Floor Plan

Proposed Ground Floor Plan
Gross External (inc. garage) = 108.50 sq.m.
Gross Internal (inc. garage) = 96.00 sq.m.

Proposed First Floor Plan
Gross External = 117.50 sq.m.
Gross Internal = 90.00 sq.m.

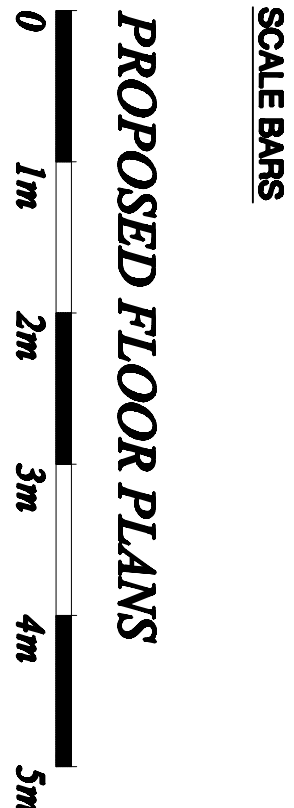

PLANNING DRAWINGS				PROPOSED FLOOR PLANS	
Designed by PJM	Checked by PJM	Date 09/2025	Scale 1/50	P911-01-08 A	Sheet A1
Proposed Extensions at No. 7 Old Van Diemens Road Puttrick FO7 BLT					