



SCALE BARS


EXISTING ELEVATIONS

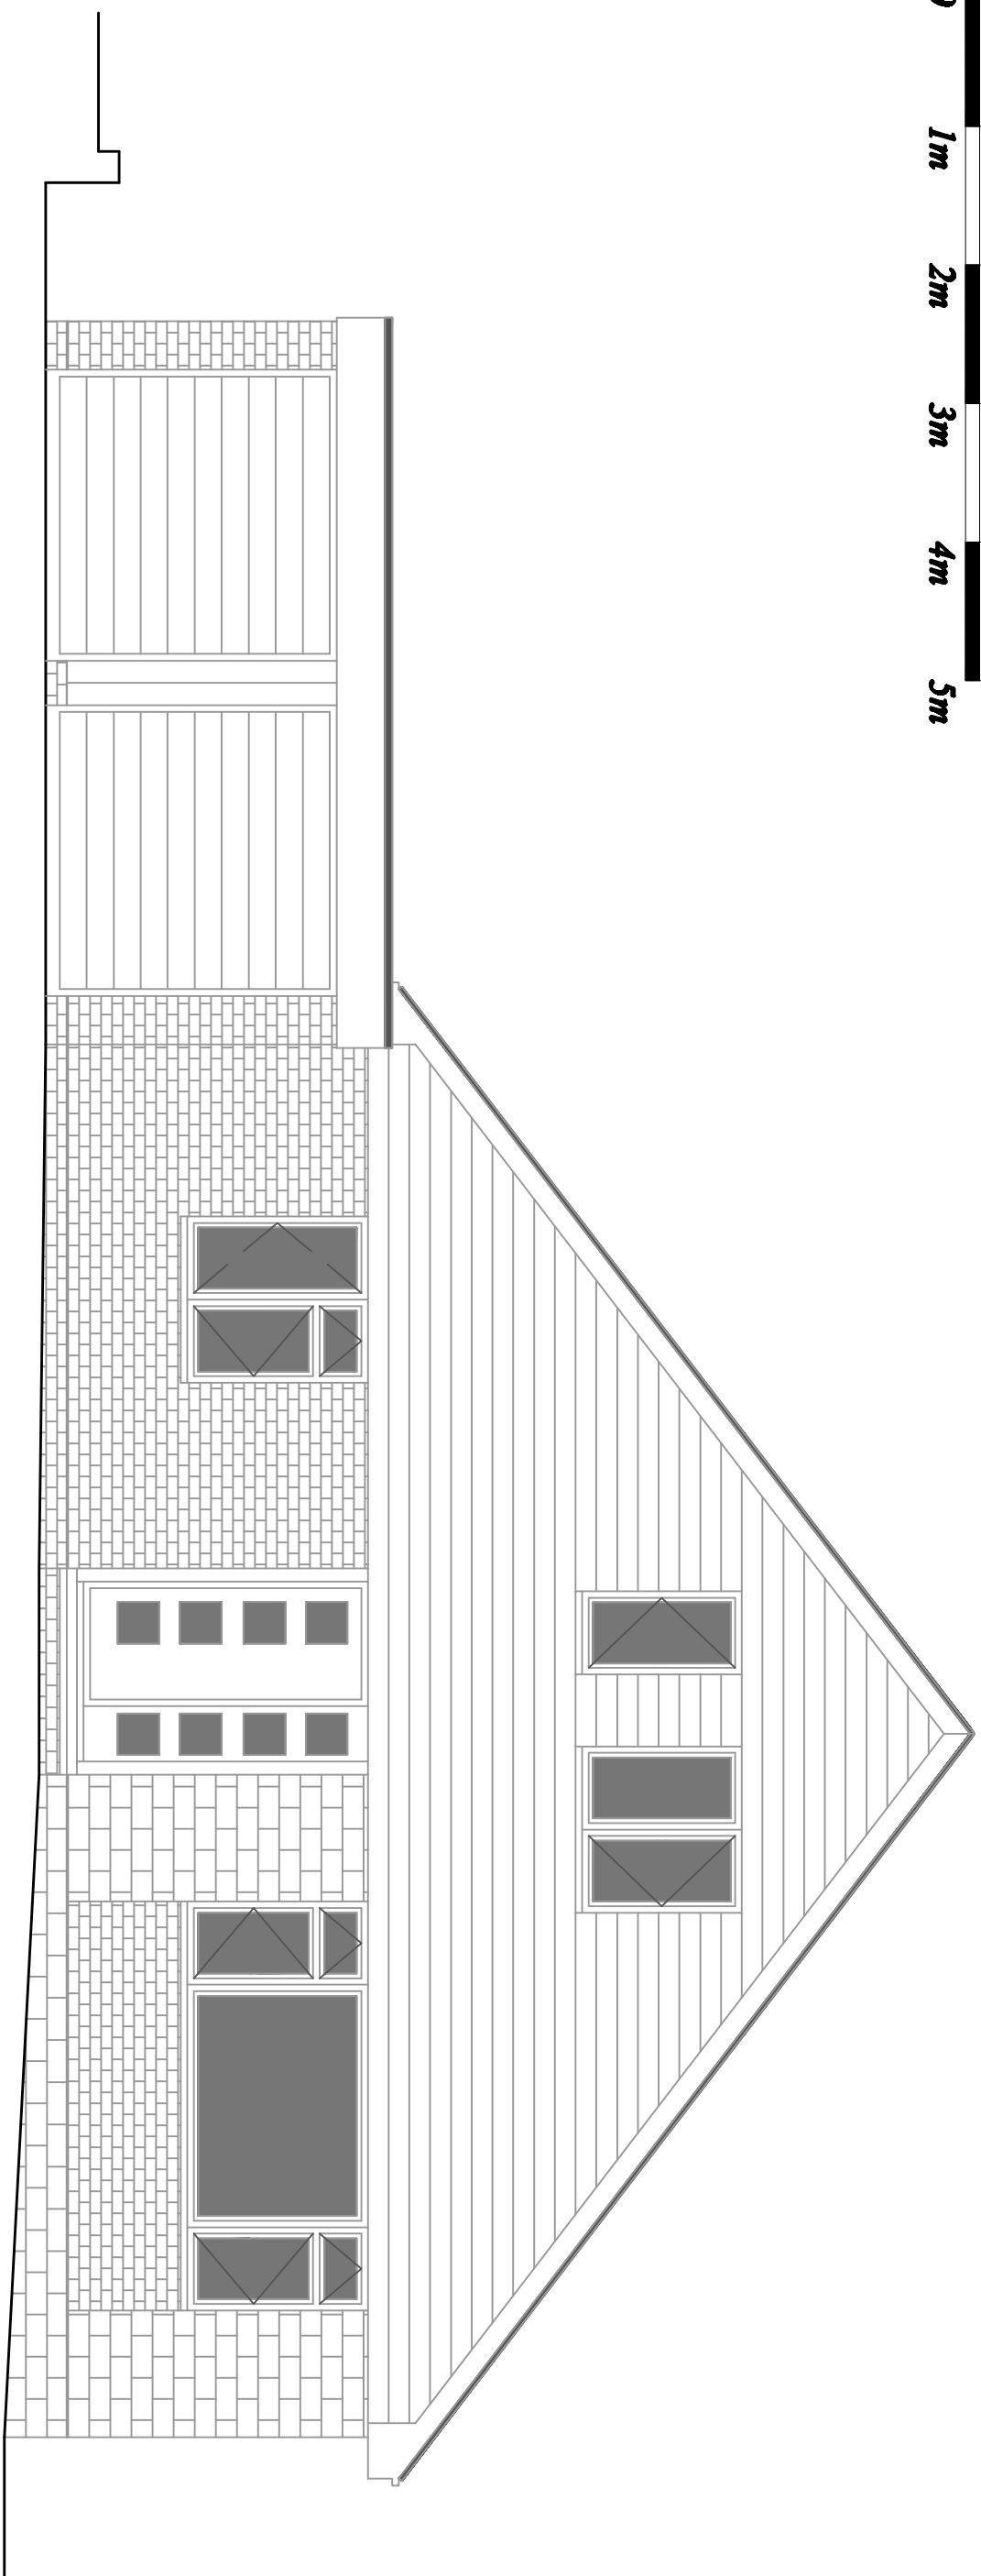


EXISTING FRONT ELEVATION

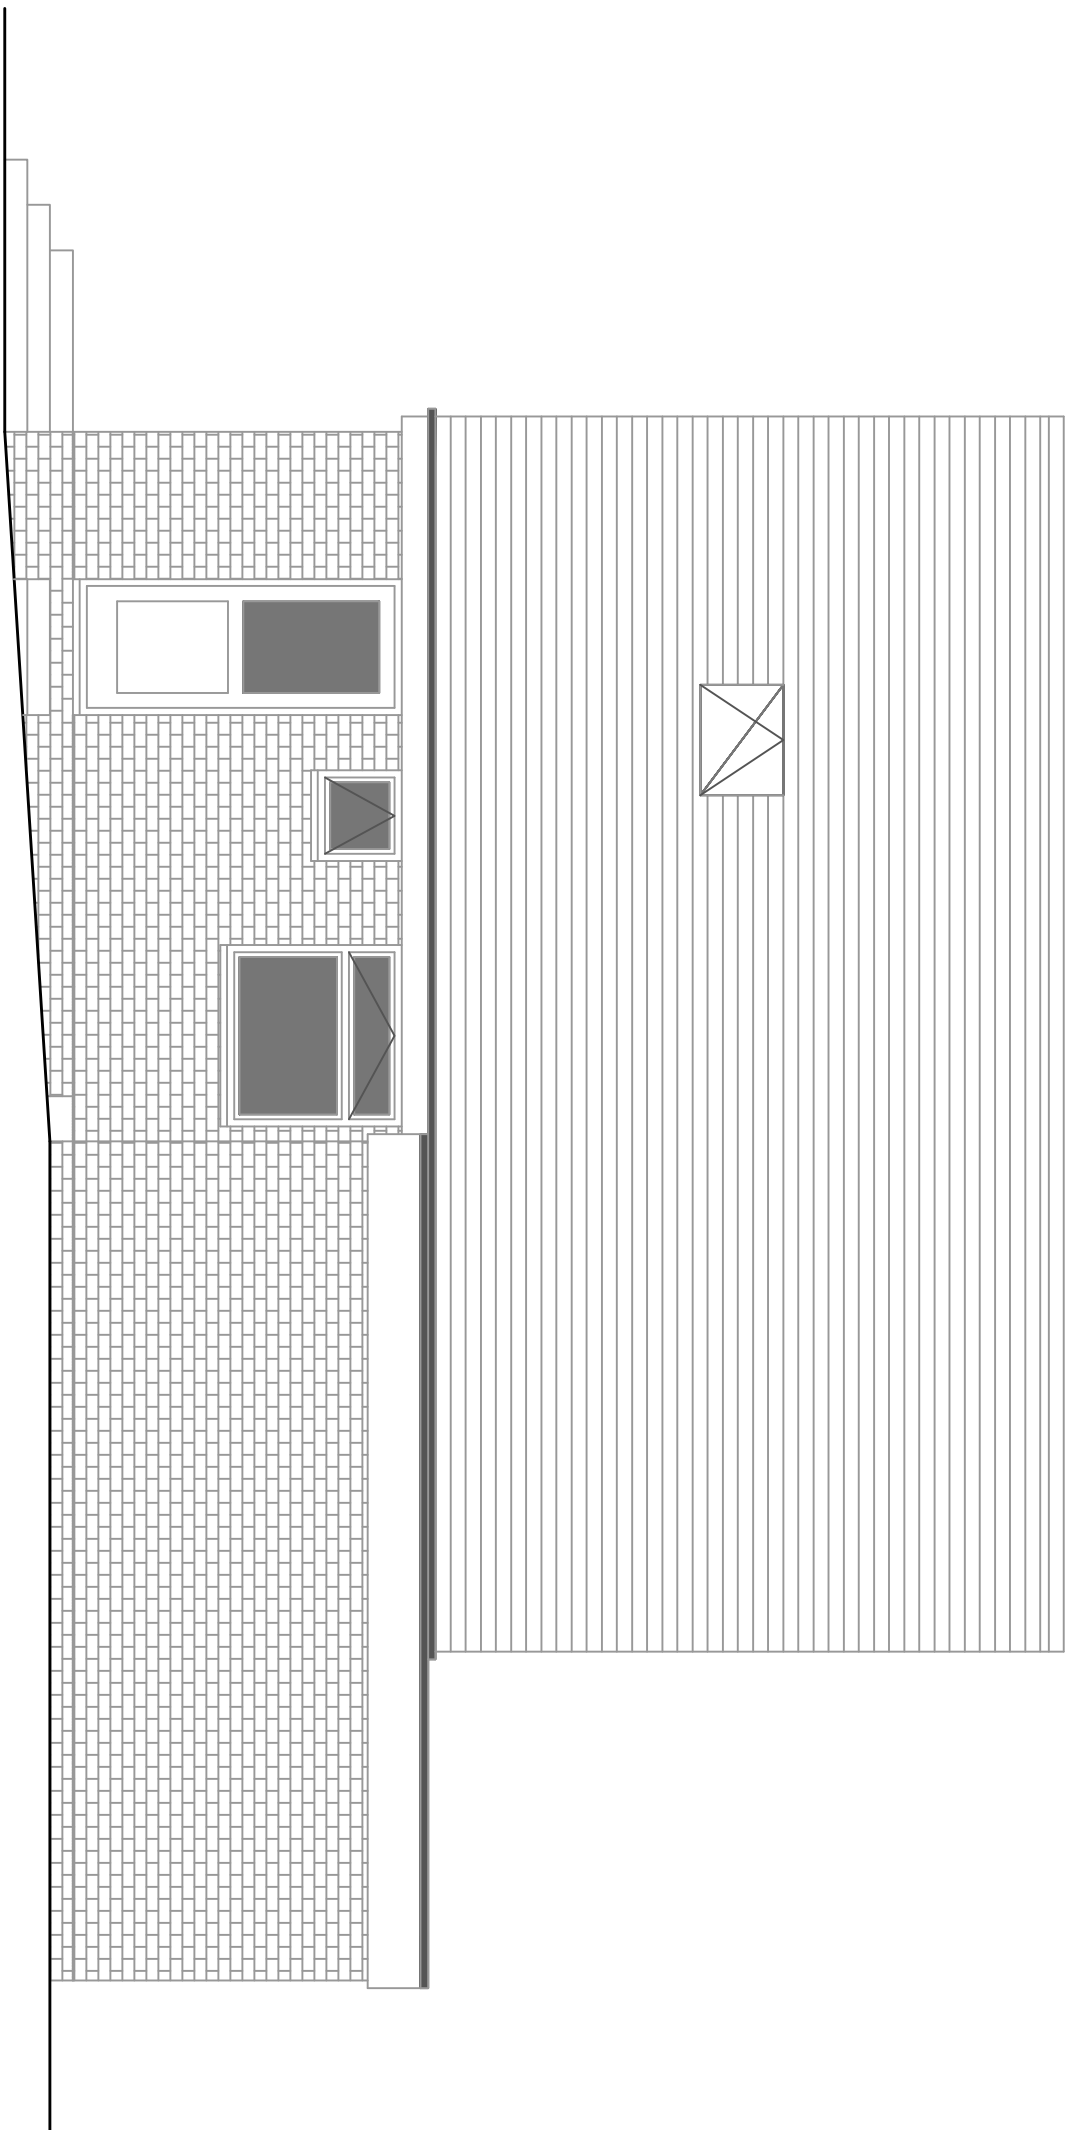

EXISTING SIDE ELEVATION

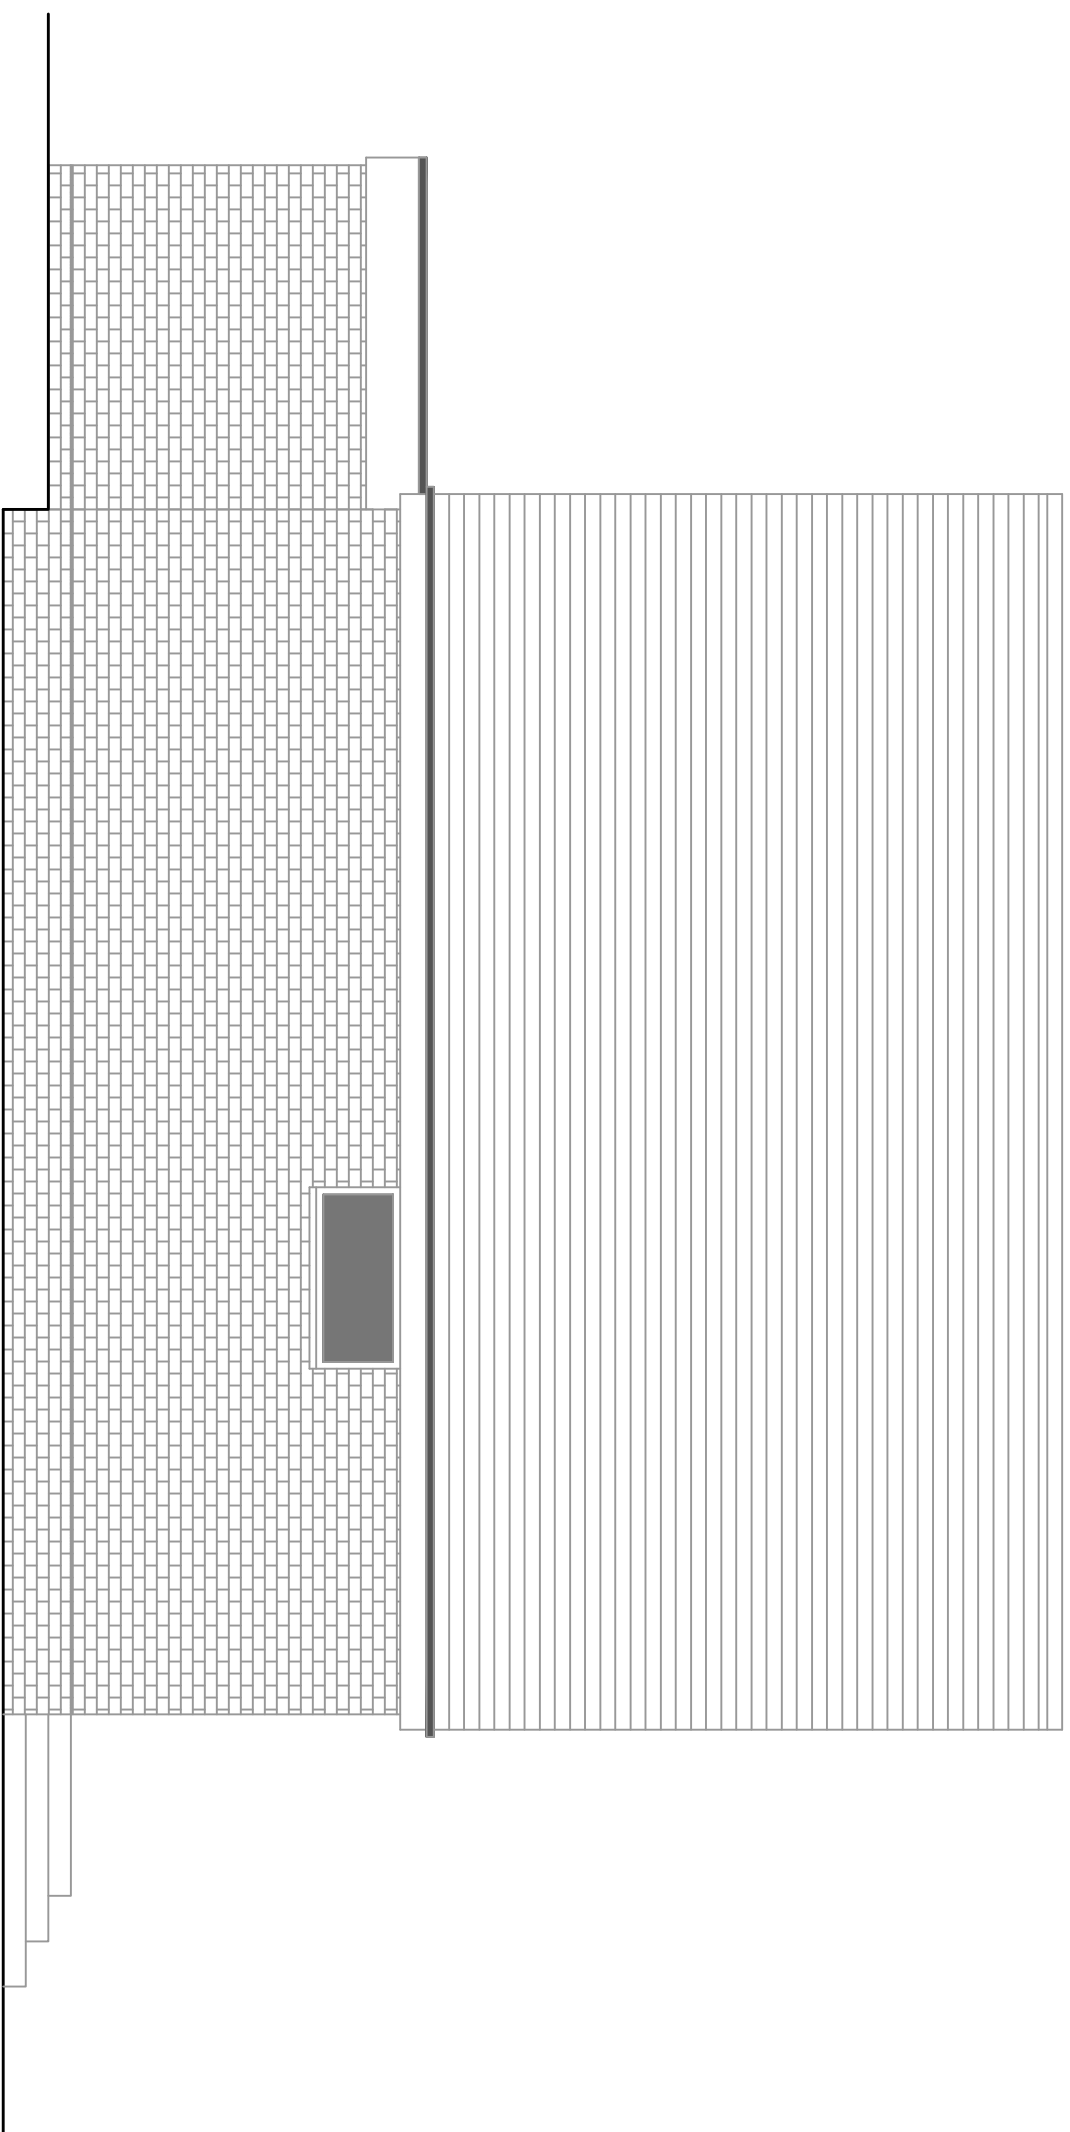

EXISTING REAR ELEVATION

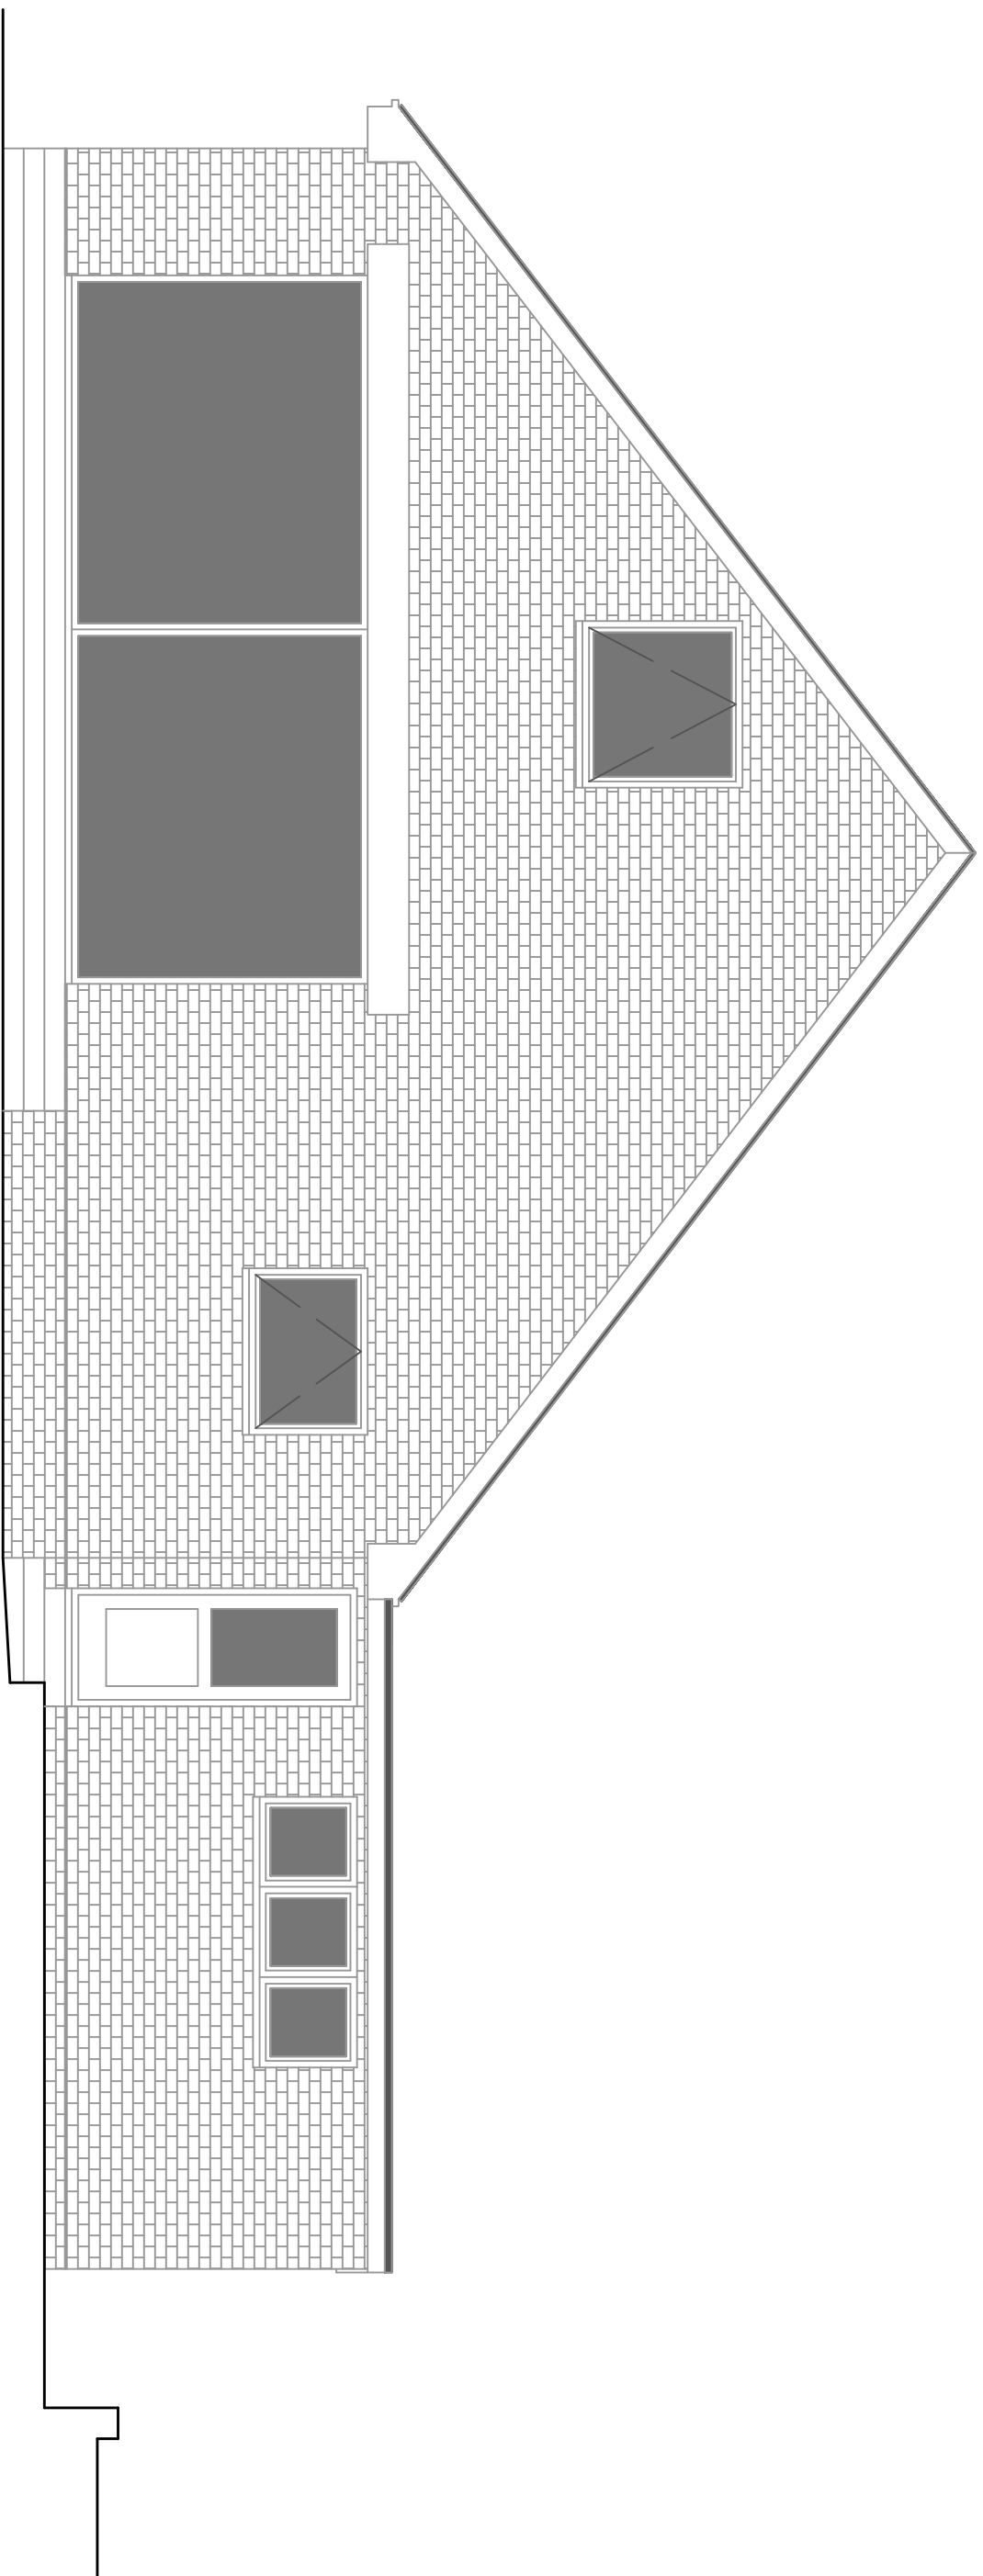

EXISTING SIDE ELEVATION

Proposed Extensions at: No. 7 Old Van Diemens Road Putnuck FOI 8/LT	PLANNING DRAWINGS			EXISTING ELEVATIONS	
	Designed by PJM	Checked by PJM	Date 09/2025	Scale 1/50	Sheet A1