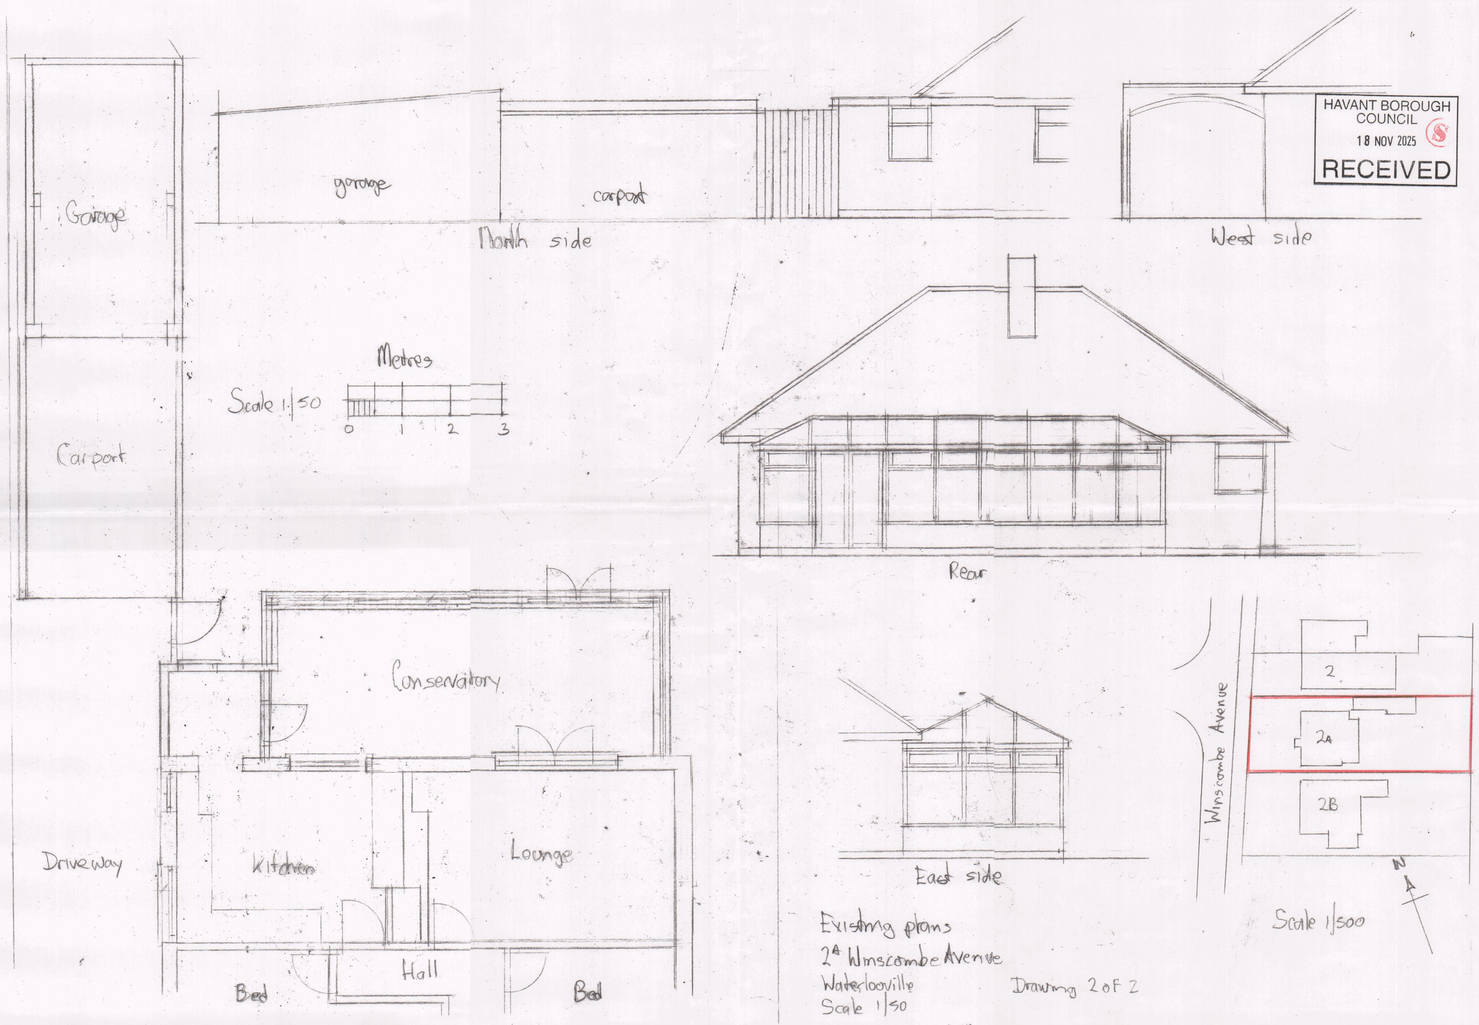

HAVANT BOROUGH COUNCIL
18 NOV 2025
RECEIVED

Existing plans
2A Winscombe Avenue
Waterlooville
Scale 1:50

Drawing 2 of 2