
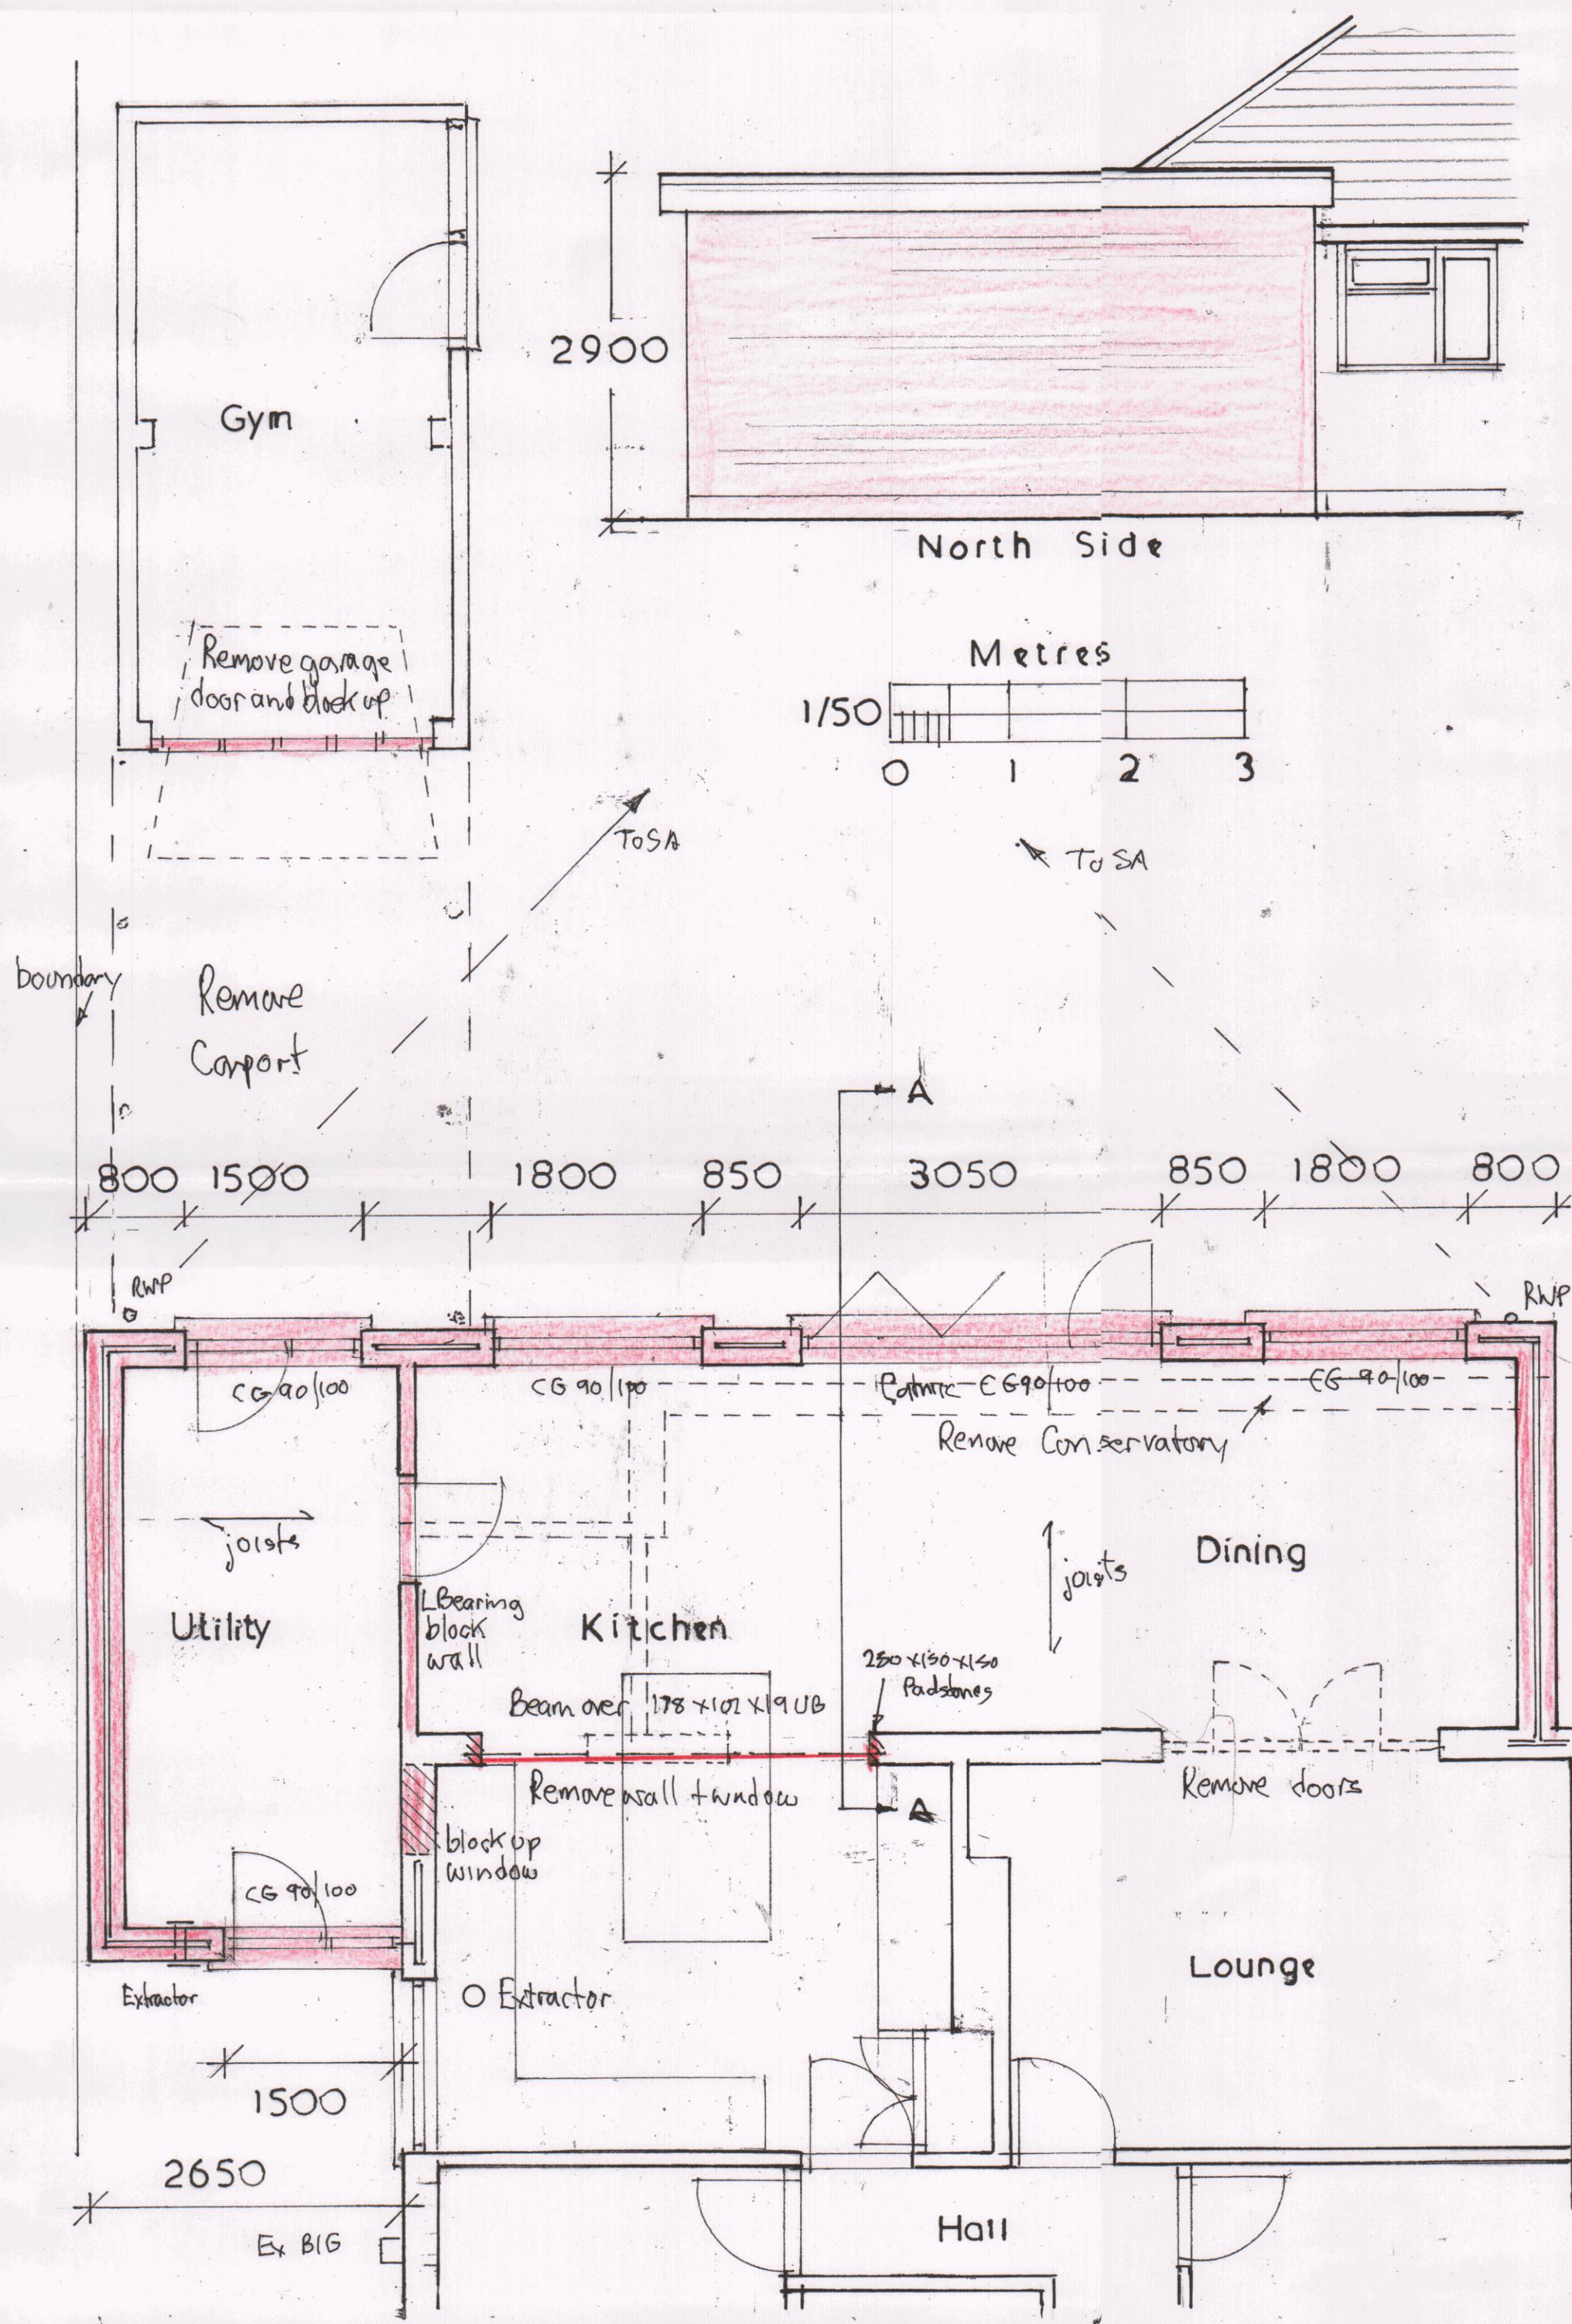
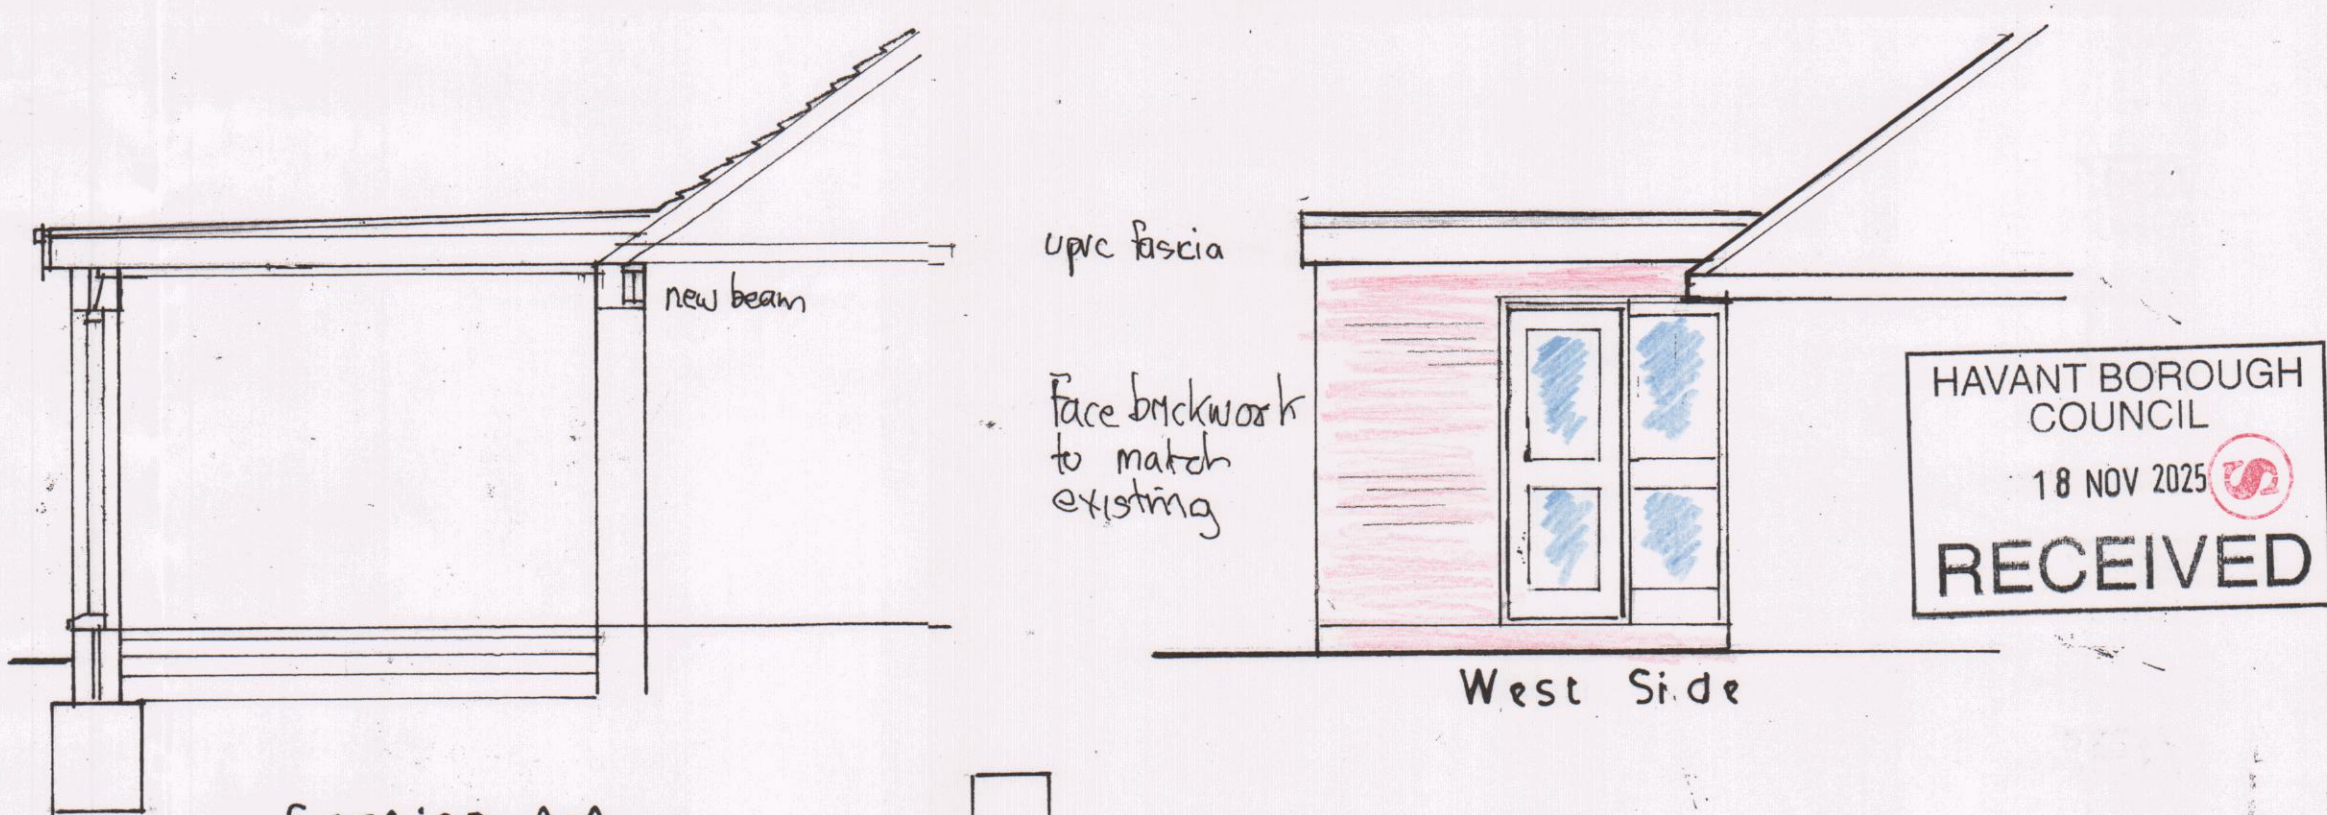
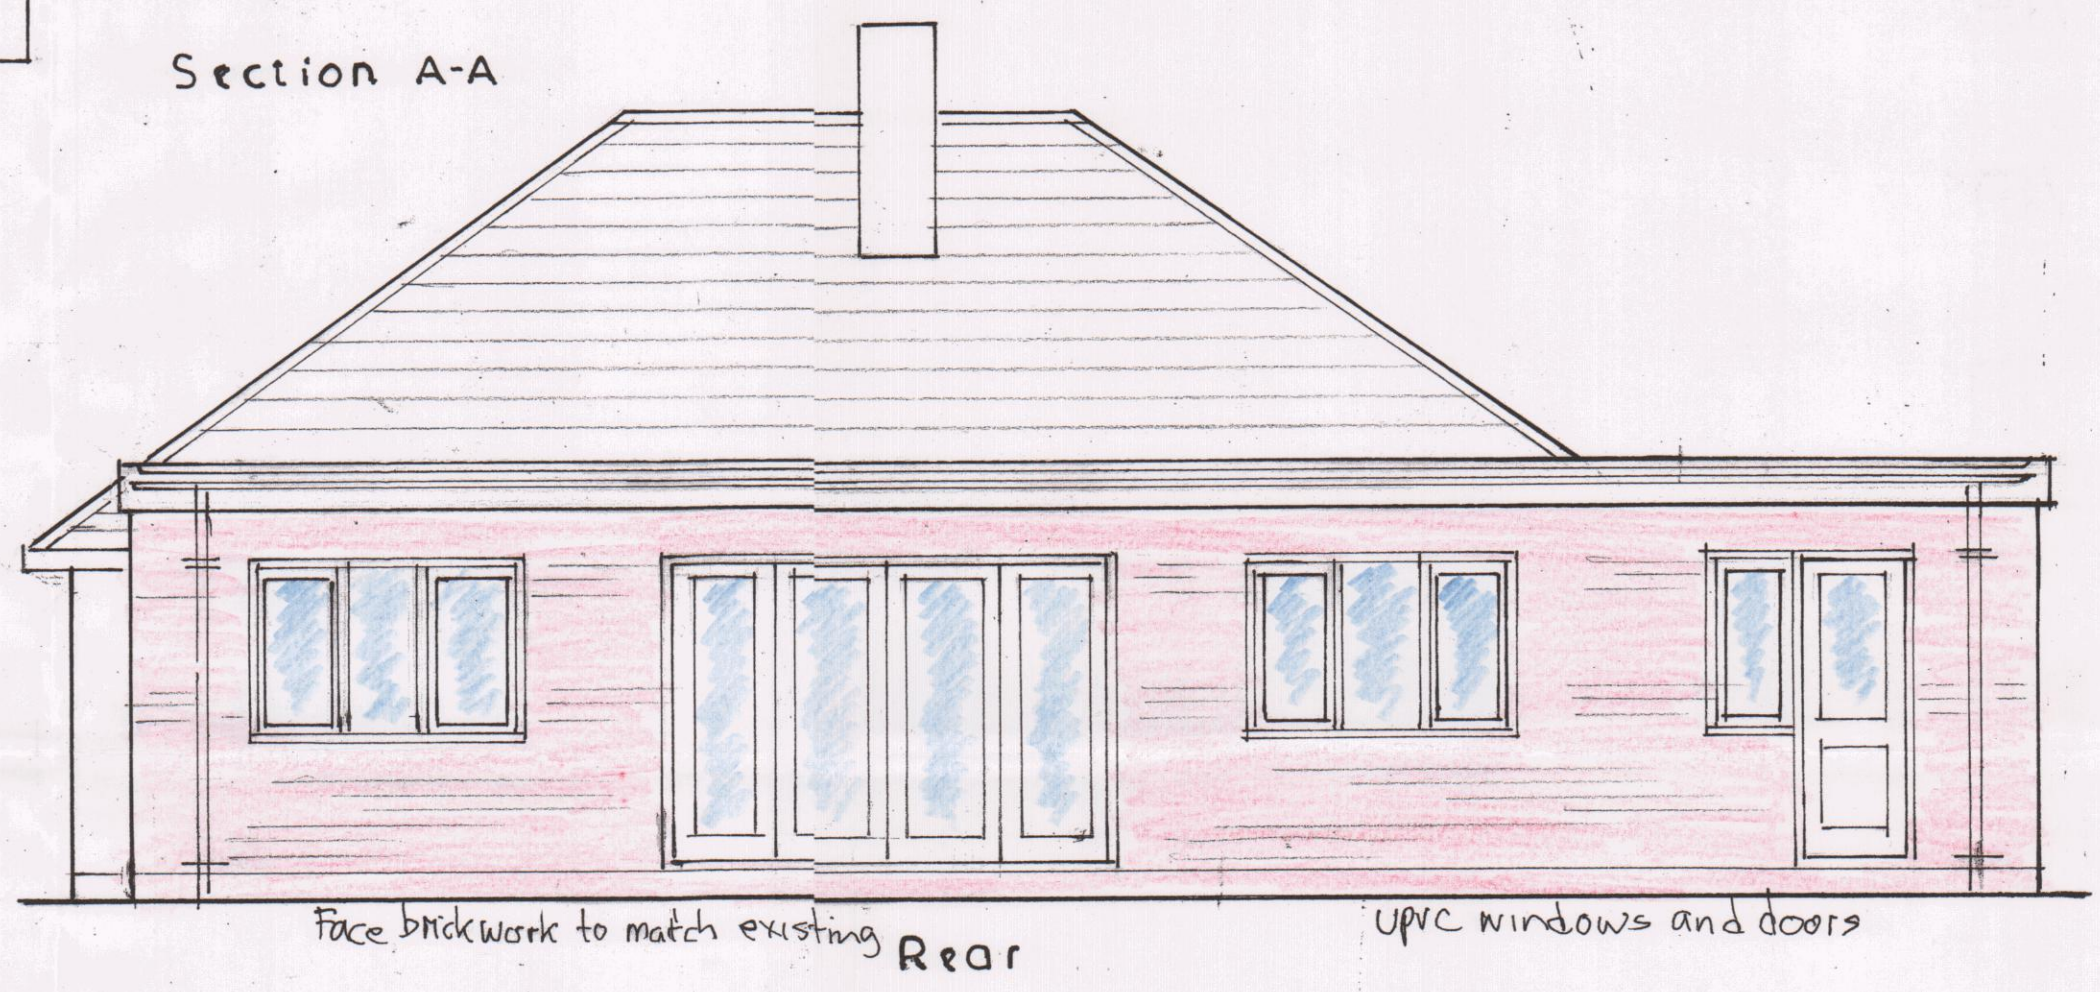
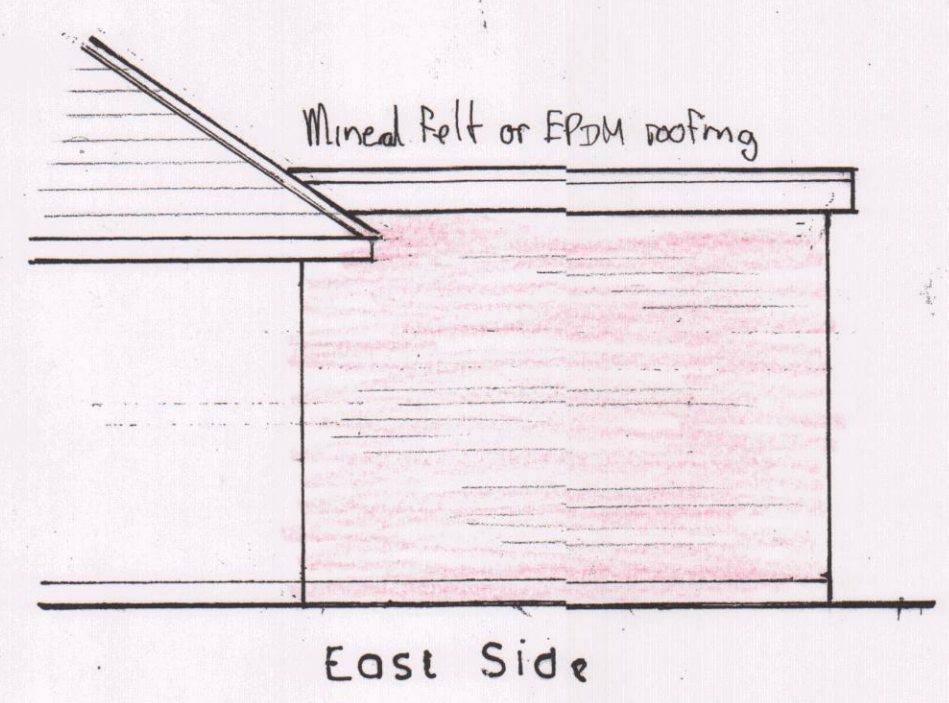


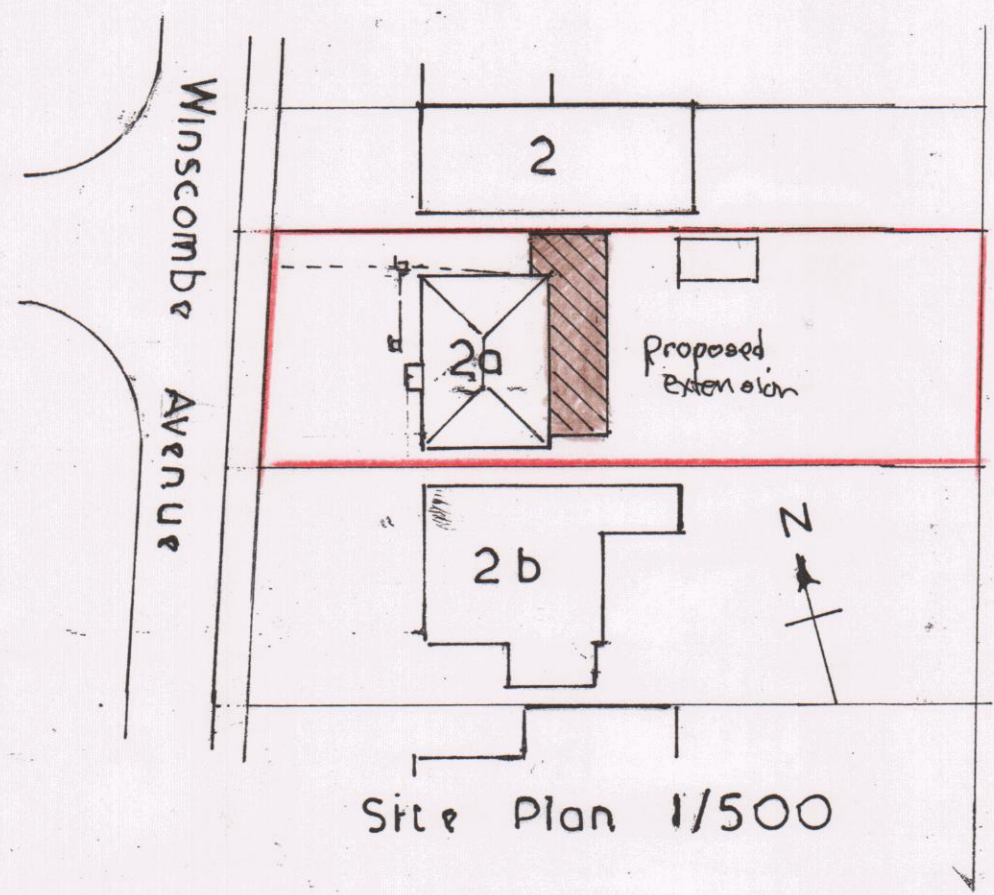

PROPOSED REAR EXTENSION  
2A, WINSCOMBE AVENUE,  
WATERLOOVILLE.