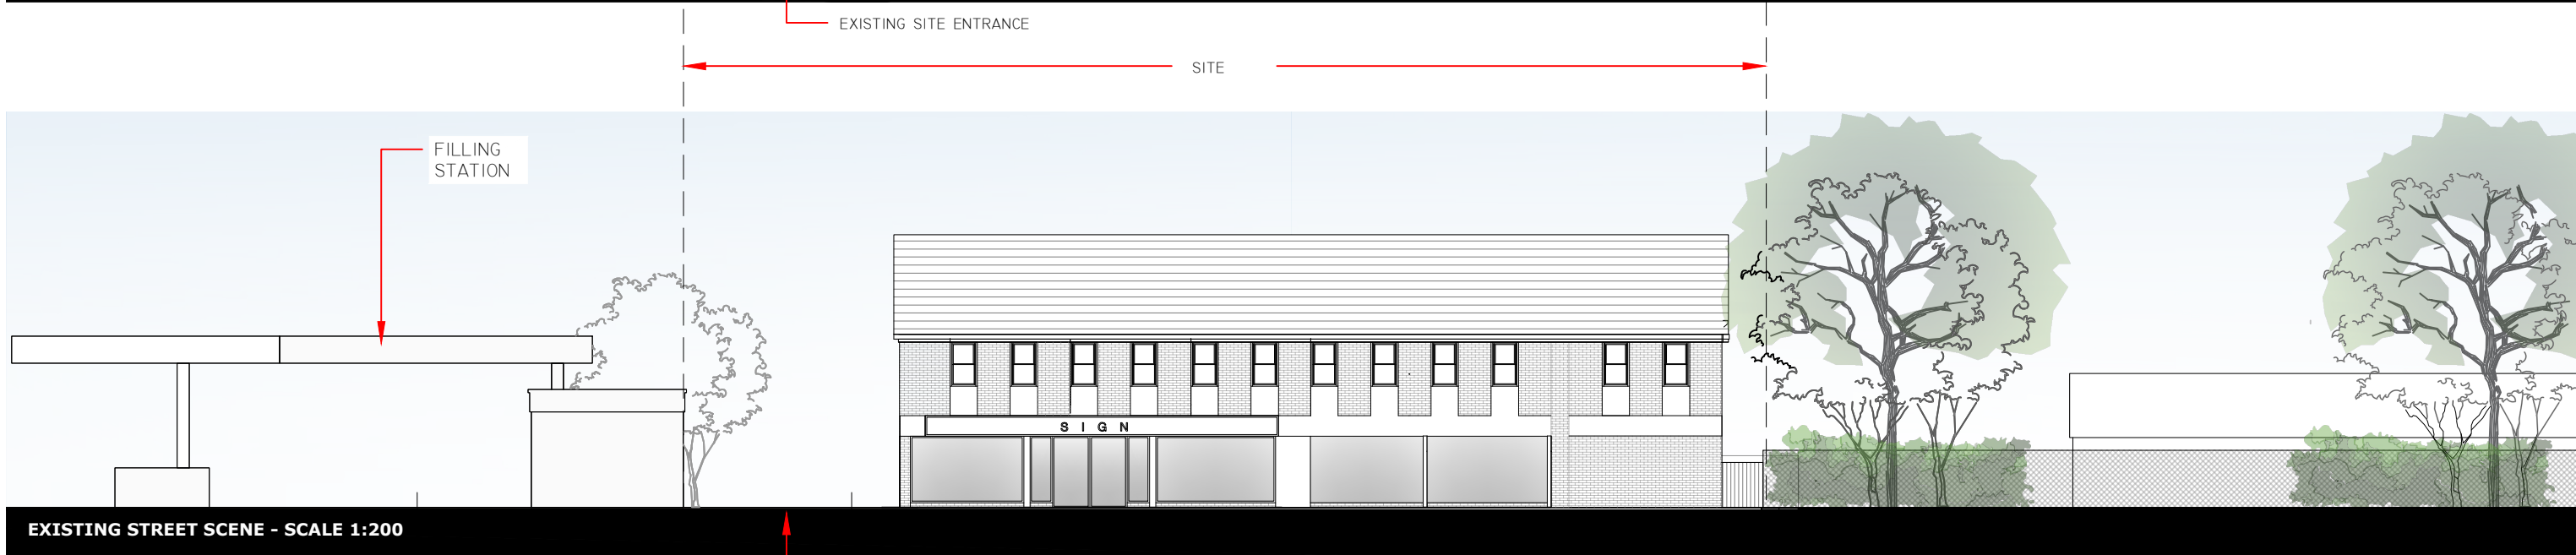


CLIENT
ROMA INVESTMENT
HOLDINGS LTD

PROJECT
212 - 218 LONDON ROAD,
WATERLOOVILLE
PO7 7AJ

ISSUE
21.10.2025
RE-ISSUE

SCALE
AS SHOWN
@A3

DESCRIPTION
EXISTING AND
PROPOSED INDICATIVE
STREET SCENE

CONCEPT	PLANNING	FINAL
DRAFT		

A

DRAWING NO.
100.06

PROJECT NO.
25.08

©