



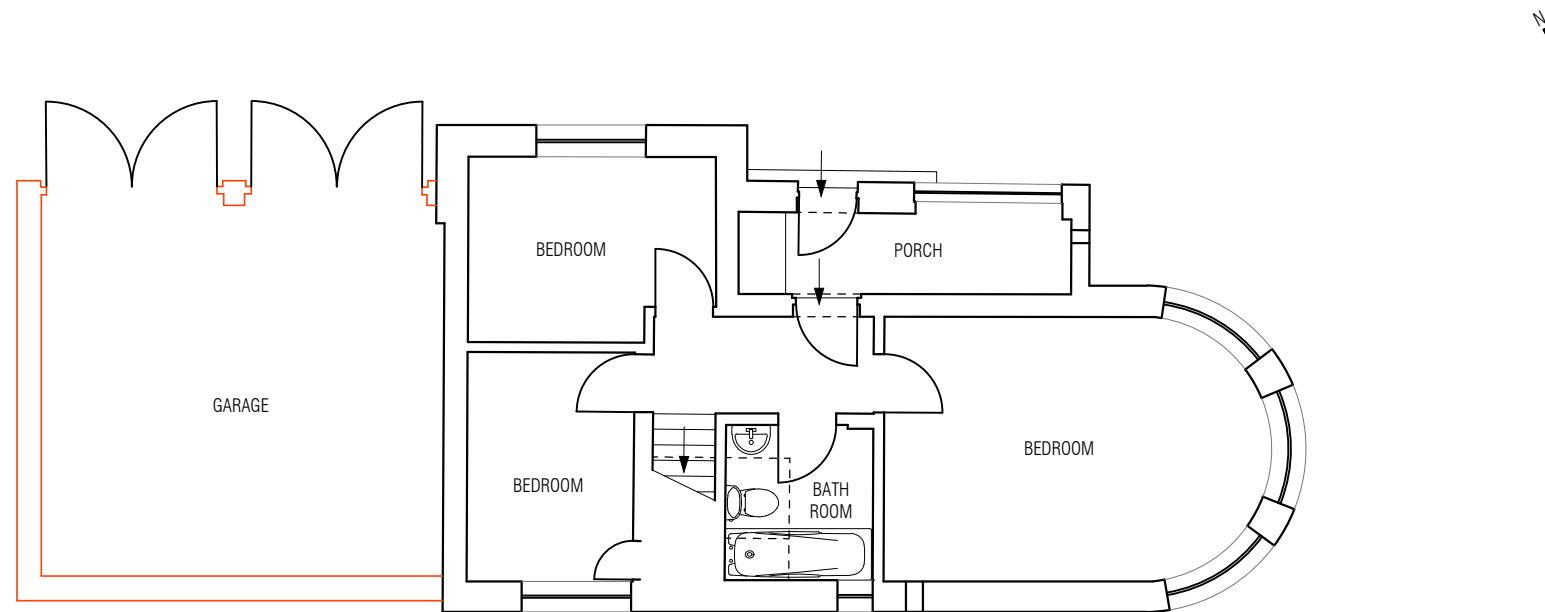

PROPOSED GROUND FLOOR PLAN

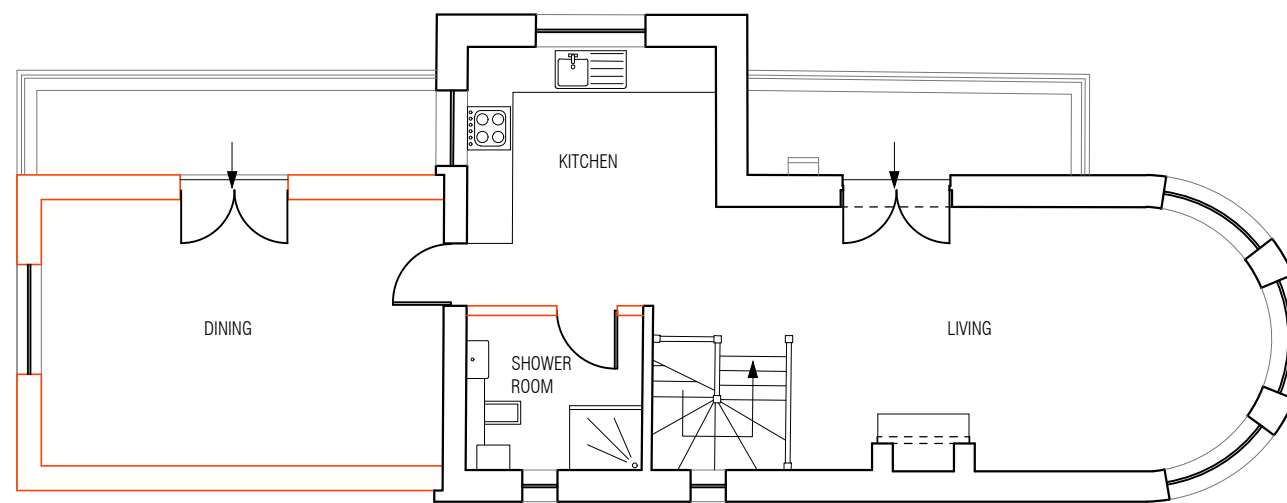

— EXISTING STRUCTURE
— PROPOSED STRUCTURE

PROPOSED FIRST FLOOR PLAN

