



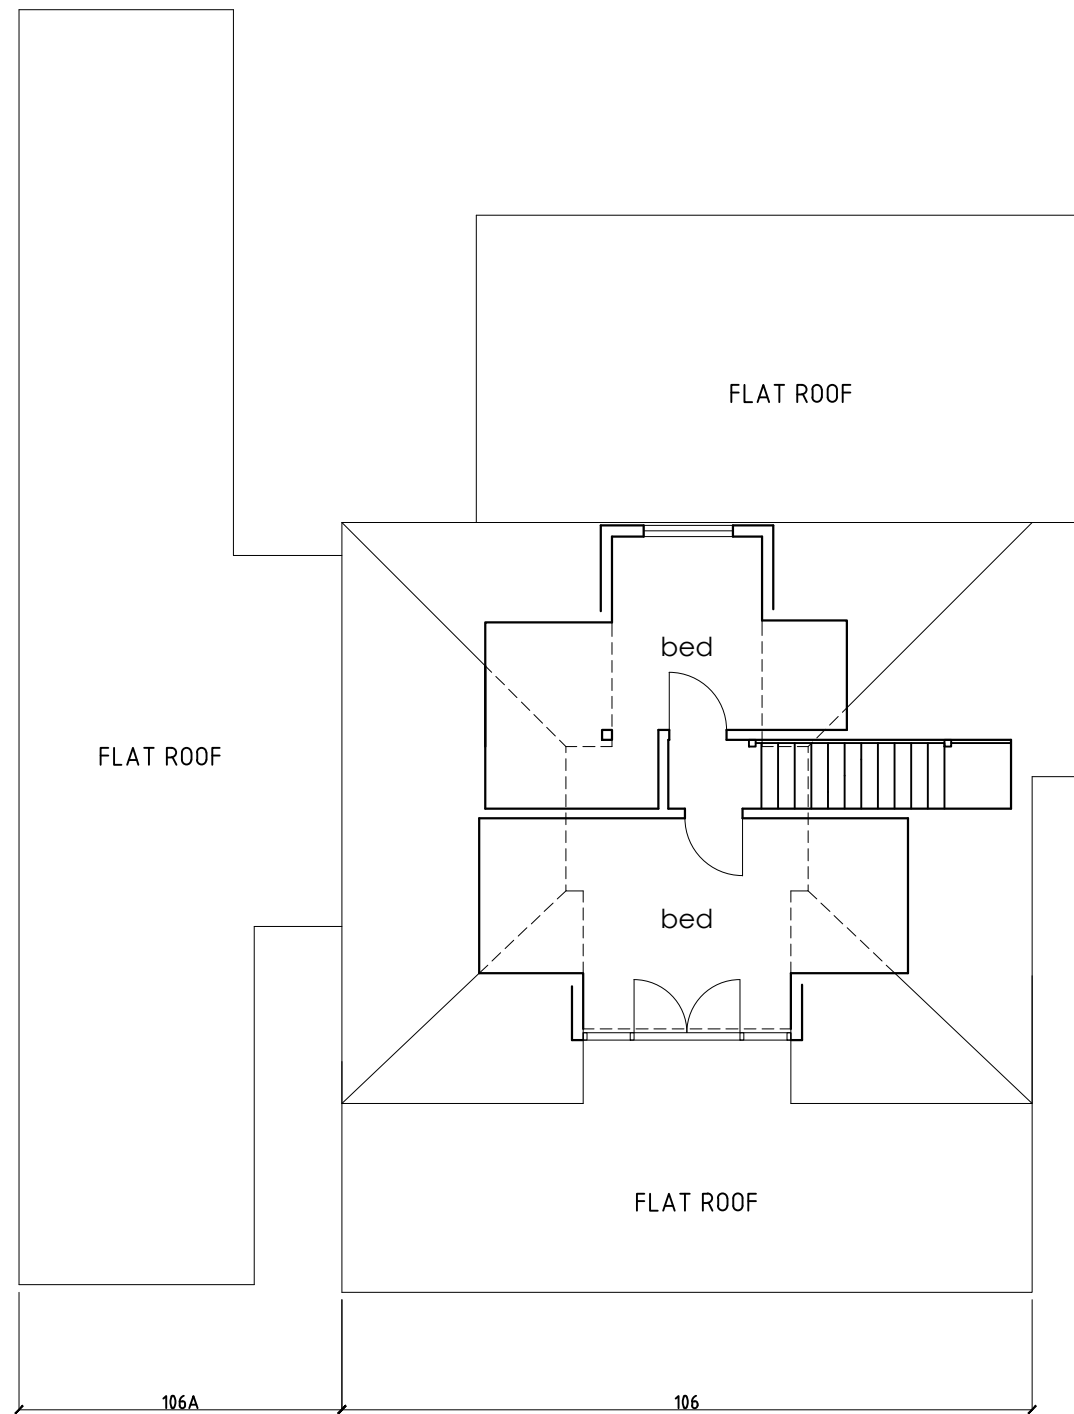

FIRST FLOOR
1:100

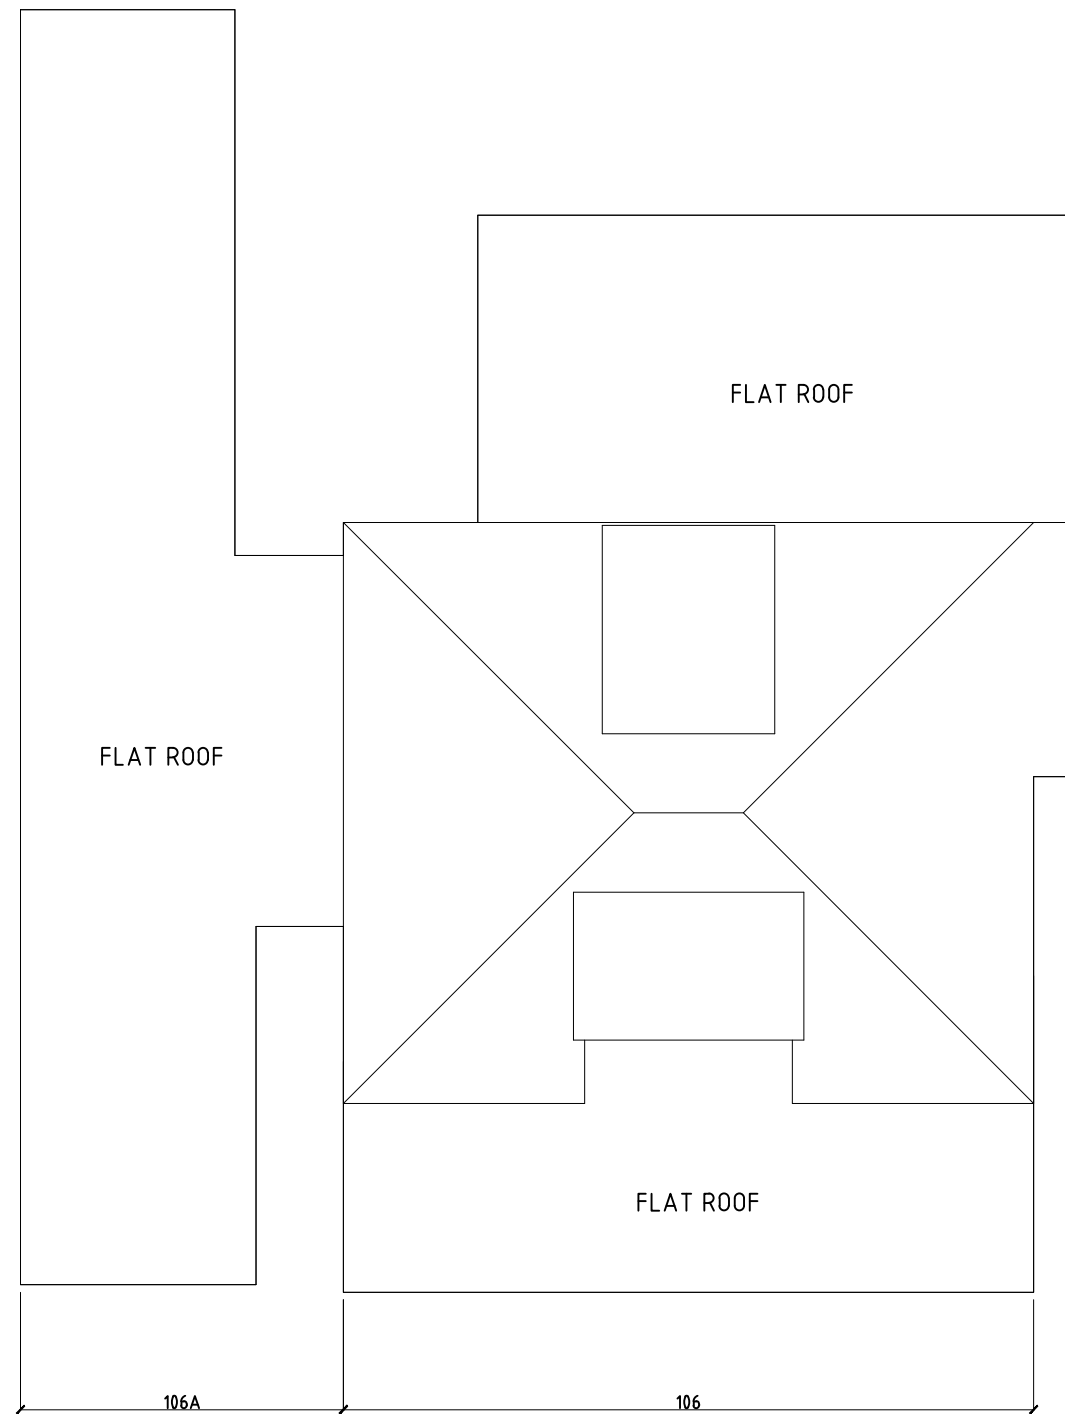

ROOF PLAN
1:100

