




SOUTH (FRONT)
1:100



EAST (SIDE)
1:100



NORTH (REAR)
1:100

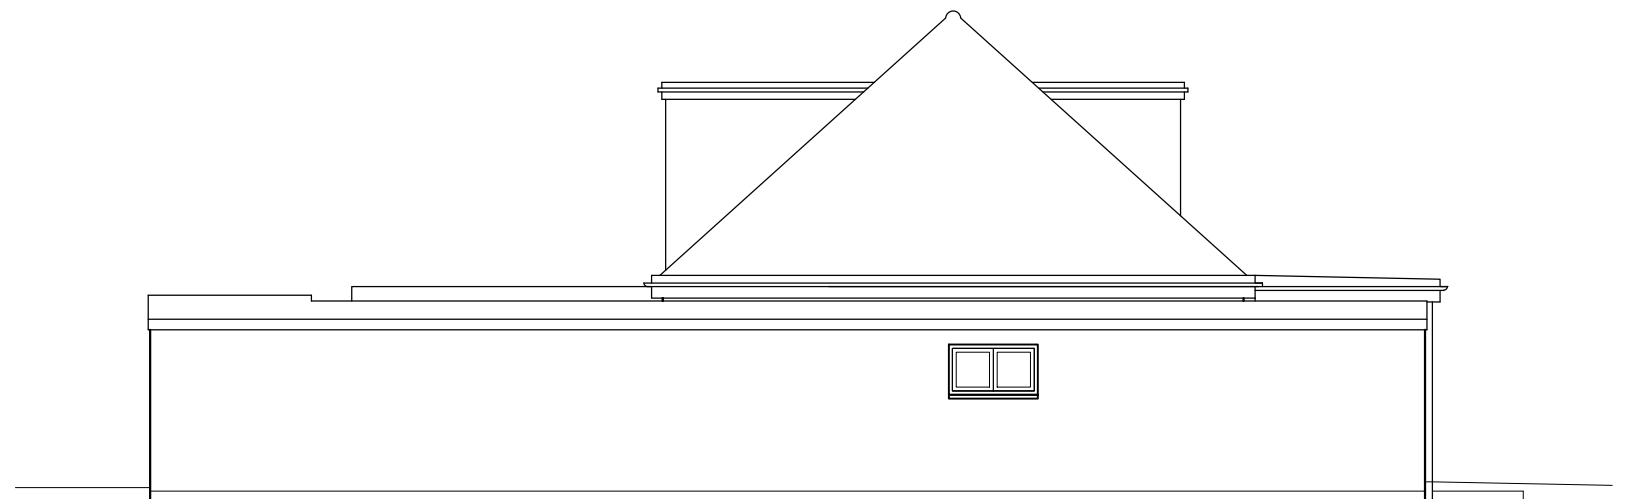

WEST (SIDE)
1:100

SCALE 1:100

