




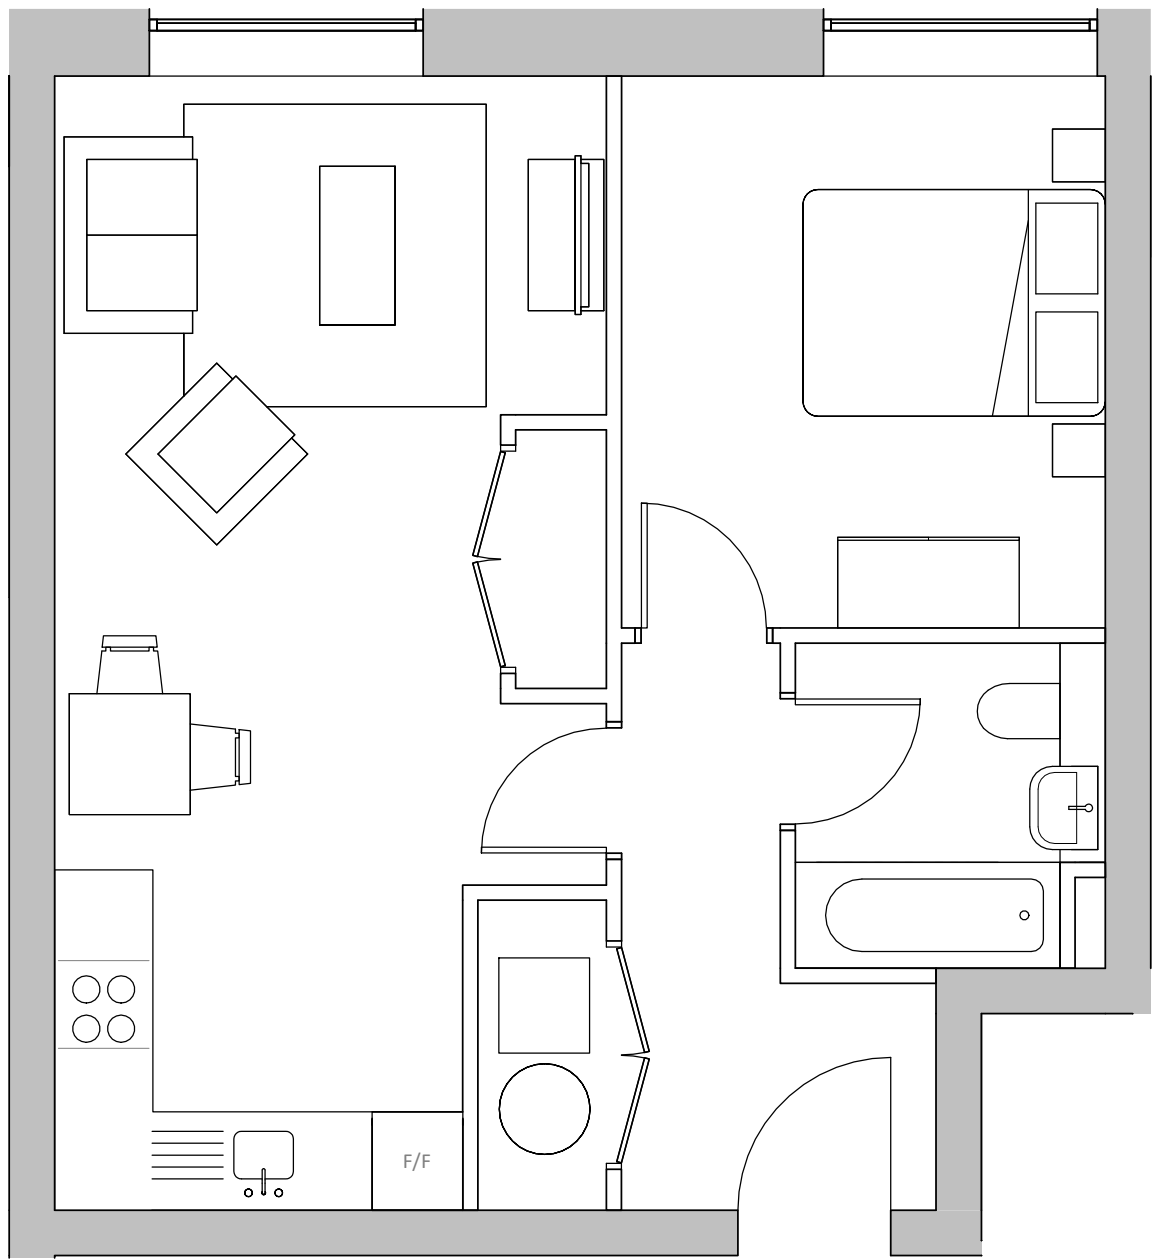


Typical 1B2P Apartment Layout - 50m²

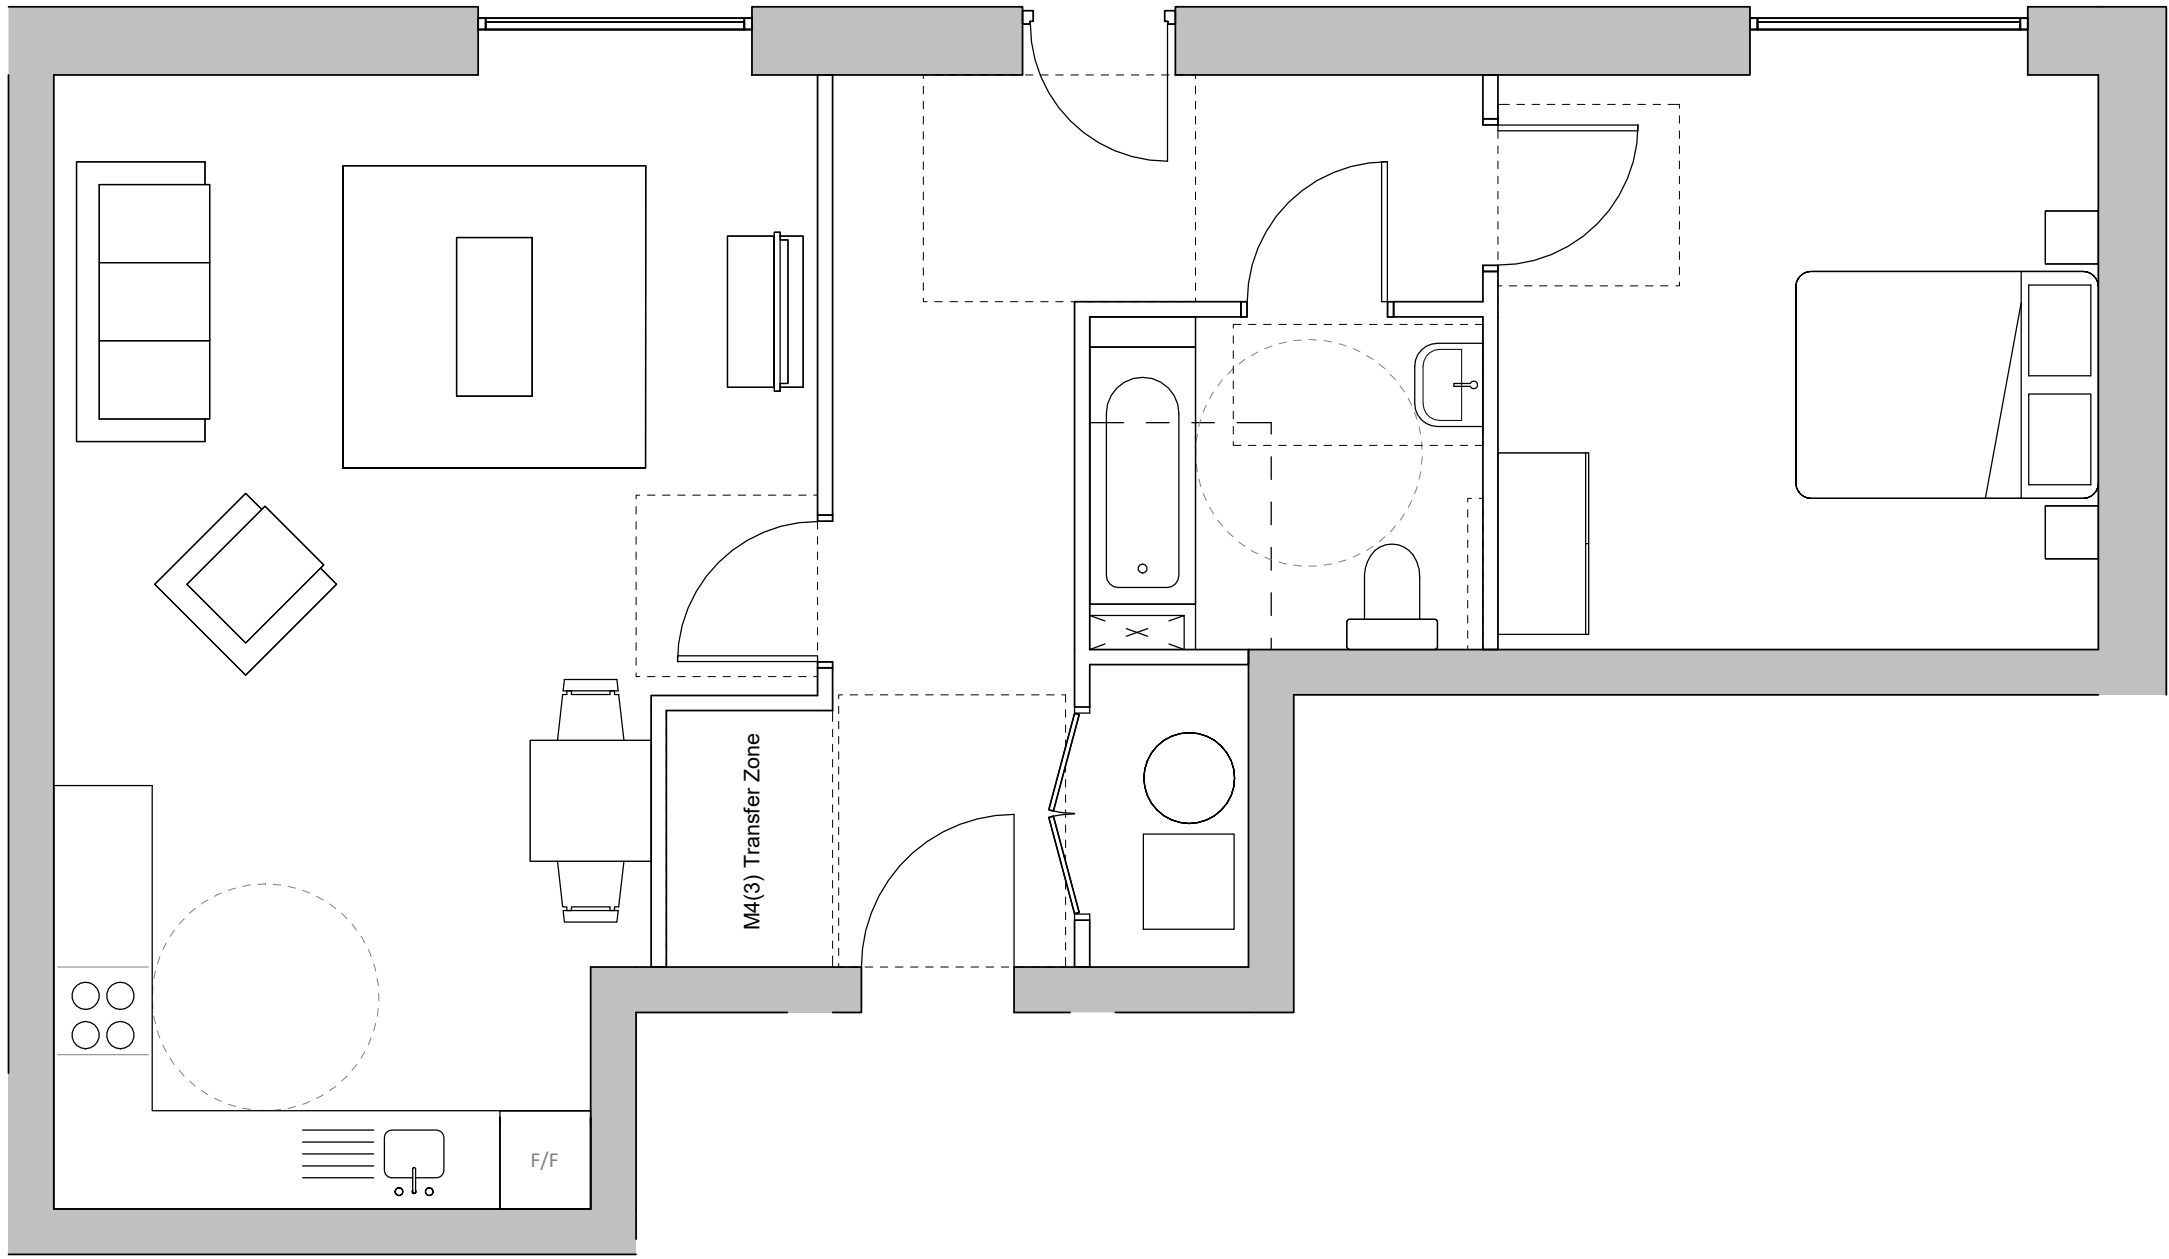

Typical 1B2P M4(3) Apartment Layout - 73m²

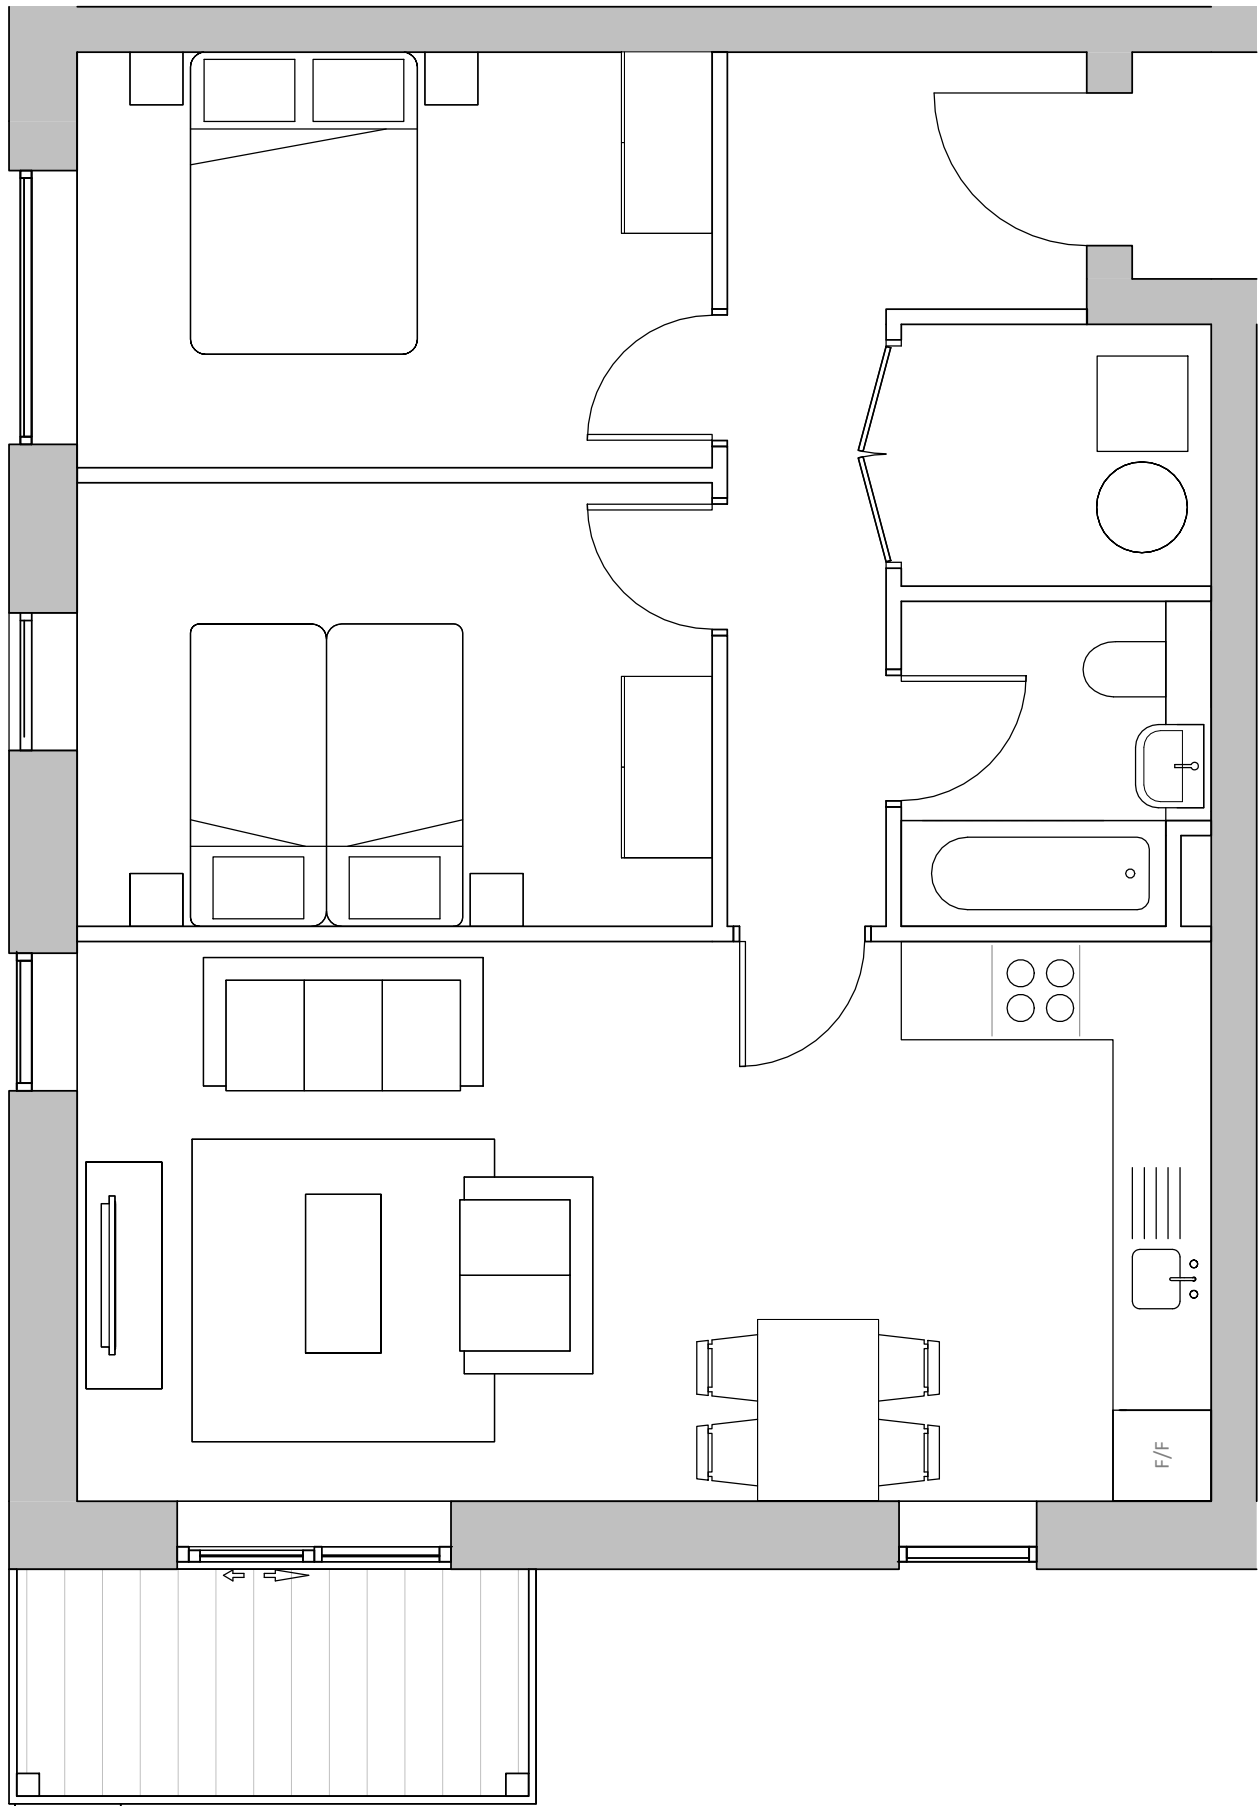

Typical 2B4P Apartment Layout - 70m²

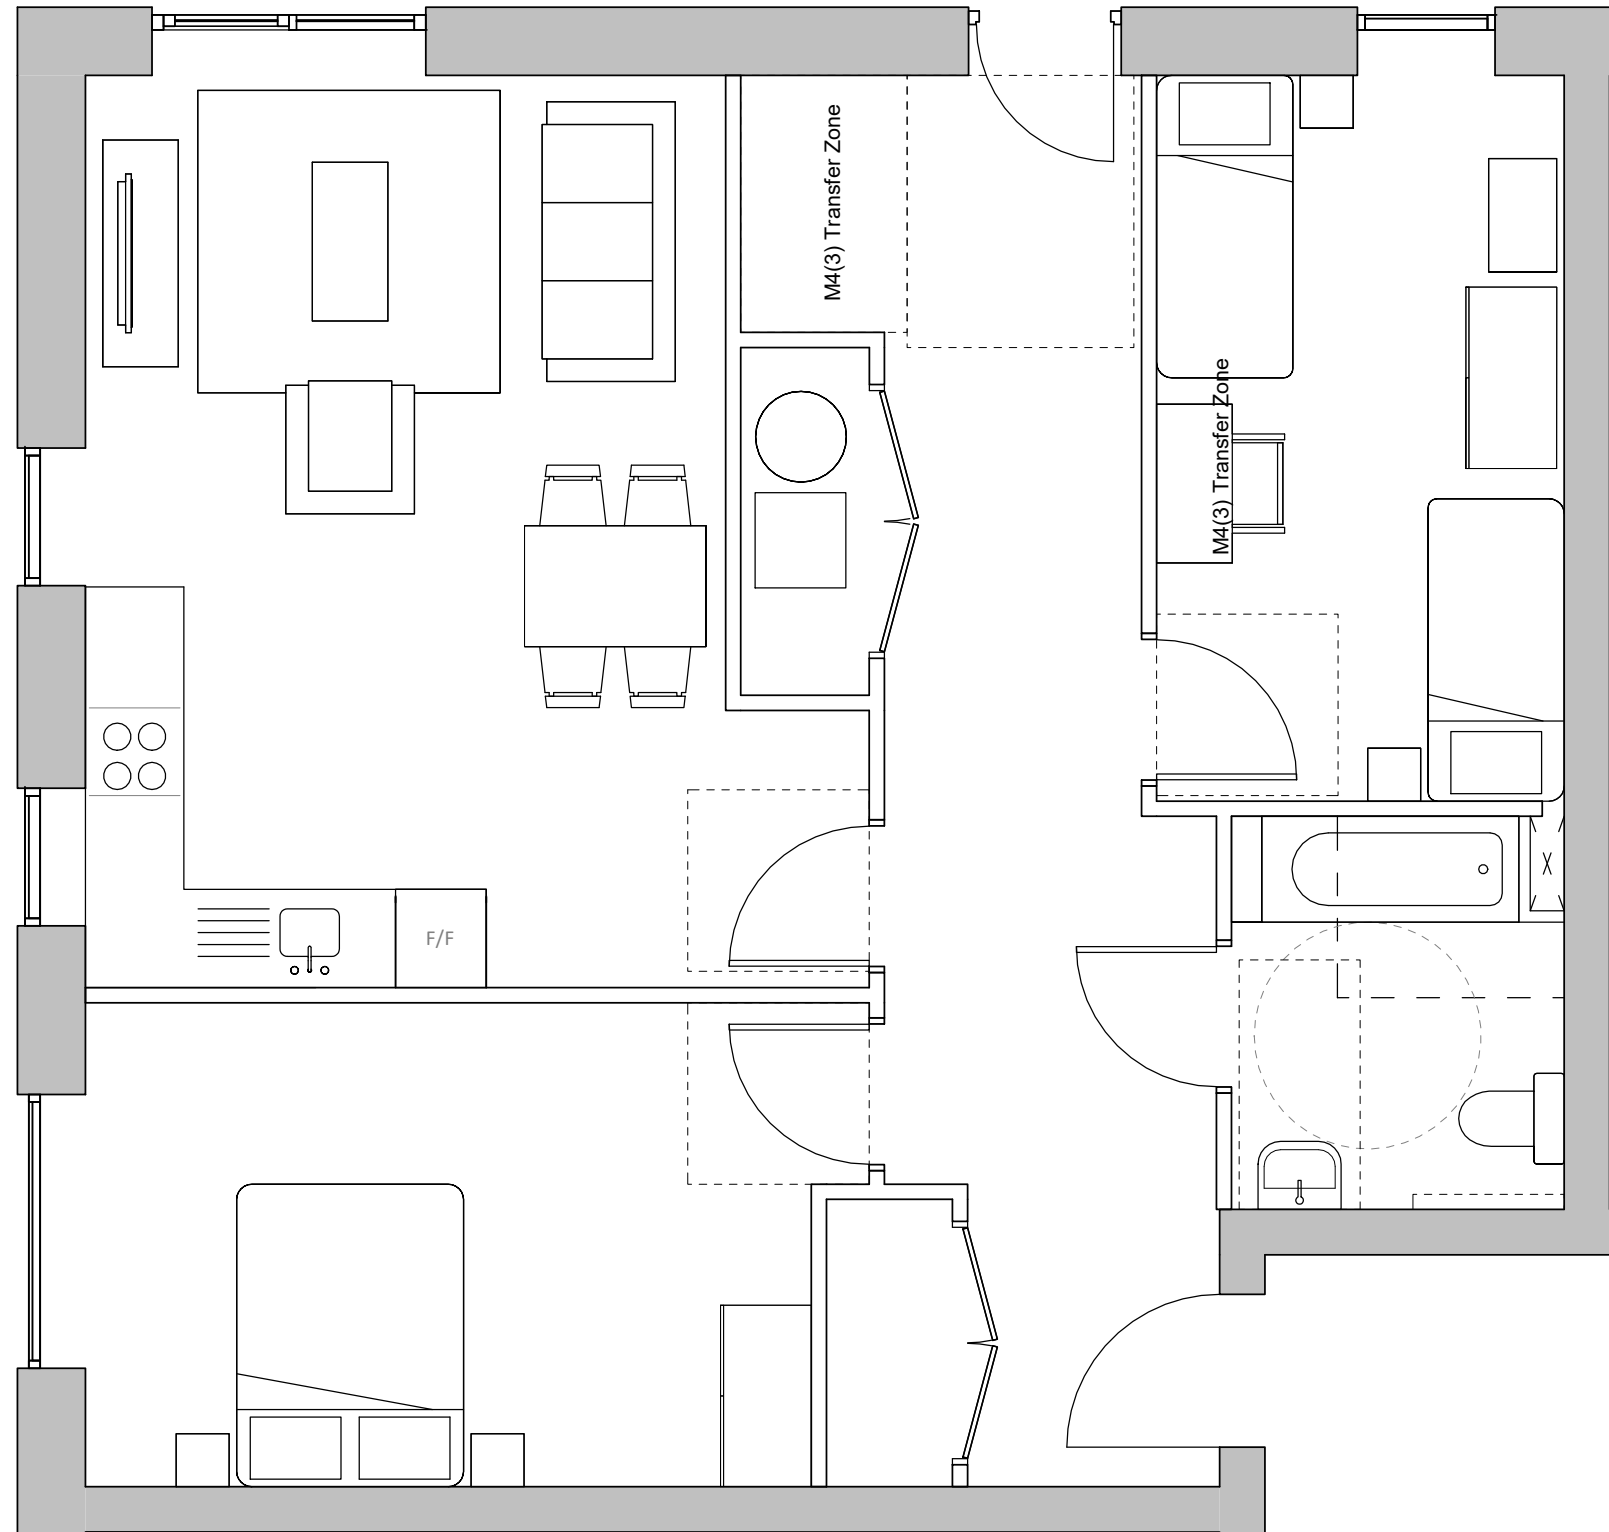


Typical 2B4P M4(3) Apartment Layout - 87m²

NOTES
ERRORS AND OMISSIONS TO BE REPORTED TO THE ARCHITECT.
THIS DRAWING IS COPYRIGHT.

REVISIONS

A	Issue for Planning	05/08/2025
B	Apartment Amended	28/11/2025
C	Issue for Planning	04/12/2025

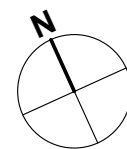

0m 1m 2m 3m 4m
SCALE 1:50 @ A1

EDGINGTONS
ARCHITECTS

meridian house | 2 russell street | windsor | berkshire | SL4 1HQ
t: +44 (0)1753 857092 | e: mail@edgingtons.co.uk
web: http://www.edgingtons.co.uk

Stonebond Properties (Guildford) Limited
Former SSE Offices
Bartons Road, Havant

Typical Apartment Layouts
1B2P WCH, 1B2P, 2B4P WCH, 2B4P

PROJECT STATUS Planning

SCALE (A1) 1 : 50

DATE 05/08/25 DRAWN AG

JOB No. 6087 DWG No. 1223 REV. C