


- Mature Trees
- Buildings
- Hedges / small trees
- Open Gaps

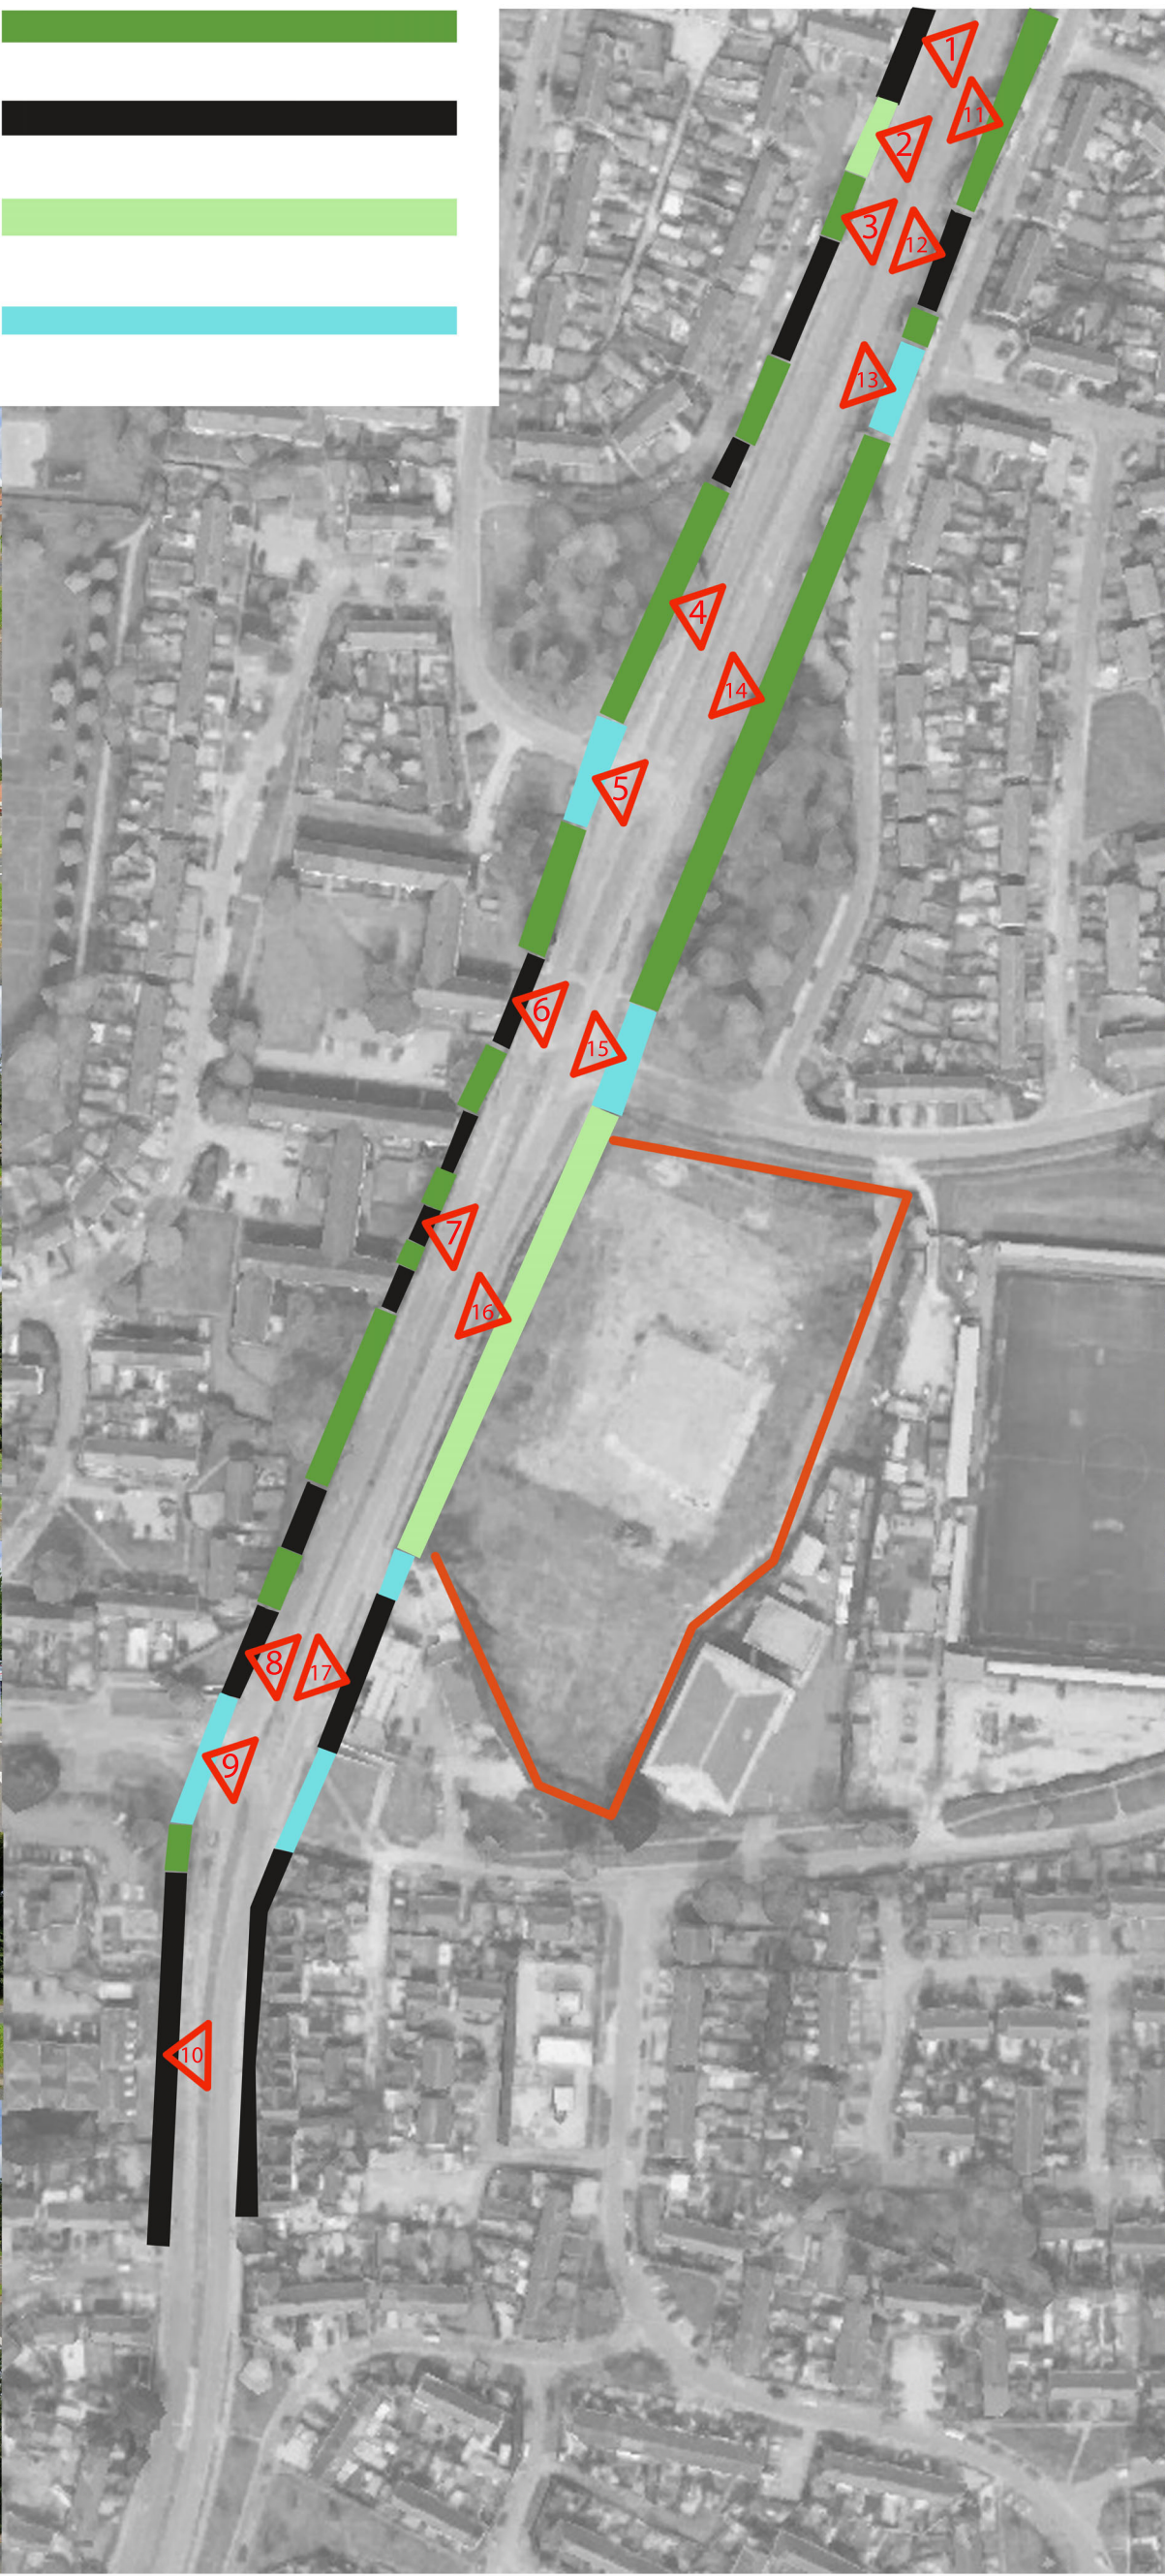

EXISTING

Petersfield Road Lining Character Appraisal
 Bartons Road - Havant
 Road Lining Analysis - OCT 2025

EDGINGTONS
 ARCHITECTS

MERIDIAN HOUSE, 2 RUSSELL STREET, WINDSOR, BERKSHIRE, SL4 1HQ
 tel: 01753 857092 / email: mail@edgingtons.co.uk / web: www.edgingtons.co.uk