0 2 4 6 8 10

PHYSICAL SCALE IN METERS @ 1:100

NOTES:
This drawing has been produced solely for PLANNING/DESIGN.
Do not Scale from this Drawing except for planning purposes.
Any drainage shown is presumed and to be checked on site before commencement of works.
This drawing is the copyright of MF Designs Ltd.

Proposed West (Front)

Proposed North

Proposed East (Rear)

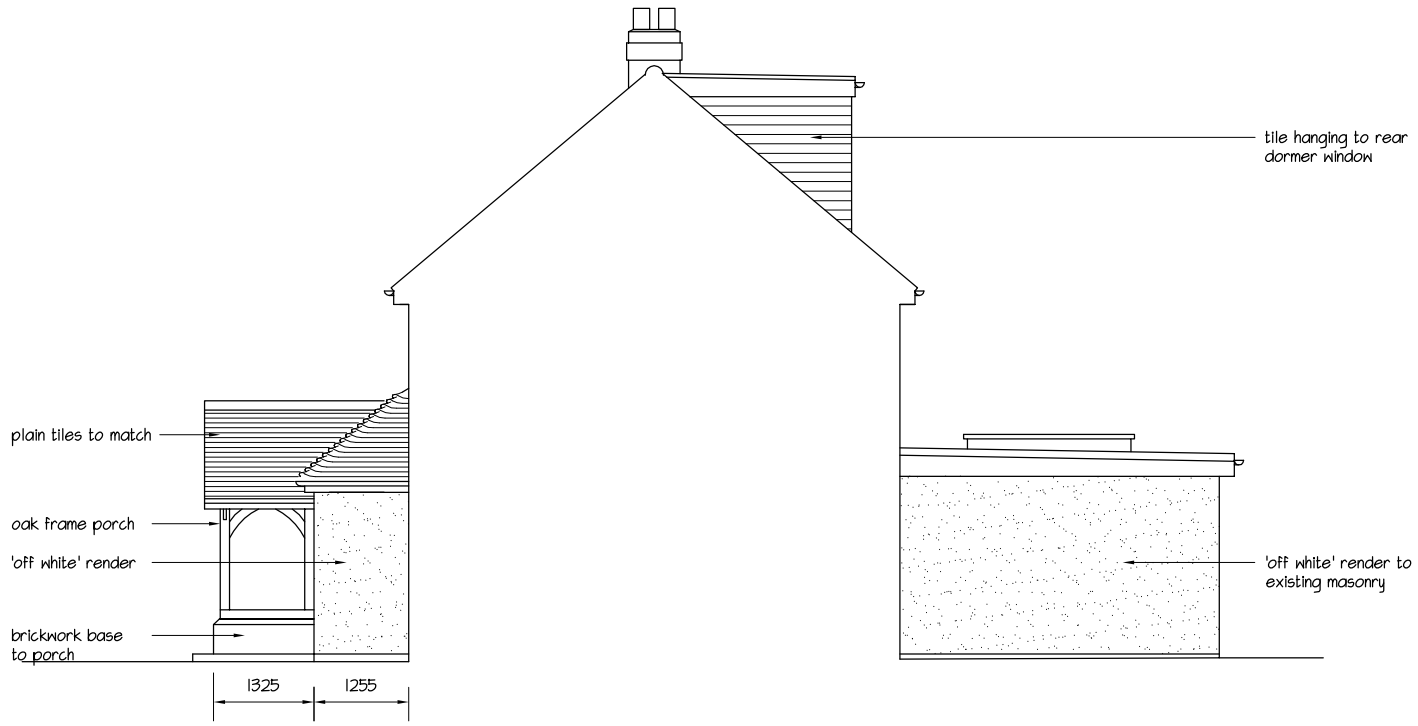

Proposed South/Section

A: 02/12/2025 - increased hipped roof to western elevation

mf designs ltd
Chartered Architects
36 Grove Road • Havant • Hampshire • PO9 1AR t/f 02392 470967
Director: Martin Farrer RIBA • Co Registration No.4507379 e admin@mfdesigns.org.uk

EXTENSION & ALTERATIONS - 82 Horndean Road, Emsworth. PO10 7PU

Date: Aug 2025 Job No: 3366
Scale: 1:100 @ A3 Drg No: P_02 A